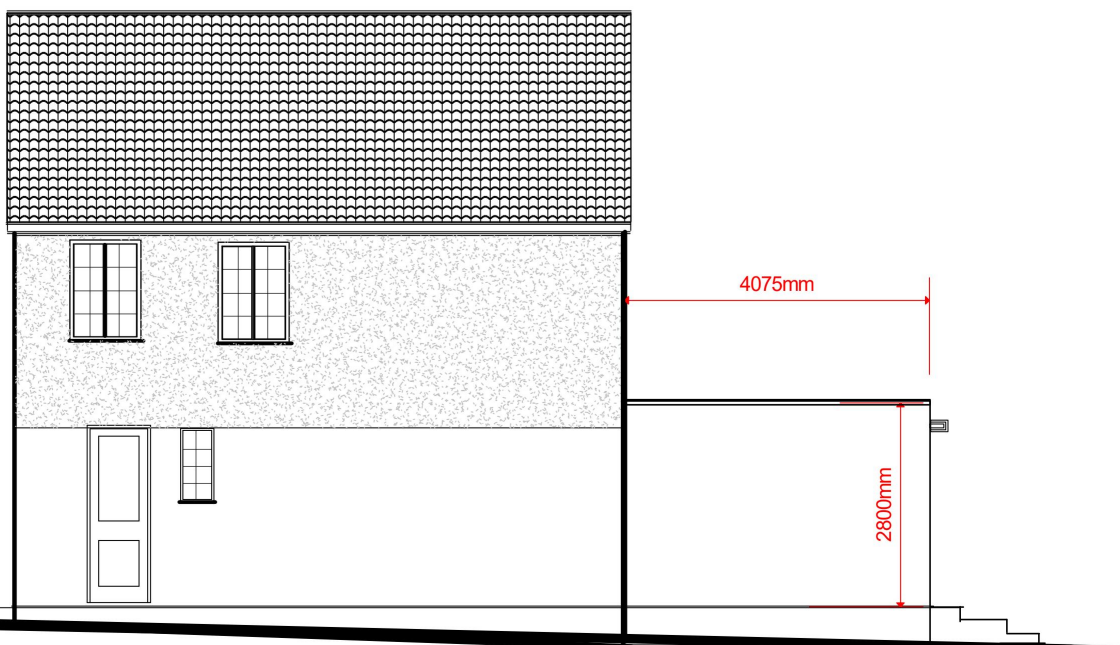
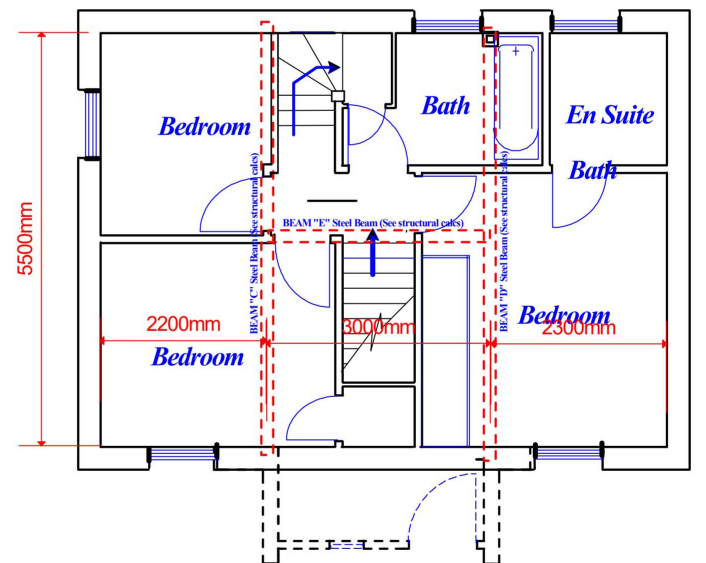
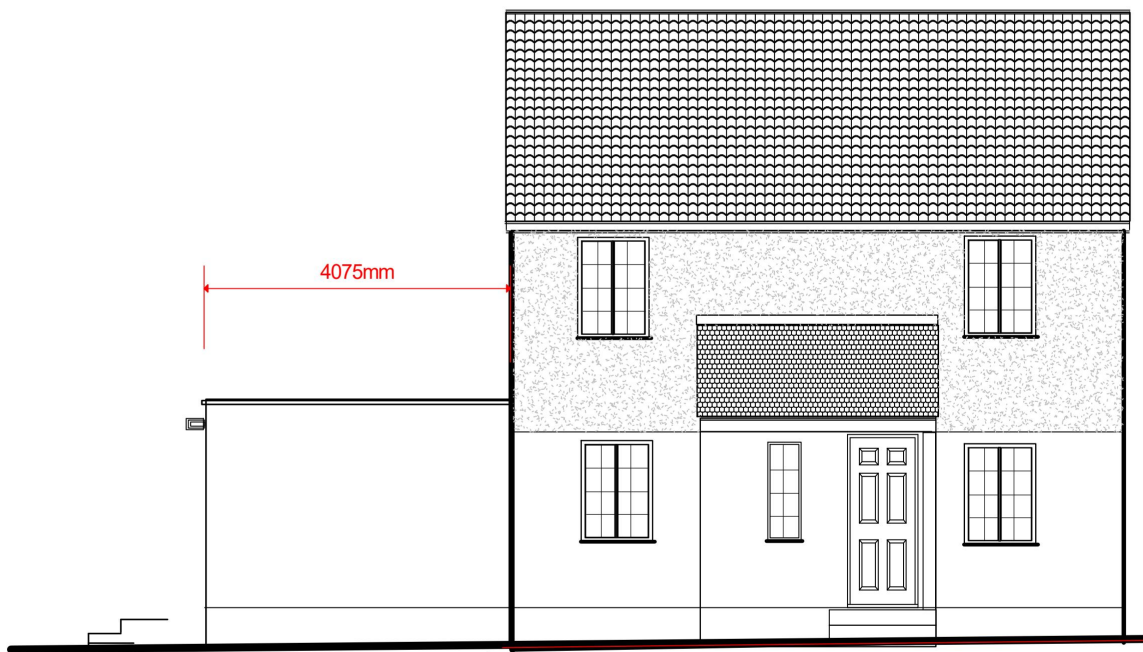
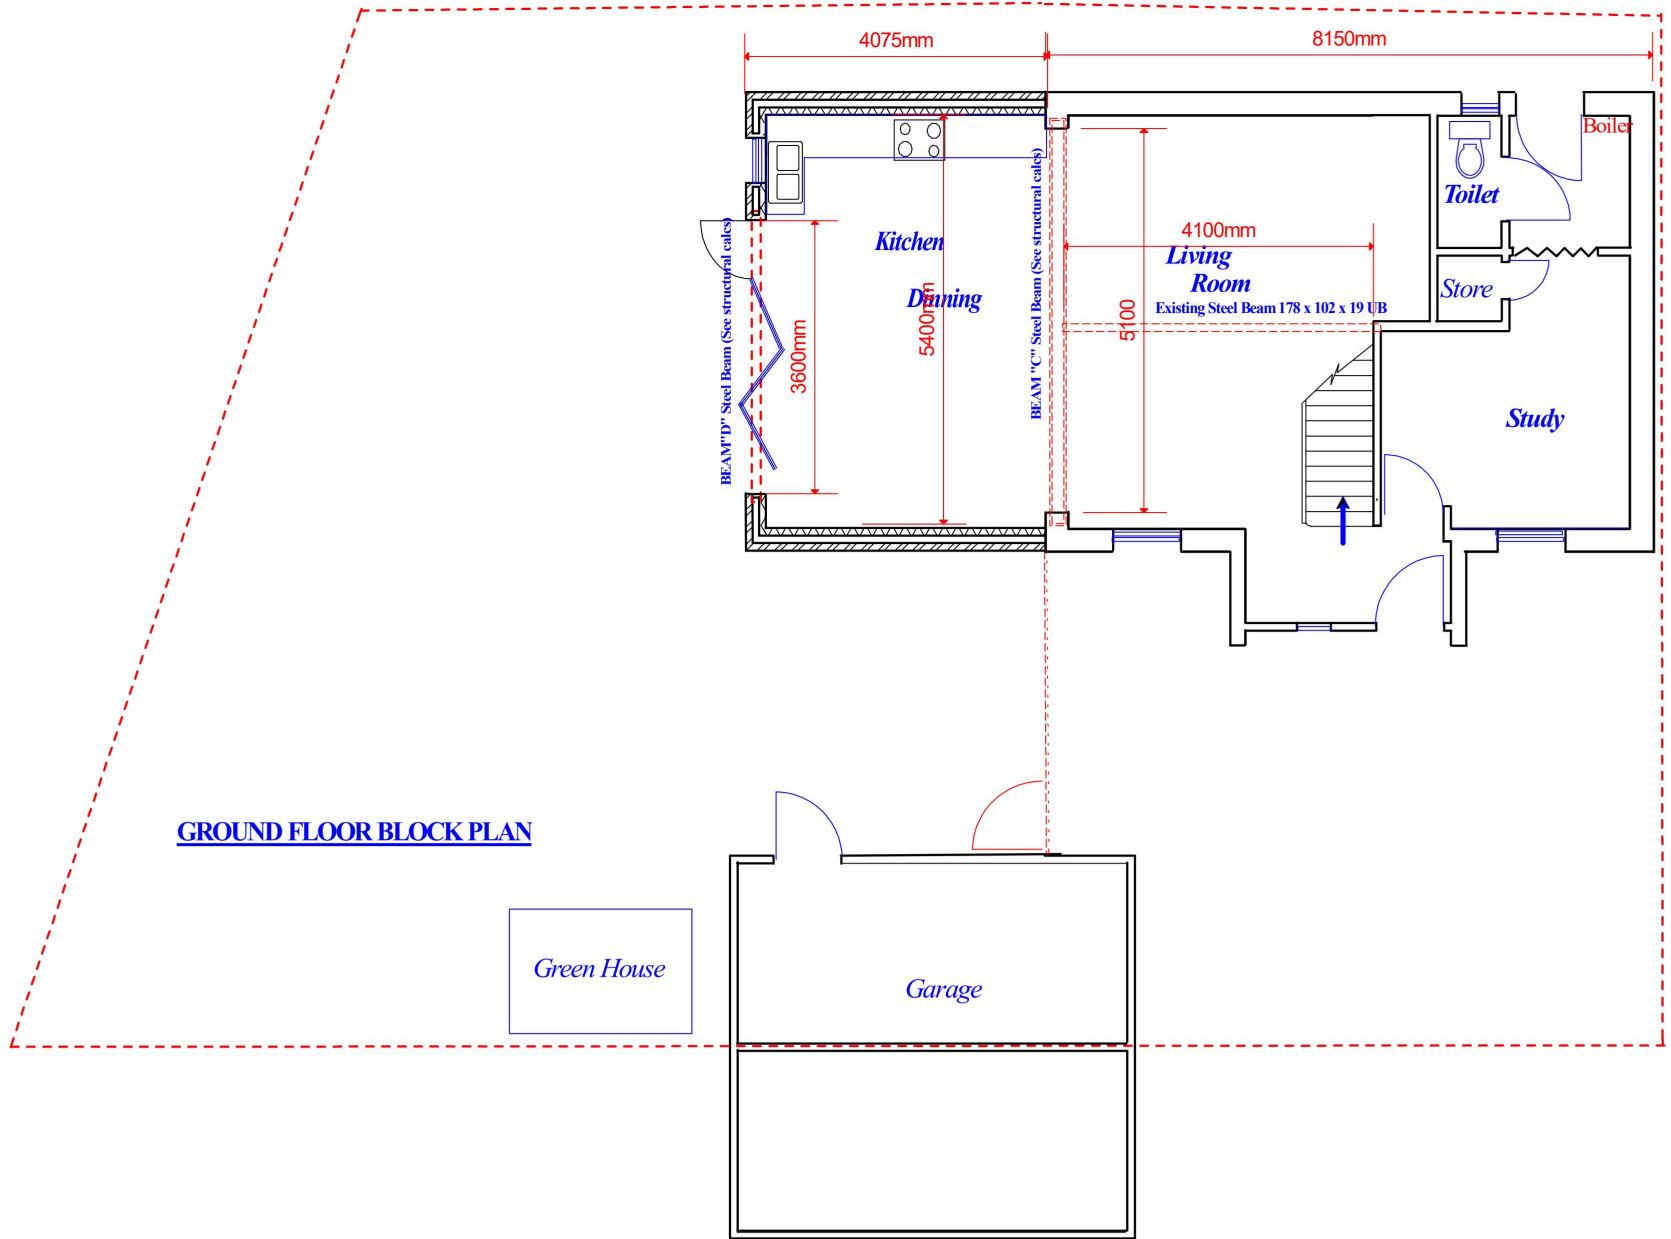


Description:-	PROPOSED PLANS AND ELEVATIONS		
Client:-	D Rodideal		
SCALE	1 : 100 @ A3		
DWG. No	REGENCYDR02	Date	JUNE 2021
		DPA Pach Associates, didondukwe@gmail.com 07939106227	