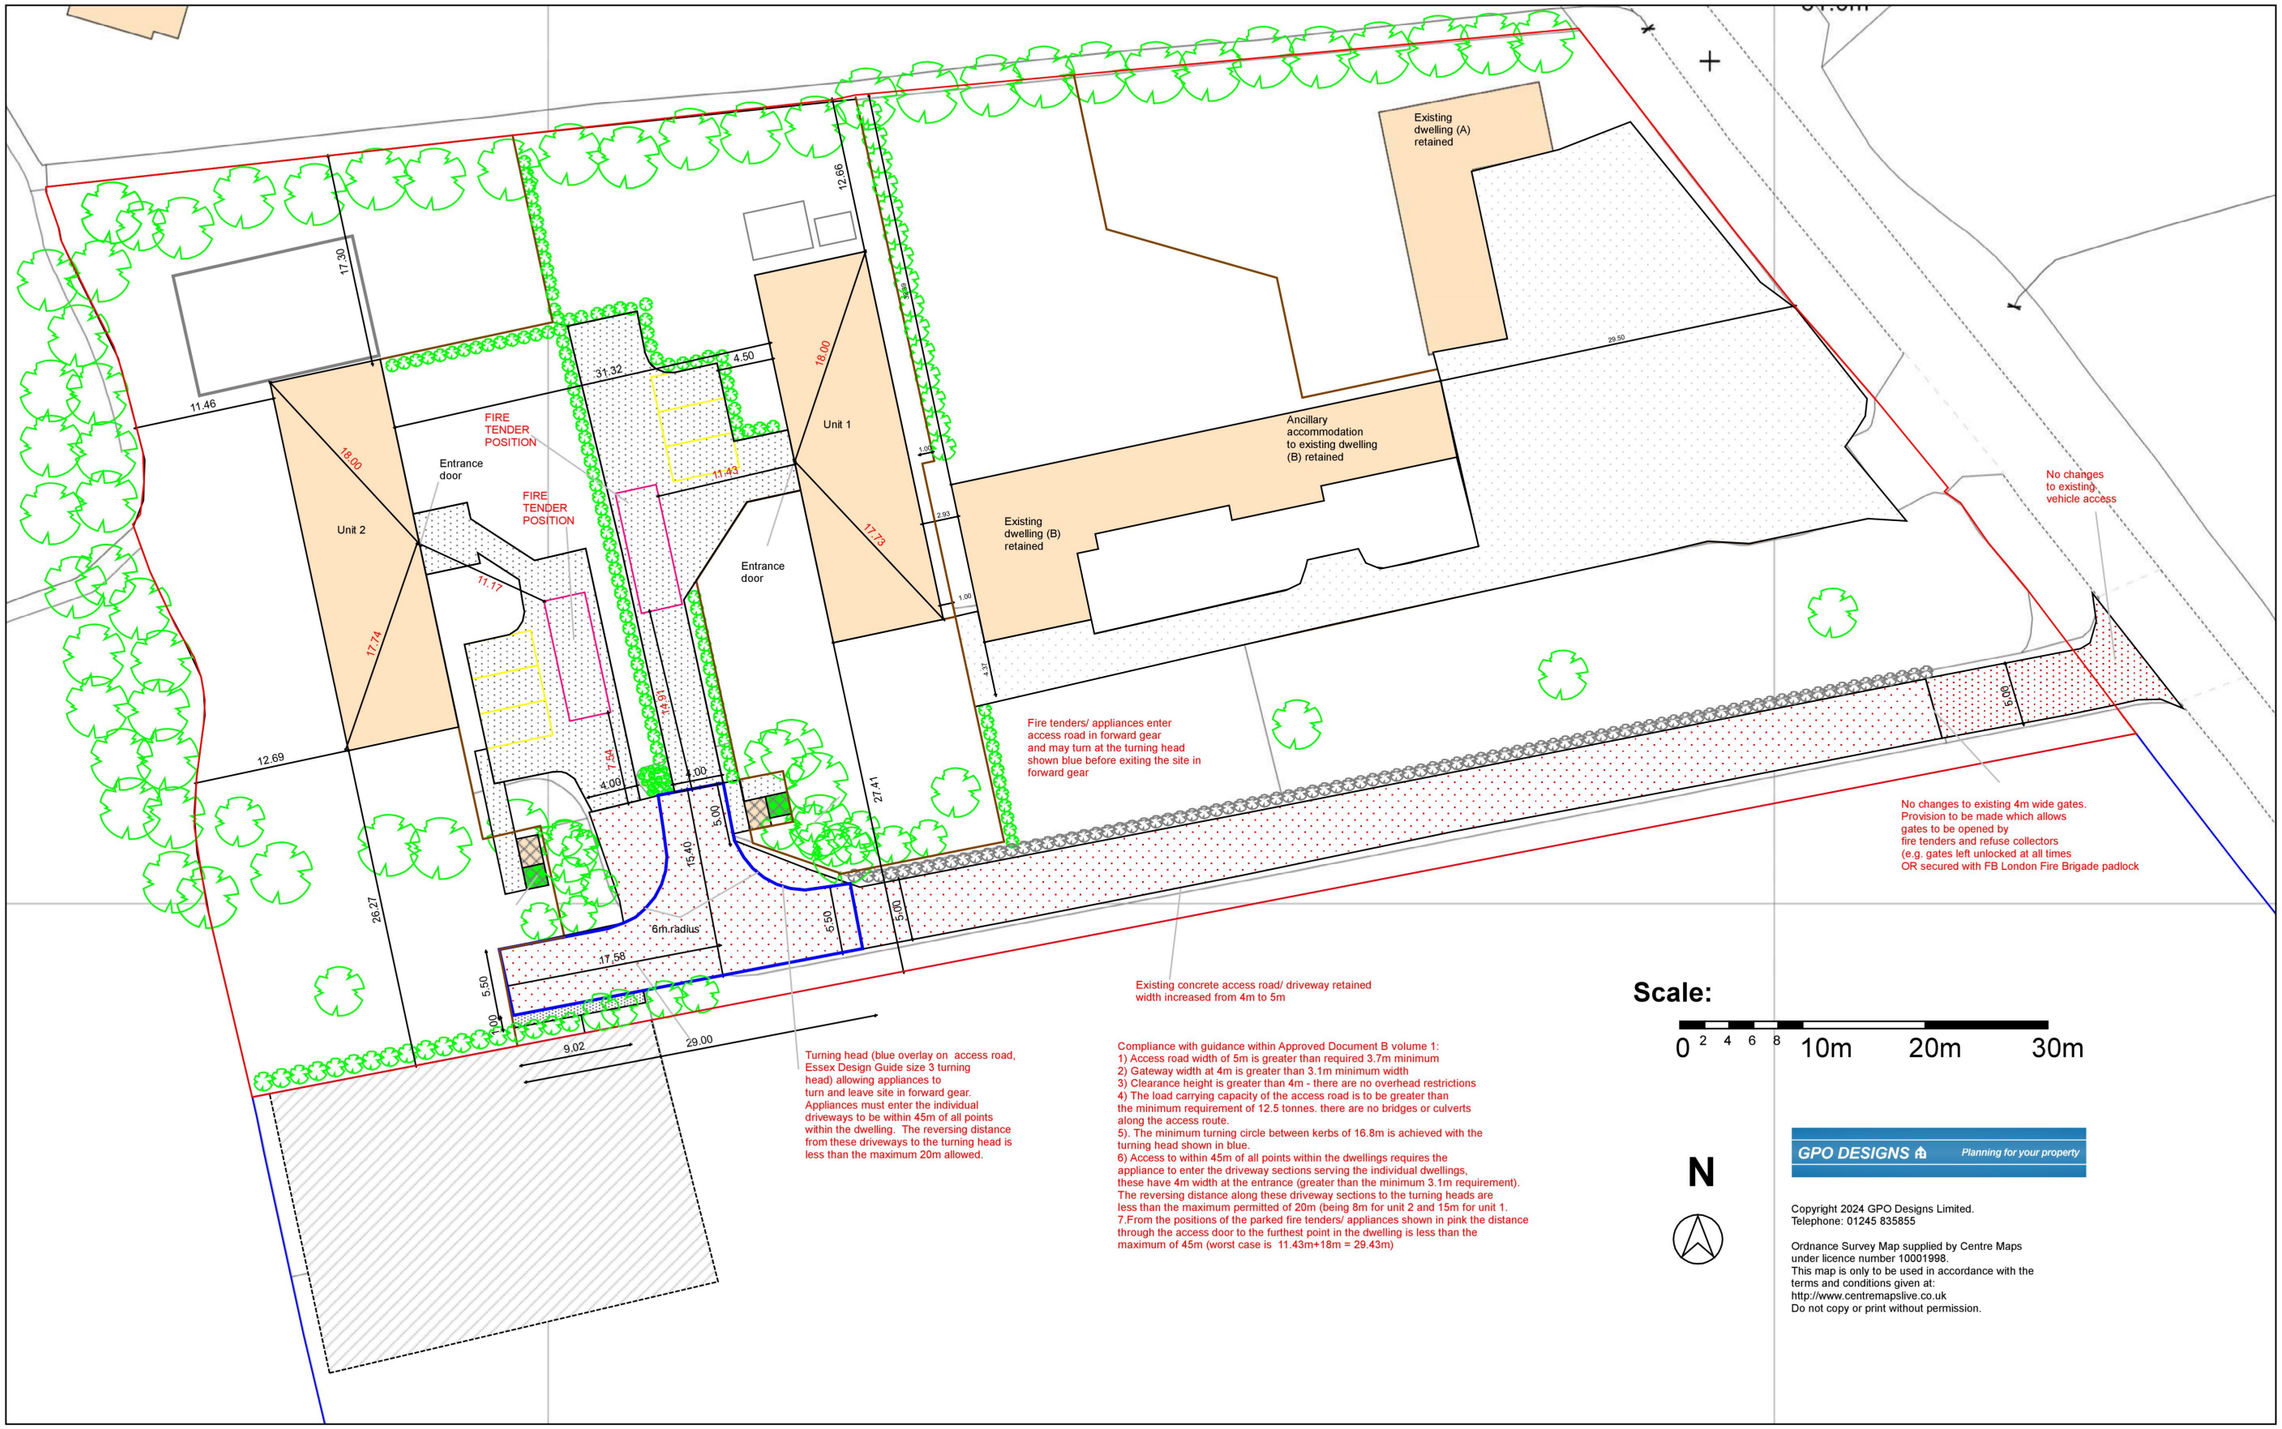FIRE BRIGADE ACCESS PLAN, ISSUE 1.0
WEST PARK LODGE FARM, HAVERING-ATTE-BOWER,
RM4 1QJ, SCALE 1:500 @A3
(DRAWING NUMBER: WERM41QJ_FAP1.0)