


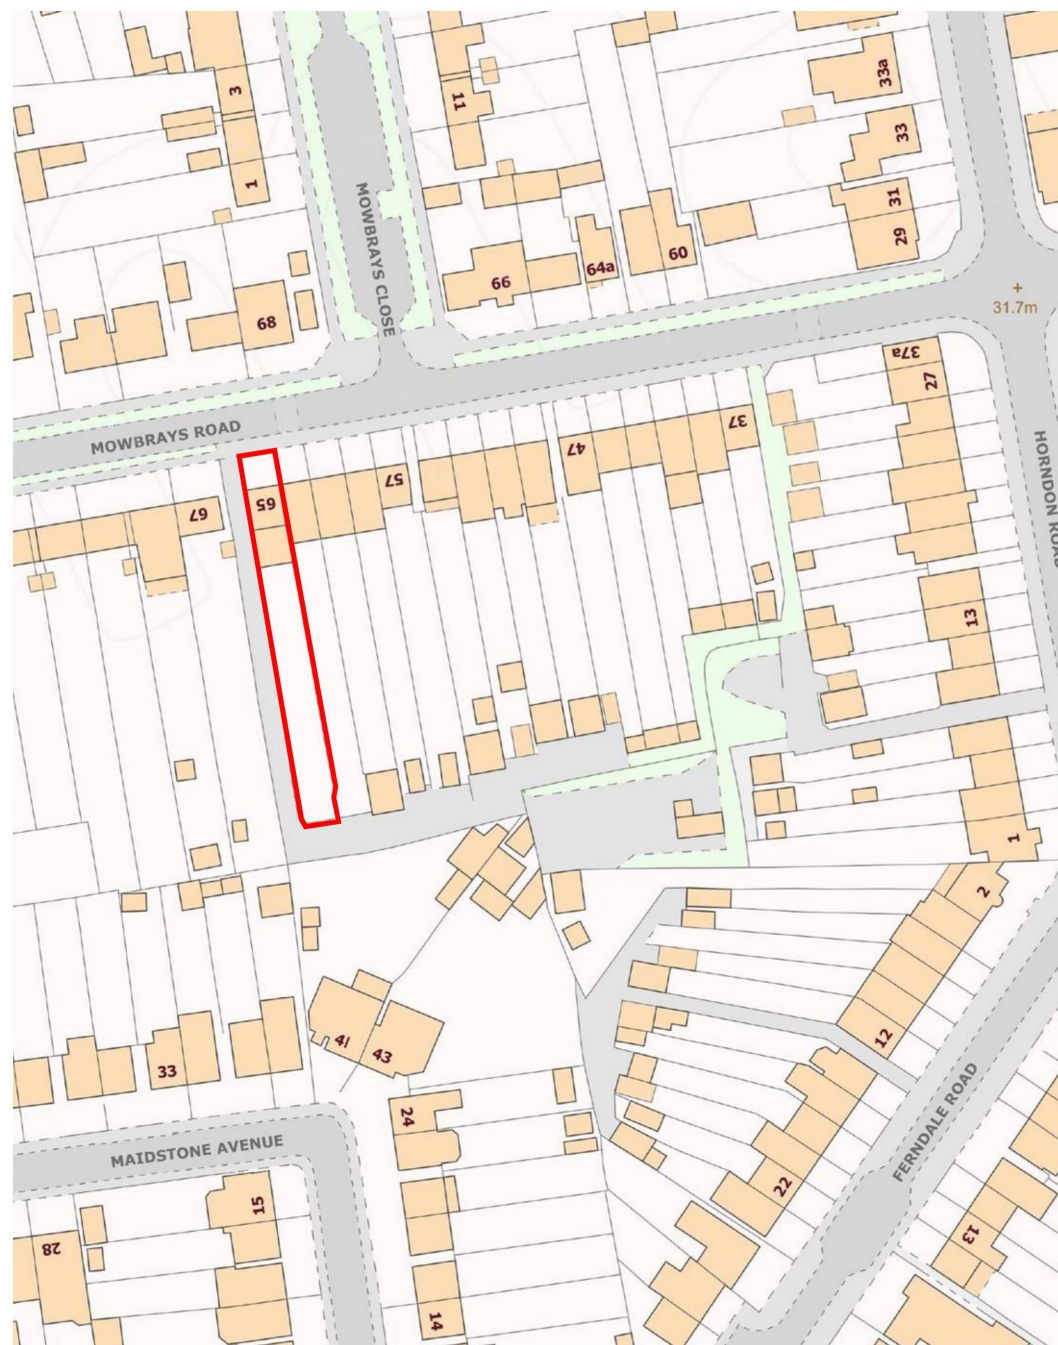


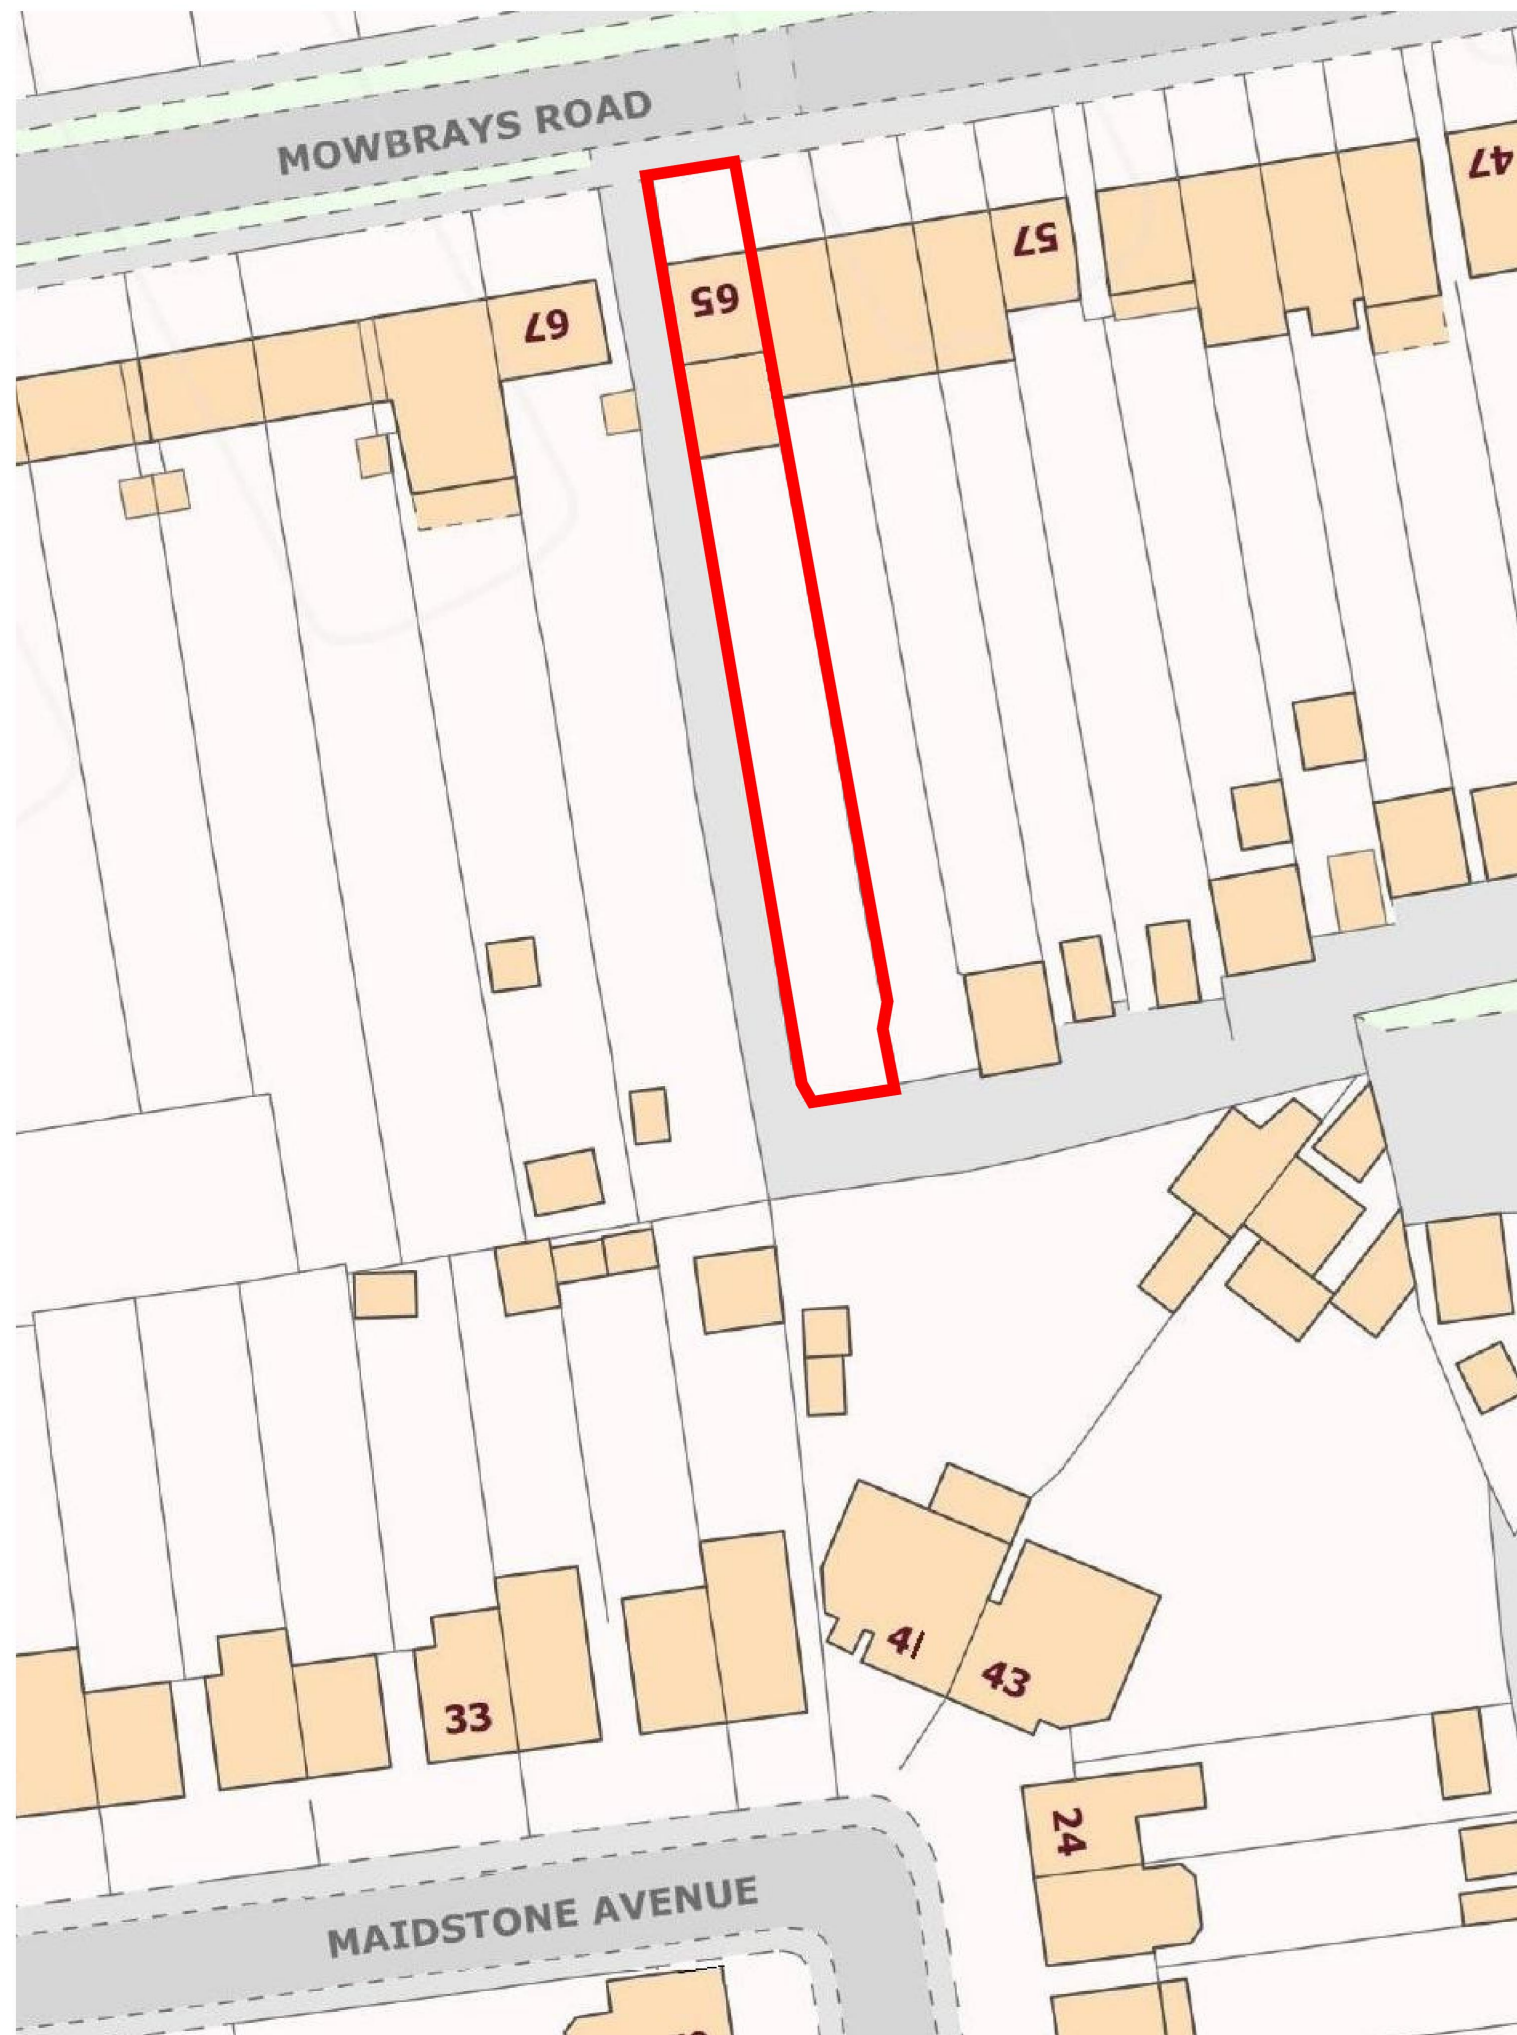

LOCATION PLAN 1:1250

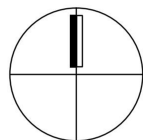

BLOCK PLAN 1:500

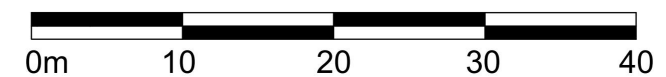

NOTES

- 1 DO NOT SCALE
- 2 All dimensions are to be checked and discrepancies reported before construction
- 3 To be read in conjunction with all relevant Architect's and consultants drawings

Rev.	Description	Date
------	-------------	------



**METRO DESIGN & BUILD
(LONDON) LTD.**
Metro House, Northgate Industrial Park,
Collier Row Road, Romford, Essex RM5 2BG
Tel : 07968 912230 / 07712 240098
metro-design@outlook.com

Architectural Services
Aman Manku


Construction Services
Dileep Manku

PROJECT 65 MOWBRAYS ROAD
ROMFORD
ESSEX RM5 3EL



TITLE	LOCATION PLAN & BLOCK PLAN AS EXISTING
-------	---

DATE	SCALE
JUNE 2025	A4 = 1:1250 / 1:500

PROJECT NO.	DRG. NO.	REV.
24400B	00	

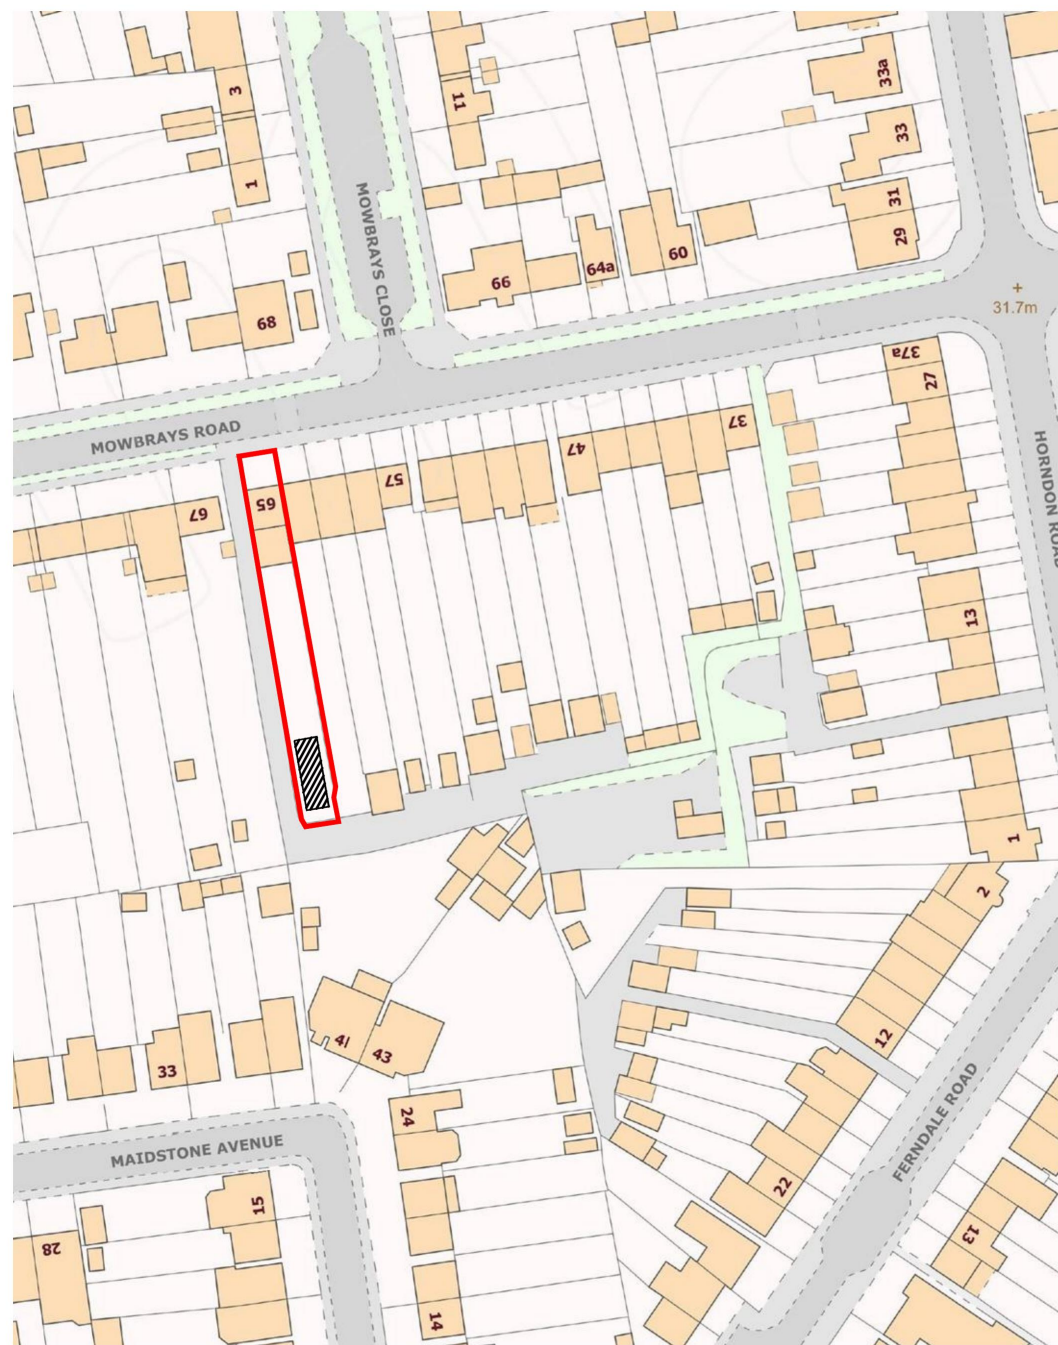

LOCATION PLAN 1:1250

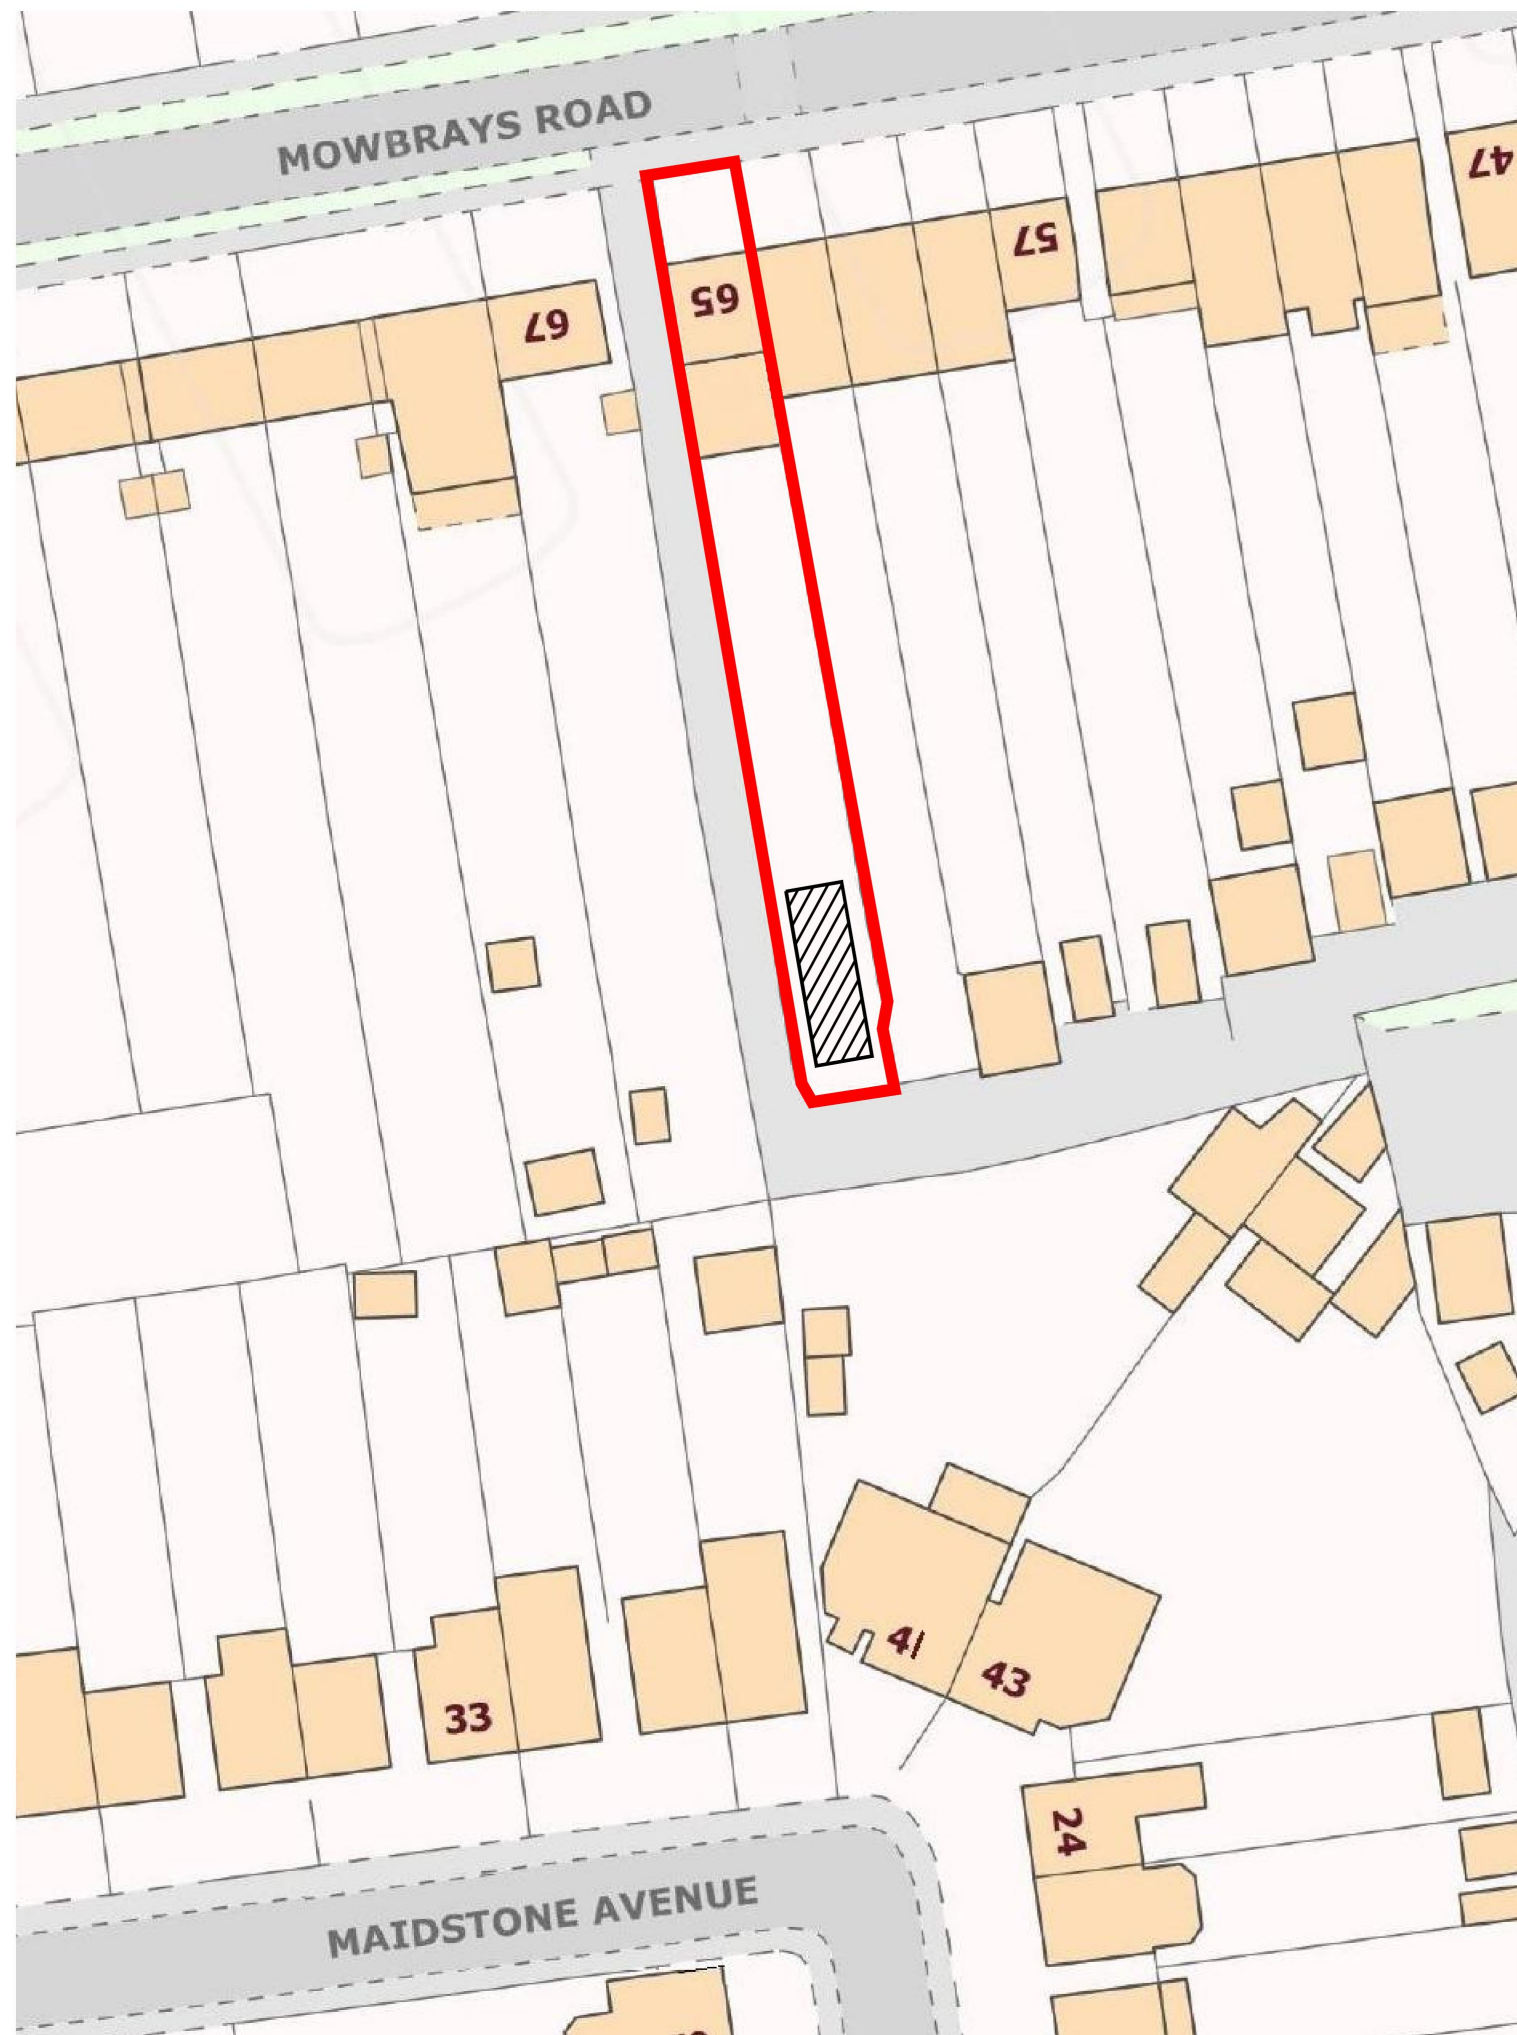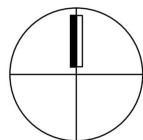

BLOCK PLAN 1:500



NOTES

- 1 DO NOT SCALE
- 2 All dimensions are to be checked and discrepancies reported before construction
- 3 To be read in conjunction with all relevant Architect's and consultants drawings

Rev.	Description	Date
------	-------------	------



**METRO DESIGN & BUILD
(LONDON) LTD.**
Metro House, Northgate Industrial Park,
Collier Row Road, Romford, Essex RM5 2BG
Tel : 07968 912230 / 07712 240098
metro-design@outlook.com

Architectural Services
Aman Manku



Construction Services
Dileep Manku

PROJECT 65 MOWBRAYS ROAD
ROMFORD
ESSEX RM5 3EL

TITLE	LOCATION PLAN & BLOCK PLAN AS PROPOSED
-------	---

DATE	SCALE
JUNE 2025	A4 = 1:1250 / 1:500

PROJECT NO.	DRG. NO.	REV.
24400B	10	

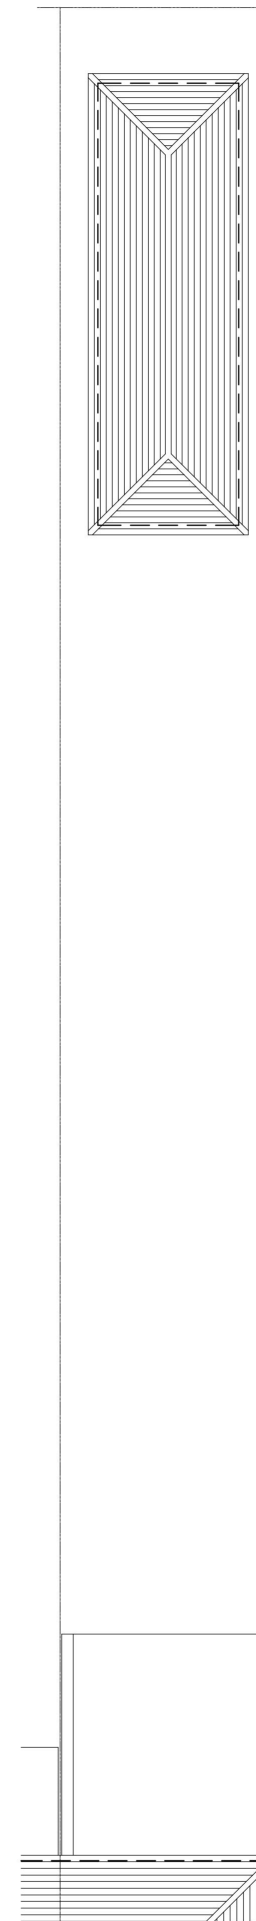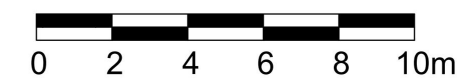

NOTES

- 1 DO NOT SCALE
- 2 All dimensions are to be checked and discrepancies reported before construction
- 3 To be read in conjunction with all relevant Architect's and consultants drawings

A	Revisions as per local authority planning officer email dated 22nd August 2025	26/08/25
Rev.	Description	Date



**METRO DESIGN & BUILD
(LONDON) LTD.**
Metro House, Northgate Industrial Park,
Collier Row Road, Romford, Essex RM5 2BG
Tel : 07968 912230 / 07712 240098
metro-design@outlook.com

Architectural Services
Aman Manku

Construction Services
Dileep Manku

PROJECT 65 MOWBRAYS ROAD
ROMFORD
ESSEX RM5 3EL

TITLE GARAGE AS PROPOSED

DATE	SCALE
JUNE 2025	A3 = 1:100 / 1:200

PROJECT NO.	DRG. NO.	REV.
24400	11	A