


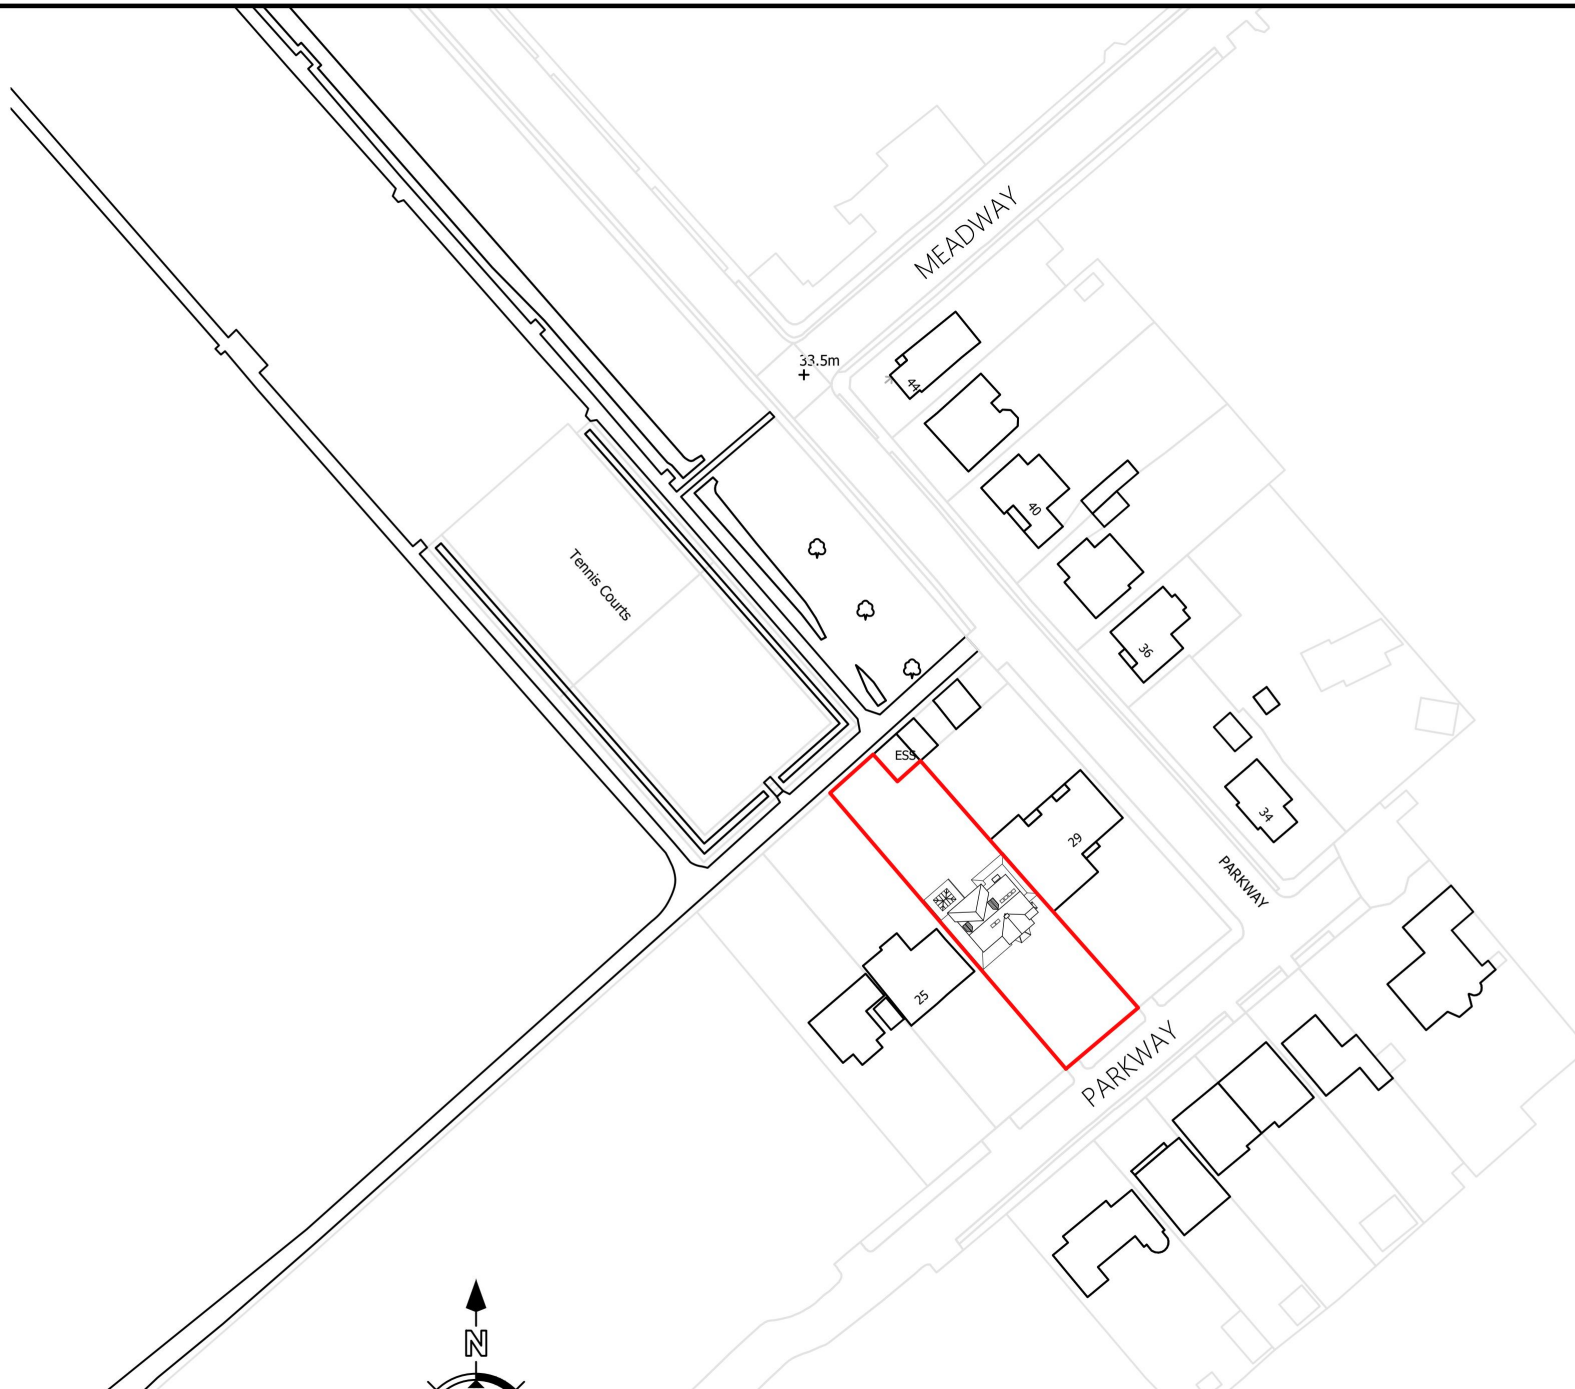

loft conversion at 27 Parkway, RM2

site location plan

scale- 1:1250 @A4 date- June2025
drawing number 2506992-PD111