


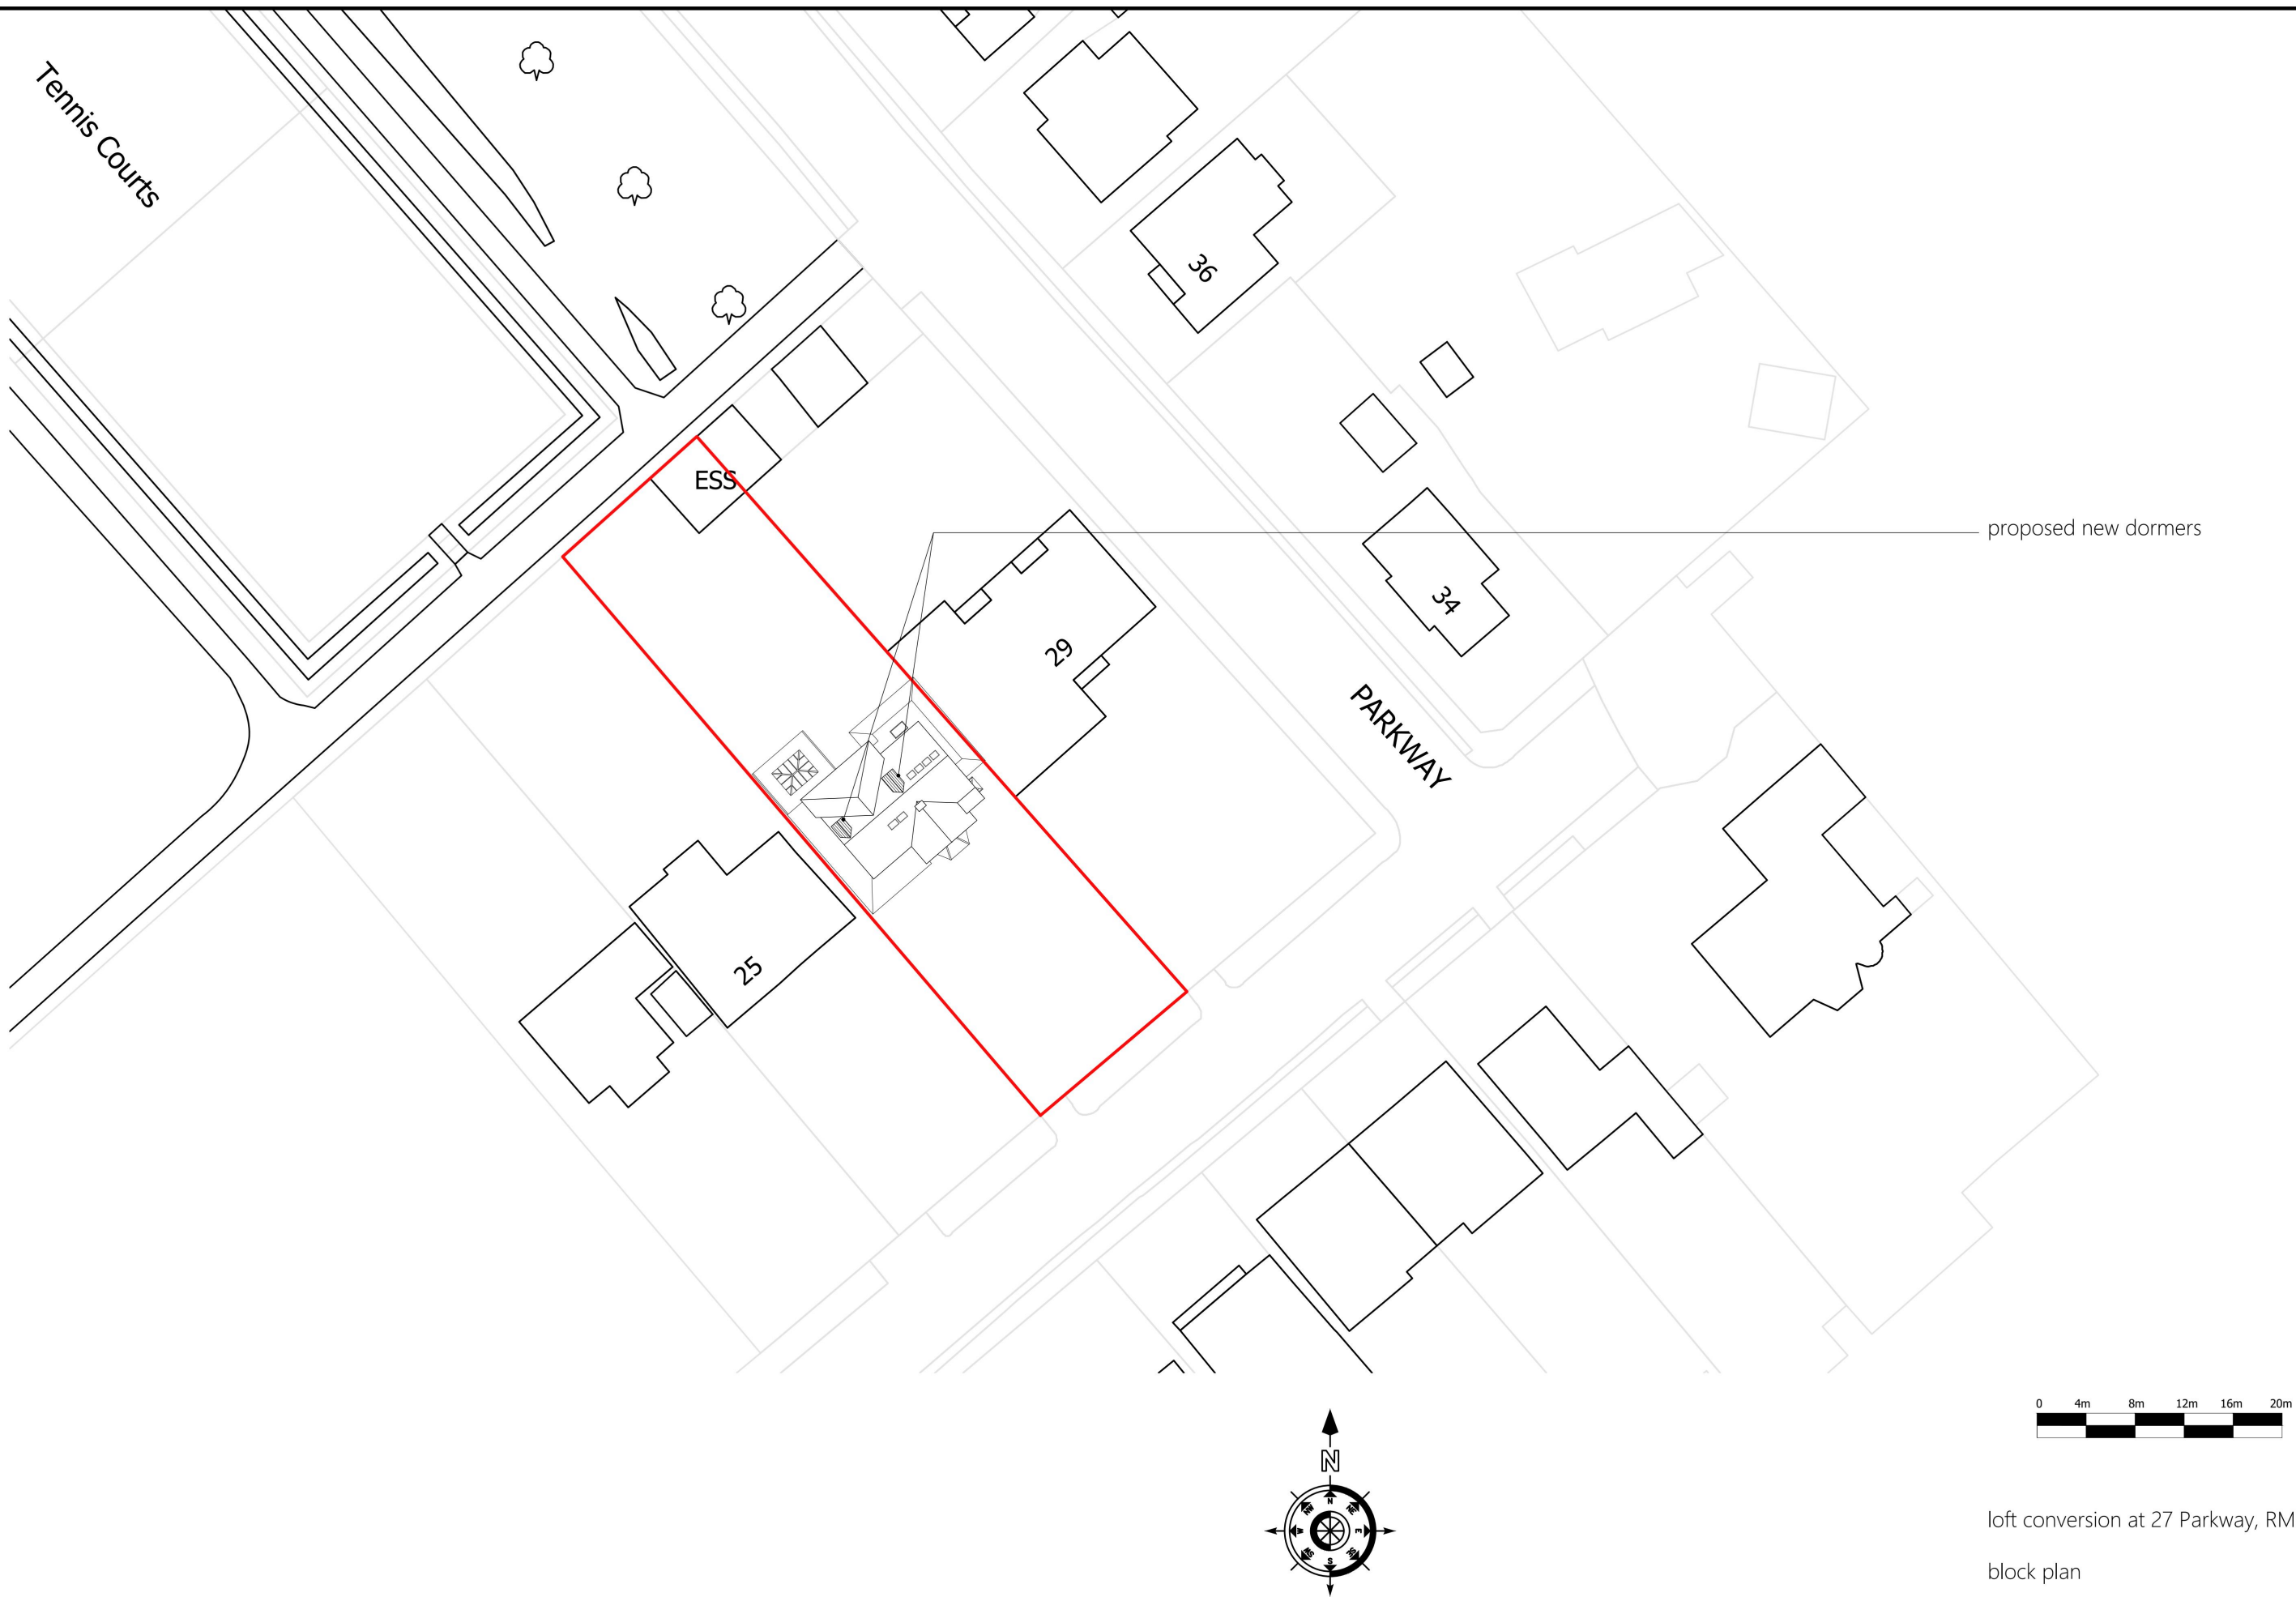

loft conversion at 27 Parkway, RM2

block plan

scale- 1:500 @A3 date- June2025  
drawing number 2506992-PD110