
The Crumpled Horn - Upminster

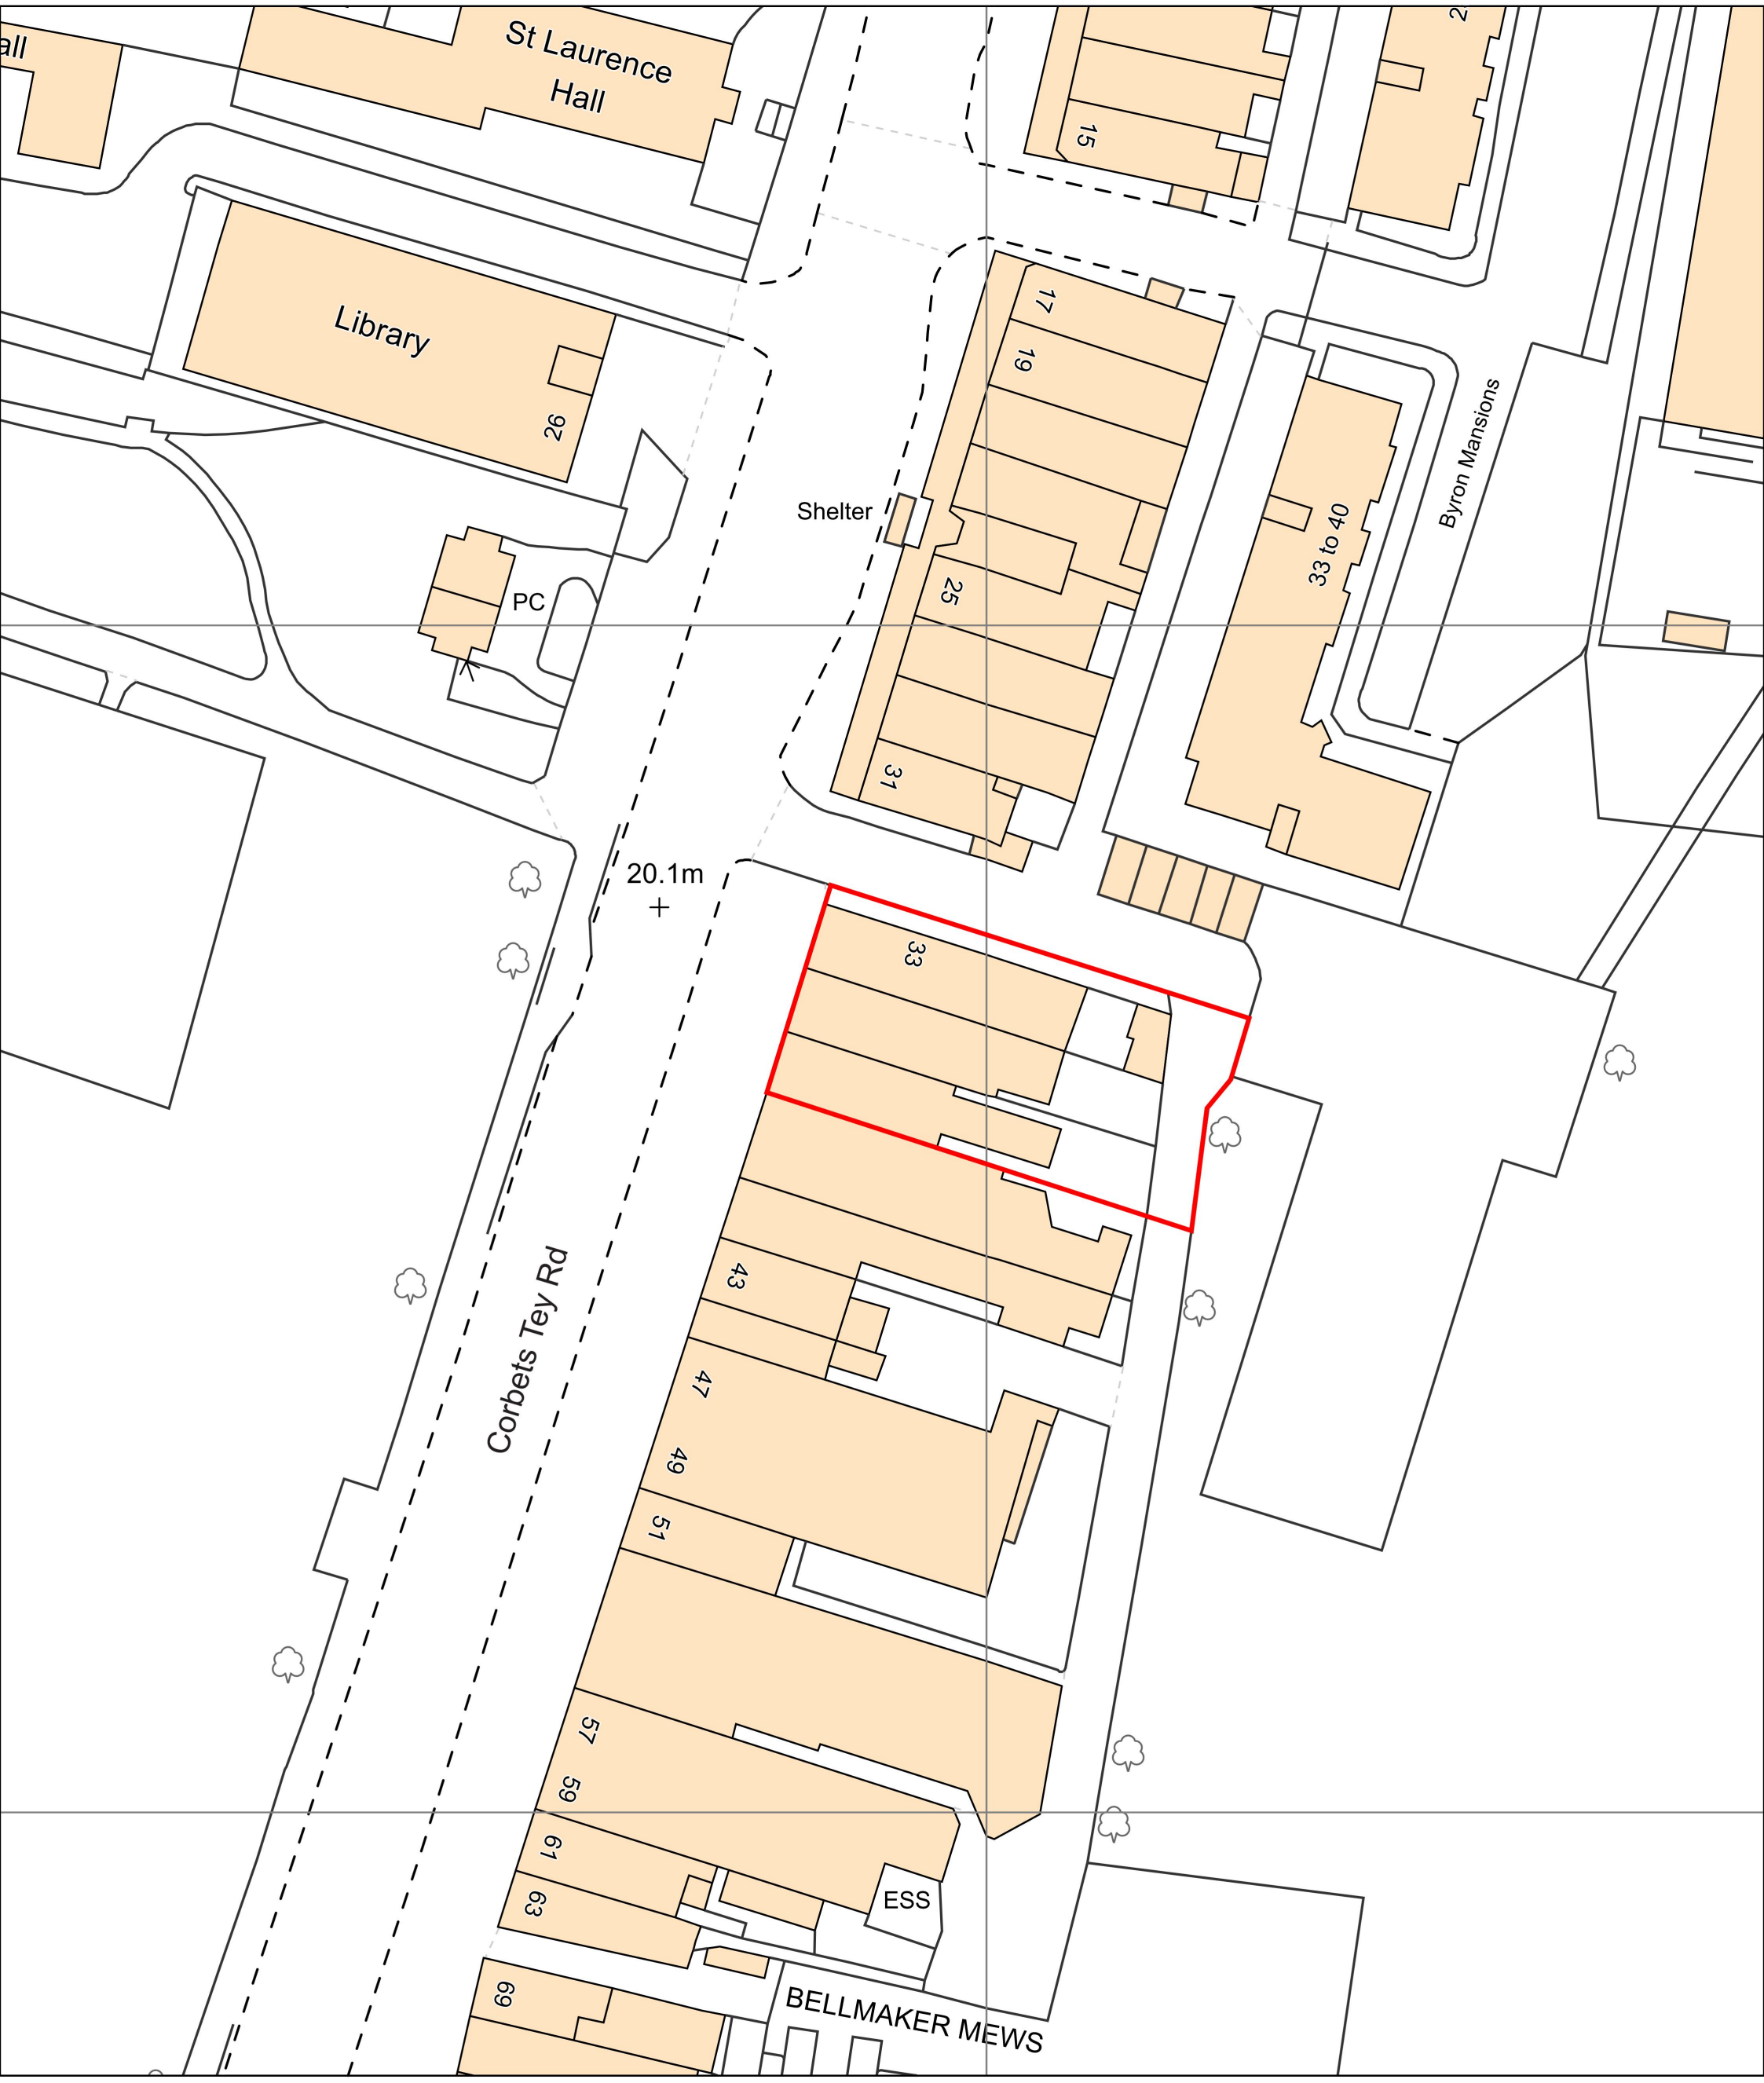

The Crumpled Horn
33-37 Corbets Tey Road,
Upminster,
Havering
RM14 2AJ

Friday, August 21, 2026, ID: CM-01293755
www.centremapslive.co.uk


1:500 Scale print at A3, Centre: 555997 E, 186370 N

©Crown Copyright Ordnance Survey. Licence no. AC0000849896

Ordnance Survey
Licensed Data

SIGN SPECIALISTS
sign-specialists.co.uk

The Crumpled Horn - Upminster

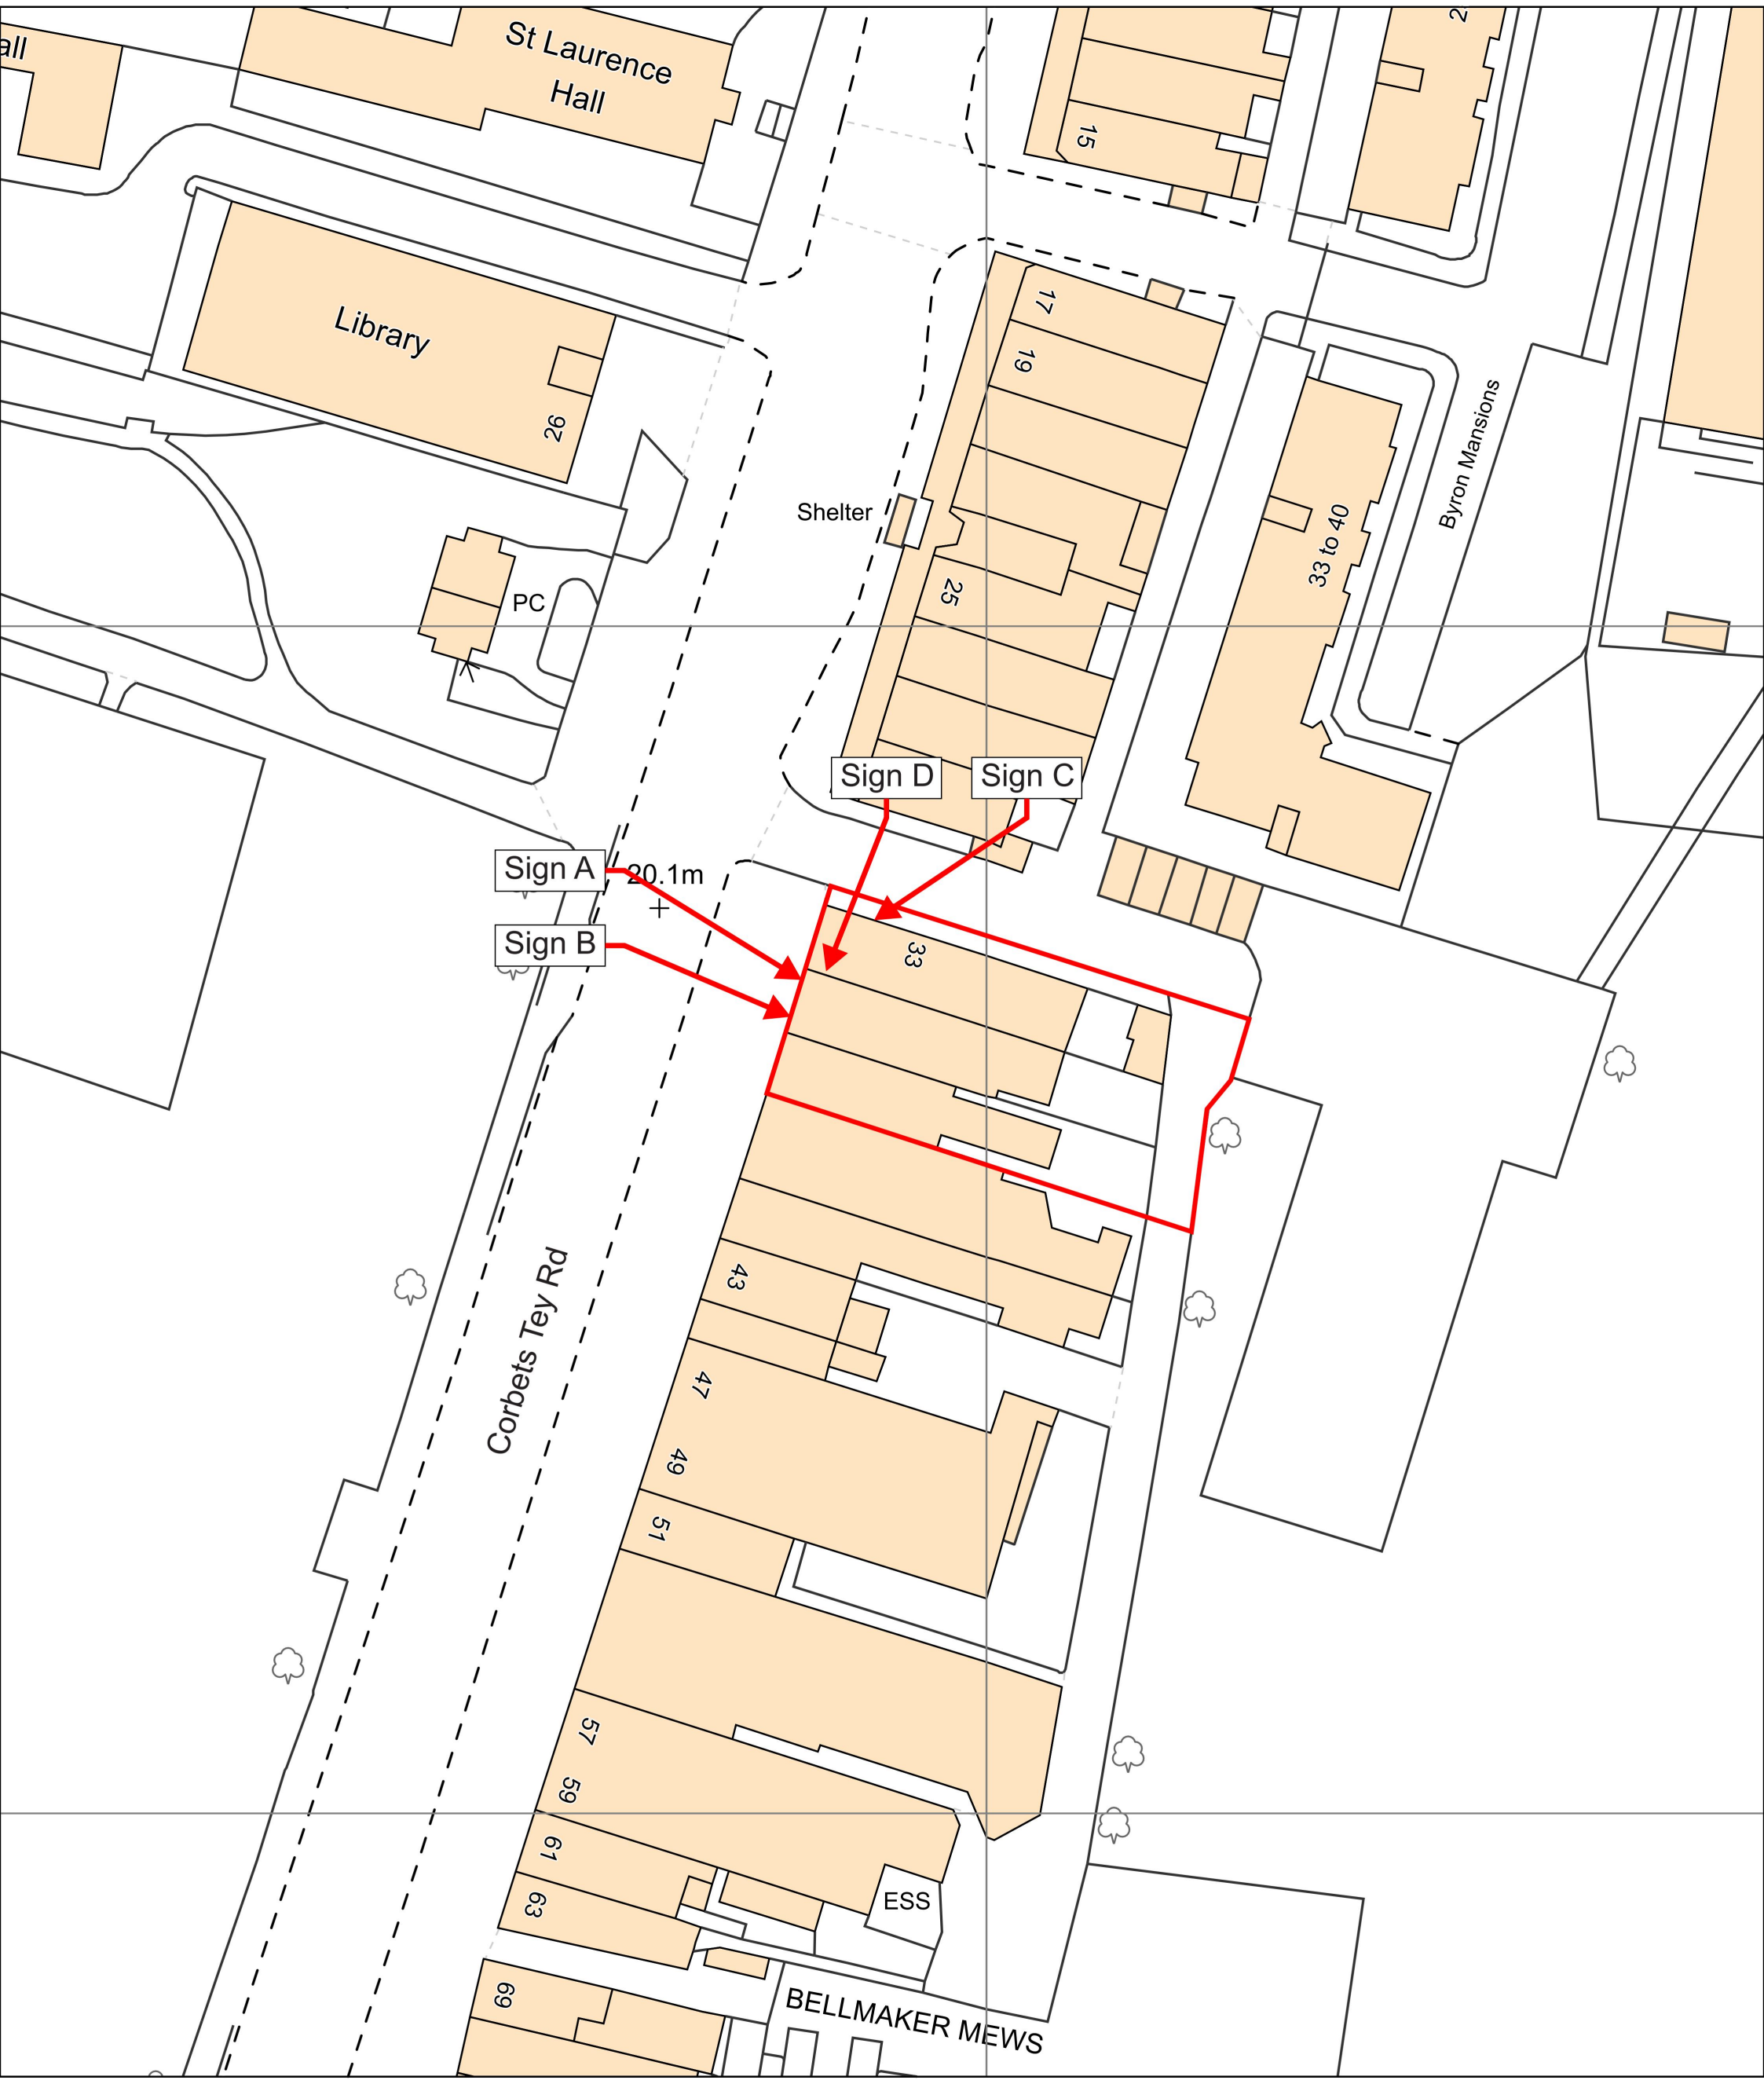

The Crumpled Horn
33-37 Corbets Tey Road,
Upminster,
Havering
RM14 2AJ

Friday, August 21, 2026, ID: CM-01293755
www.centremapslive.co.uk

1:500 Scale print at A3, Centre: 555997 E, 186370 N

©Crown Copyright Ordnance Survey. Licence no. AC0000849896

Ordnance Survey Licensed Data

SIGN SPECIALISTS
sign-specialists.co.uk

Sign Specialists



Projecting Signs
Sign A
Scale 1:25
Double sided Folded aluminium tray with 3D trim
Cut vinyl details to face
top panel to be illuminated via Ecolux pelmet light above
bottom box to be constructed of aluminium with an
Internally illuminated logo with fret cut 10mm acrylic letters with
vinyl 'TNT' & 'SKY' logos underneath
Marstons logo height = 178mm
Grandstand logo height =210mm
Illumination - ecolux pelmet light above
and grandstand logo to be internally illuminated
O/A Size - 1200mm x 2250mm
Main panel size - 1100mm x 1600mm
height from ground level = 4350mm



Fascia with 3D Letters
Sign B
Scale 1:25
Description - 3D Individual letters with painted finish.
onto a folded fascia with trim
Materials - Painted resin letters
Illumination - 4800mm LED Pelmet (6000K white) - fitted above framing trim
Cap height - 320mm
Fascia Size - 4800mm x 570mm
height from ground level = 2650mm



Sign writing - External
Sign 'C'
Scale 1:25
Description - Sign writing direct to building
Materials - Paint
Cap height of 'H' in 'HORN' = 245mm
Illumination - LED Flood light above
O/A Size - 3400mm x 2000mm
height from ground level = 4350mm




Pro Frame Unit
Sign D
Scale 1:25
Description - Single sided Pro frame unit with printed centre panel
Materials - Aluminium, dibond printed panel
Illumination - Non illuminated
O/A Size - 1210mm x 1760mm
Cap height of 'L' in 'LIVE' = 218mm
height from ground level = 1250mm

3D LettersHague Blue/Satin finish

RAL 5002 - Ultramarine Blue/Matt finish

RAL 9016 - Traffic White

RAL 3020 - Traffic Red

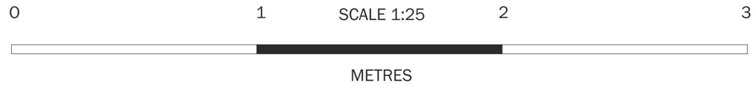


Sign Specialists

EXISTING FRONT ELEVATION



Sign Specialists

PROPOSED FRONT ELEVATION

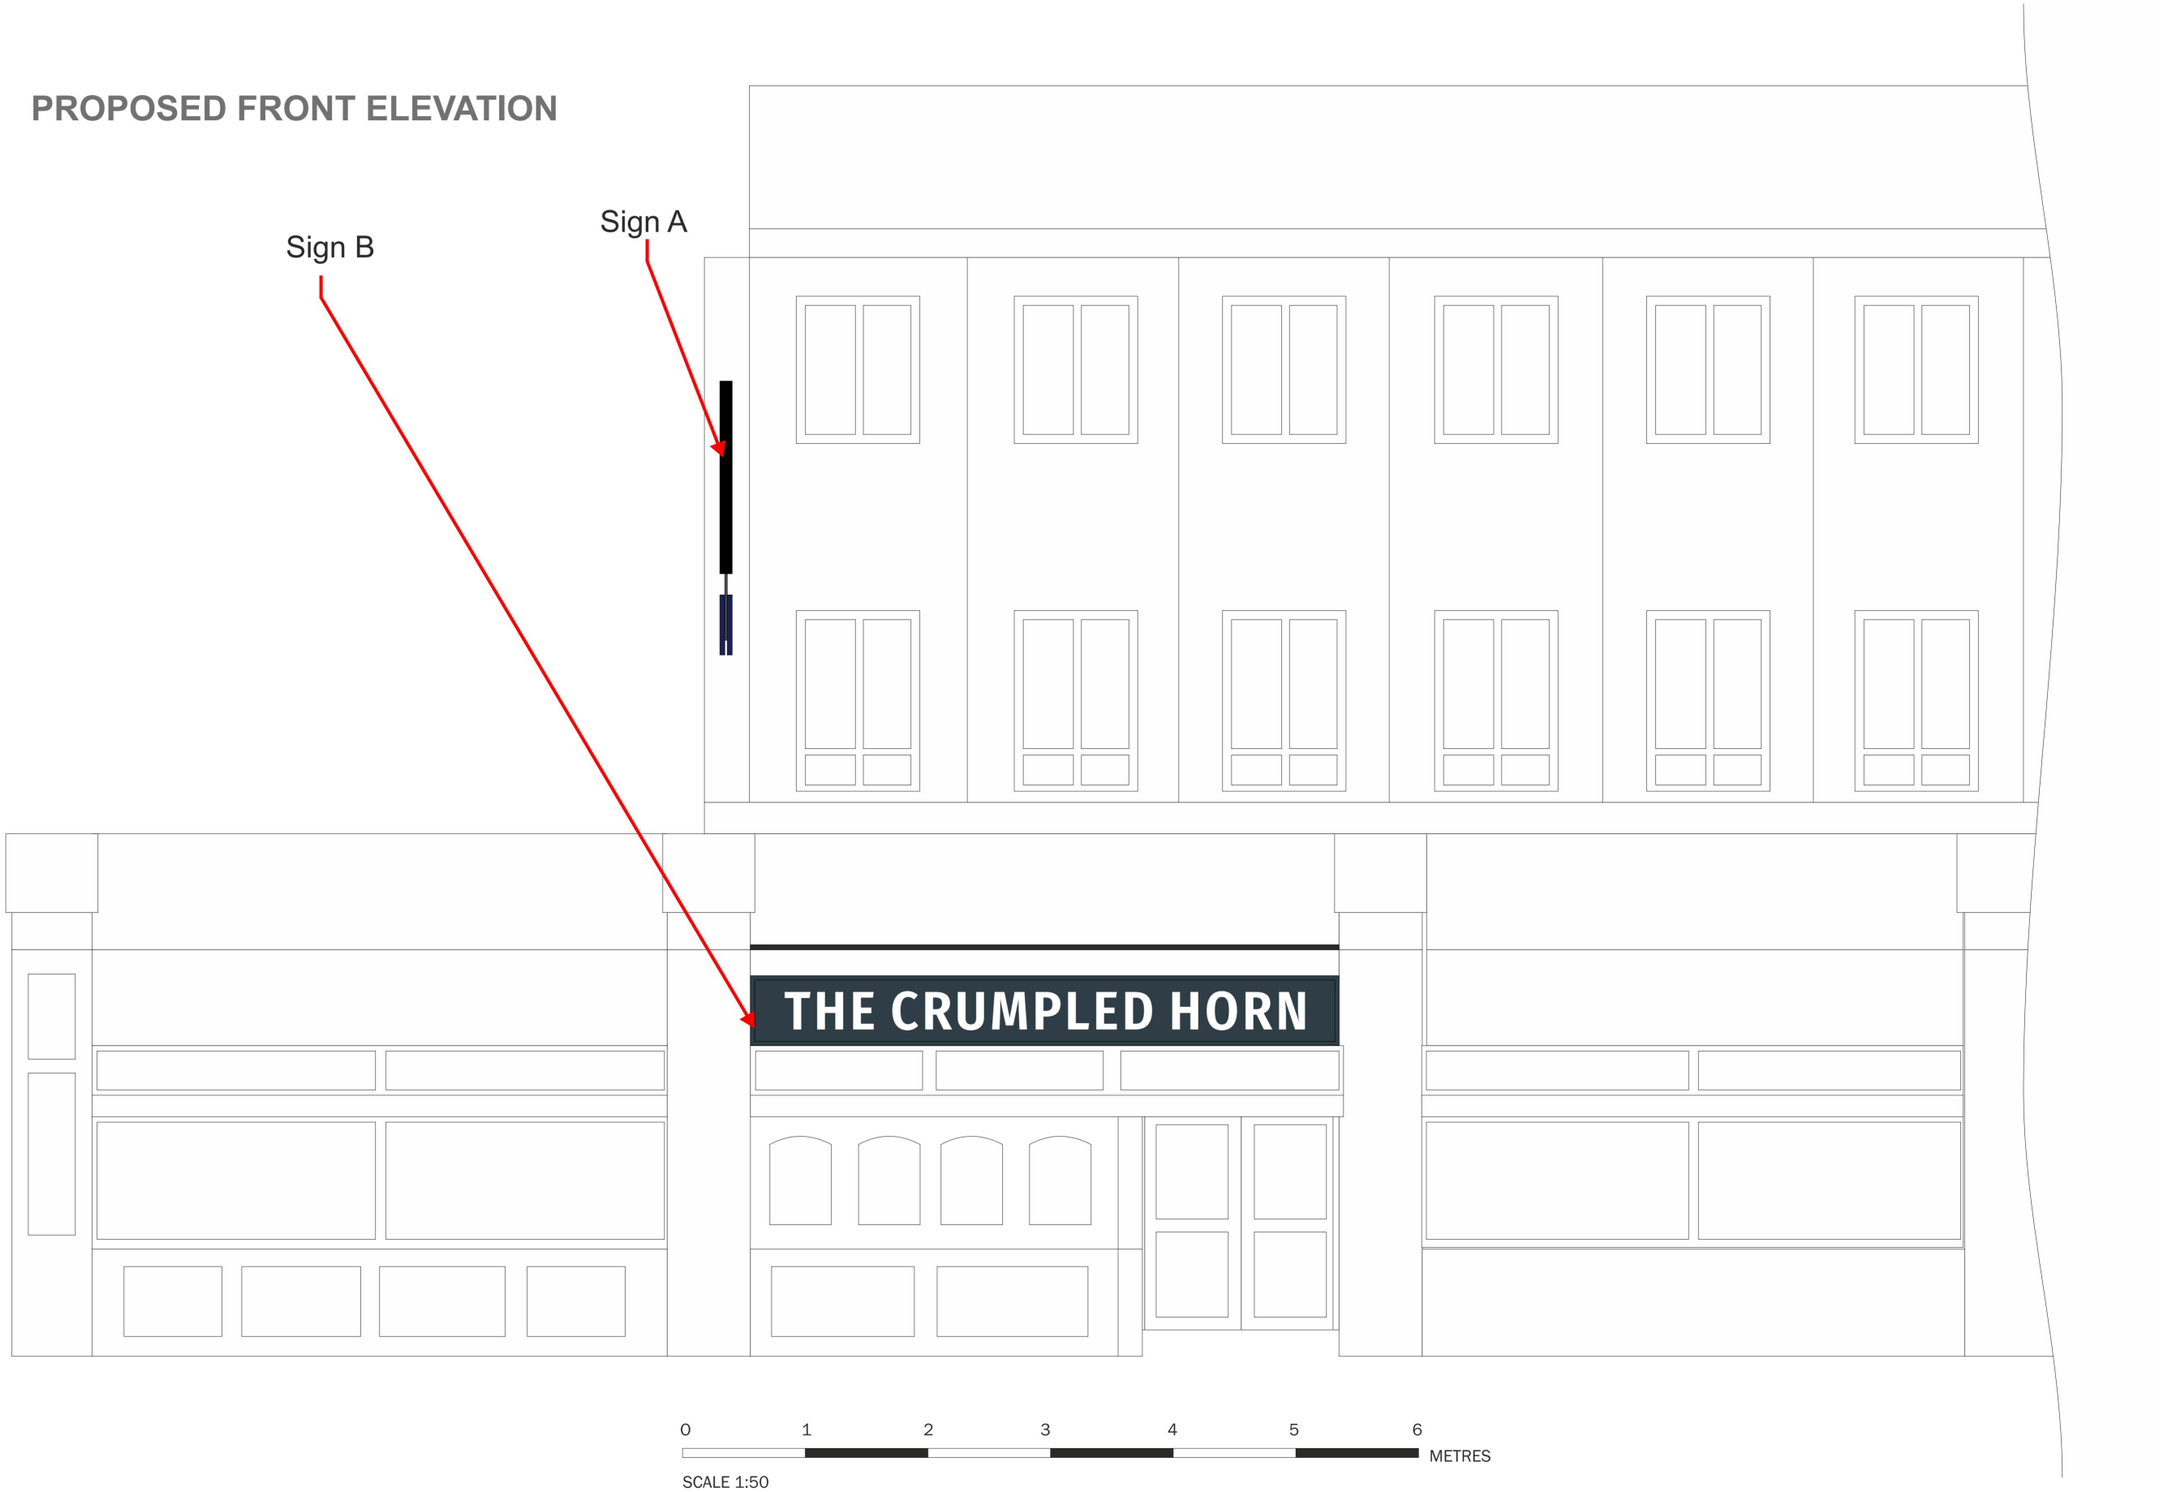

Sign Specialists

EXISTING SIDE ELEVATION




0 1 2 3 4 5 6 METRES

SCALE 1:50

Sign Specialists

PROPOSED SIDE ELEVATION

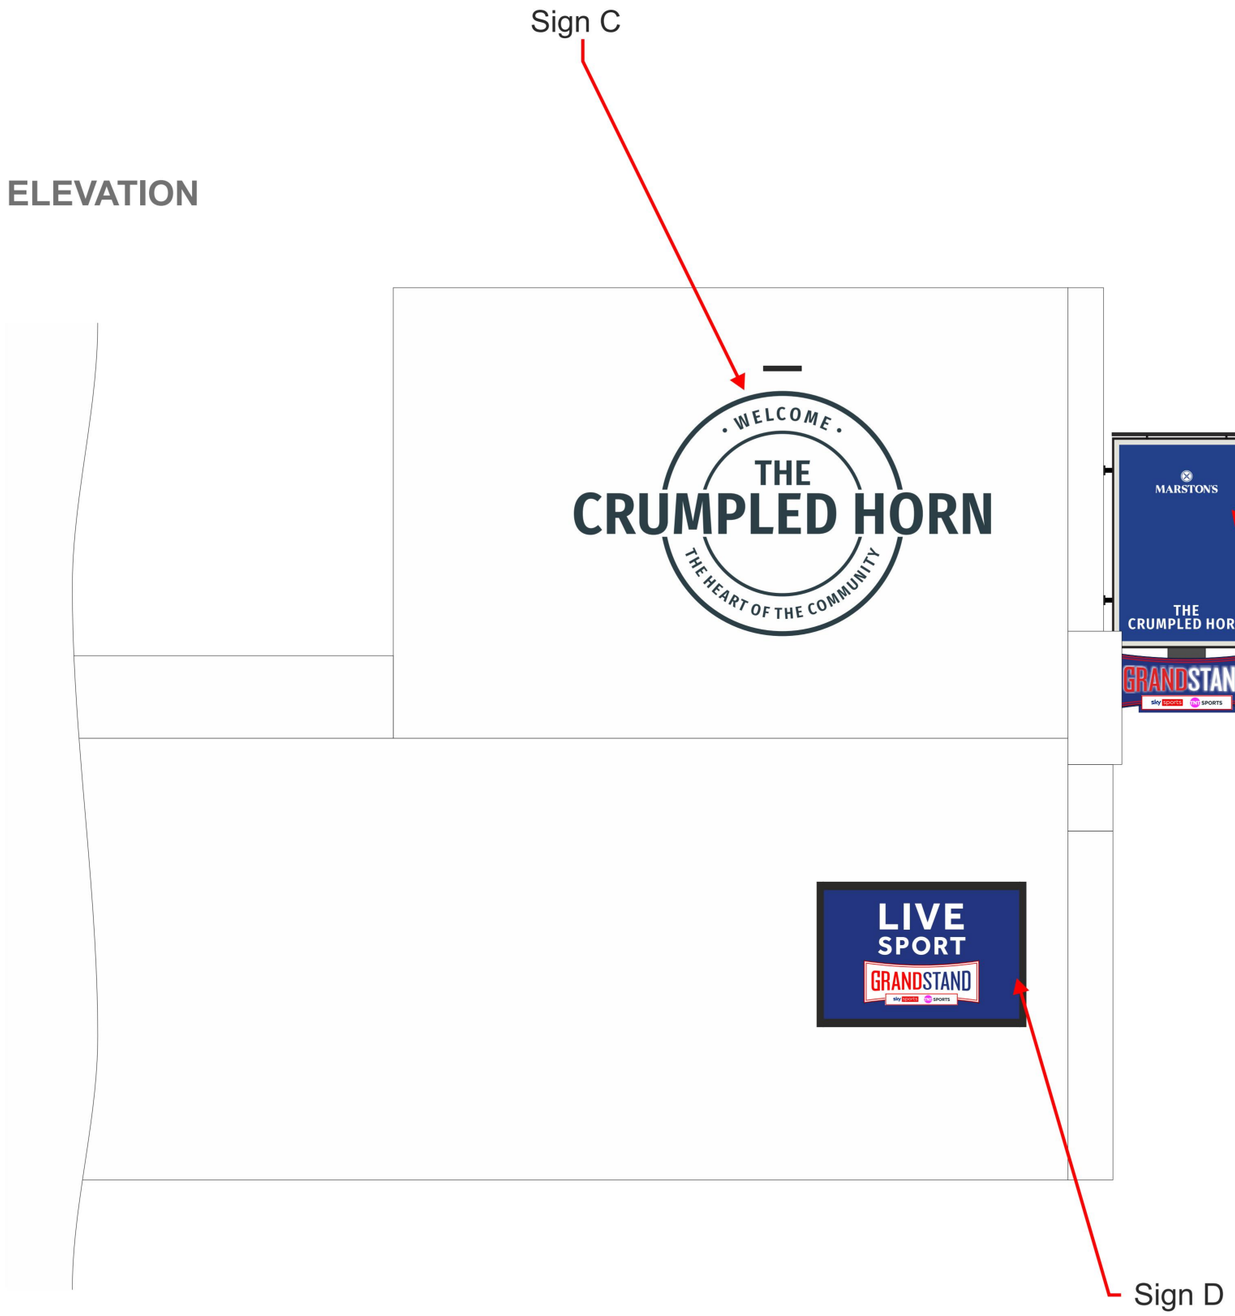

0 1 2 3 4 5 6 METRES

SCALE 1:50