
Location Plan

Site Address: **122, Daventry Road, Romford, RM3 7RH**

Date Produced: **02-Oct-2026**

Scale: **1:1250 @A3**

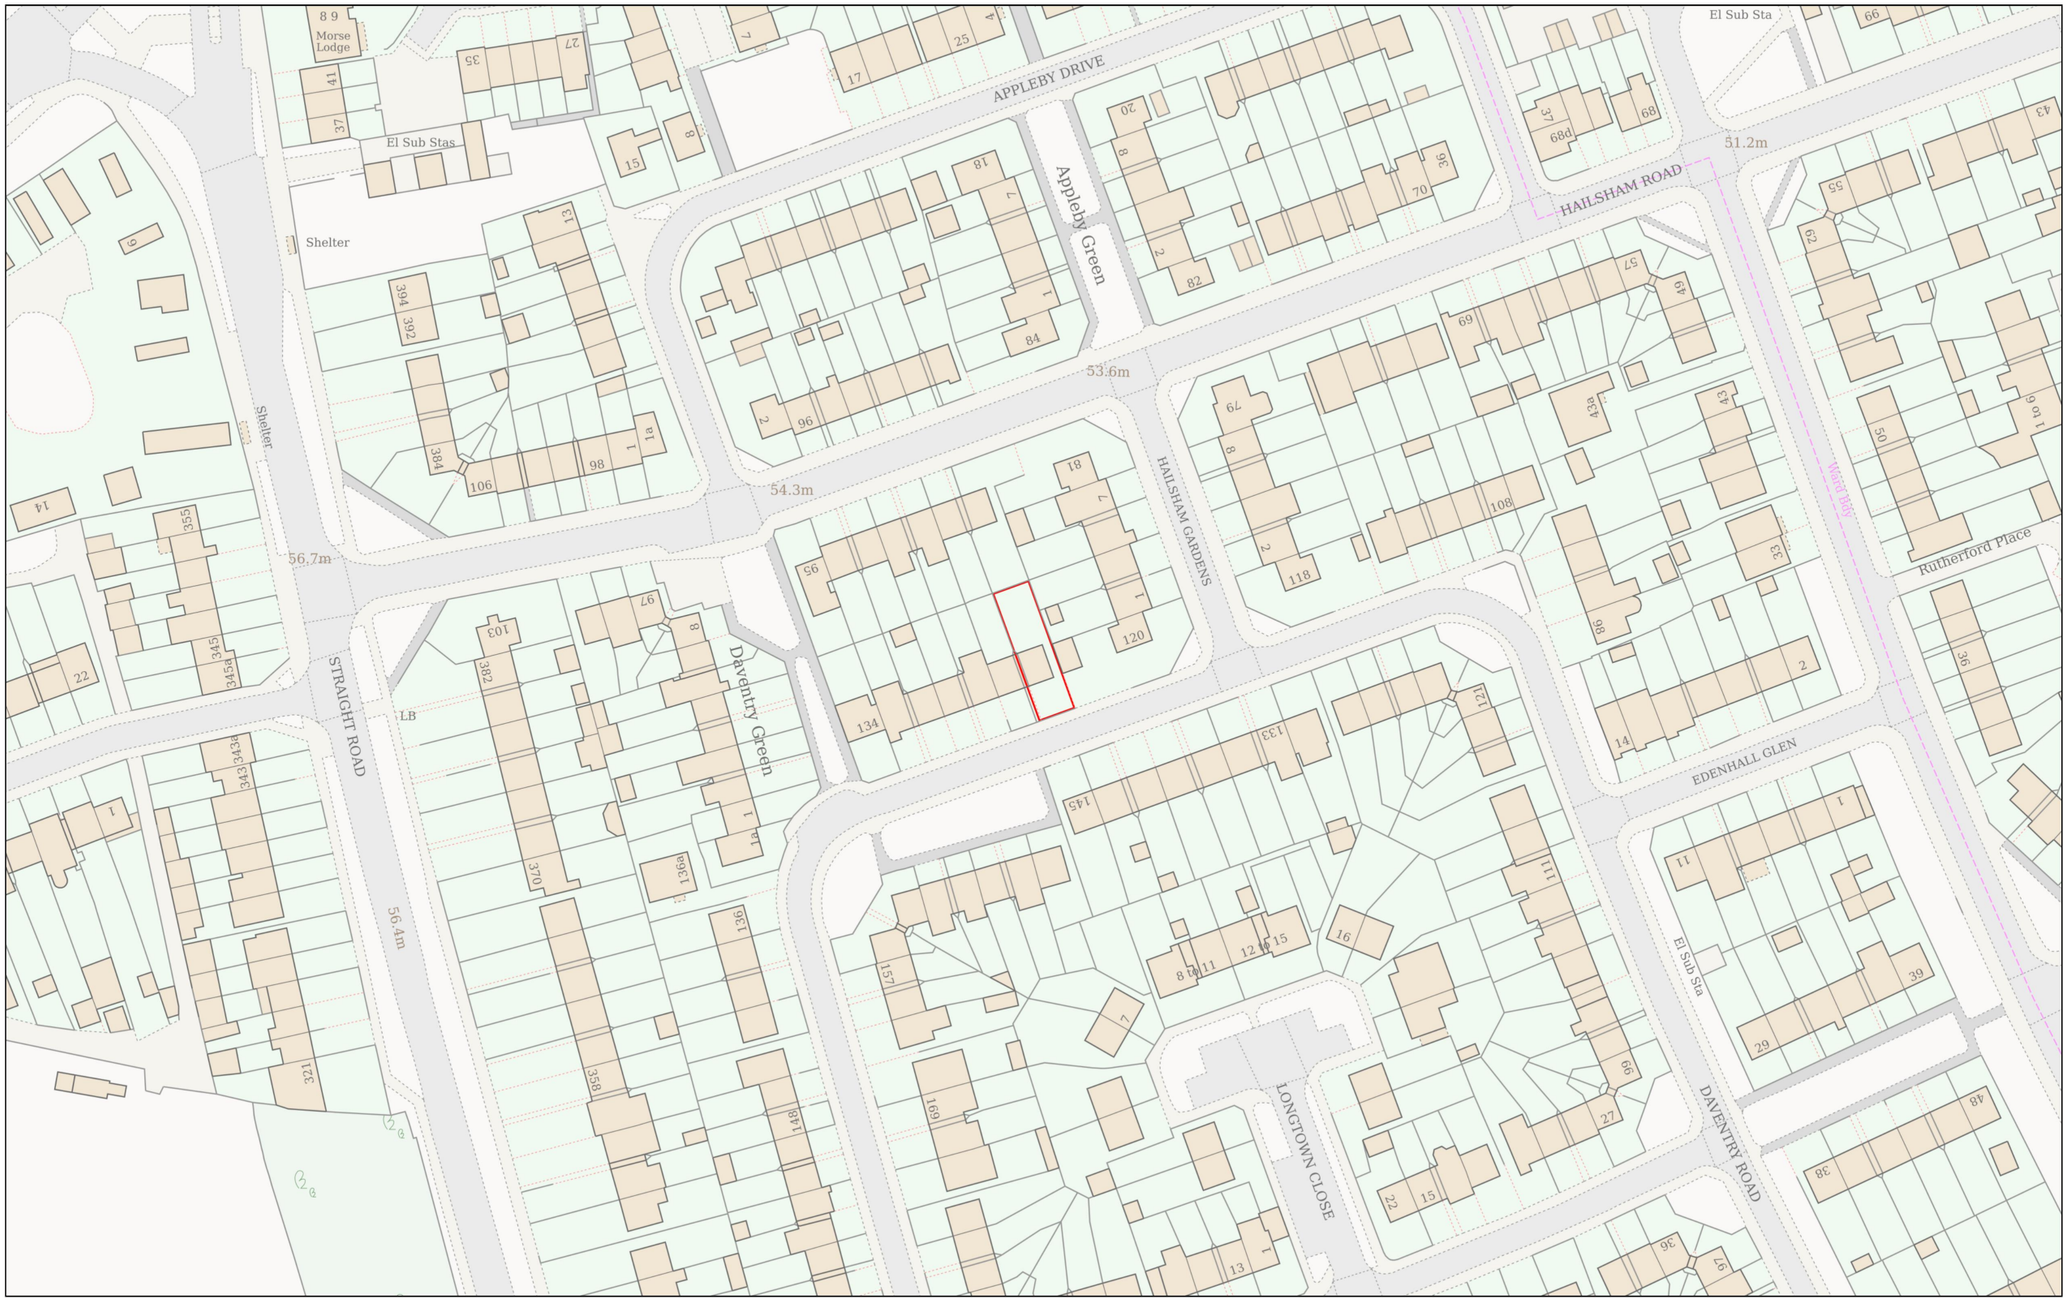

Planning Portal Reference: **PP-15269140v1**

0 50

Metres

Powered By TerraQuest

© Crown copyright and database rights 2026 OS 100042766