
# GROUND FIGURE

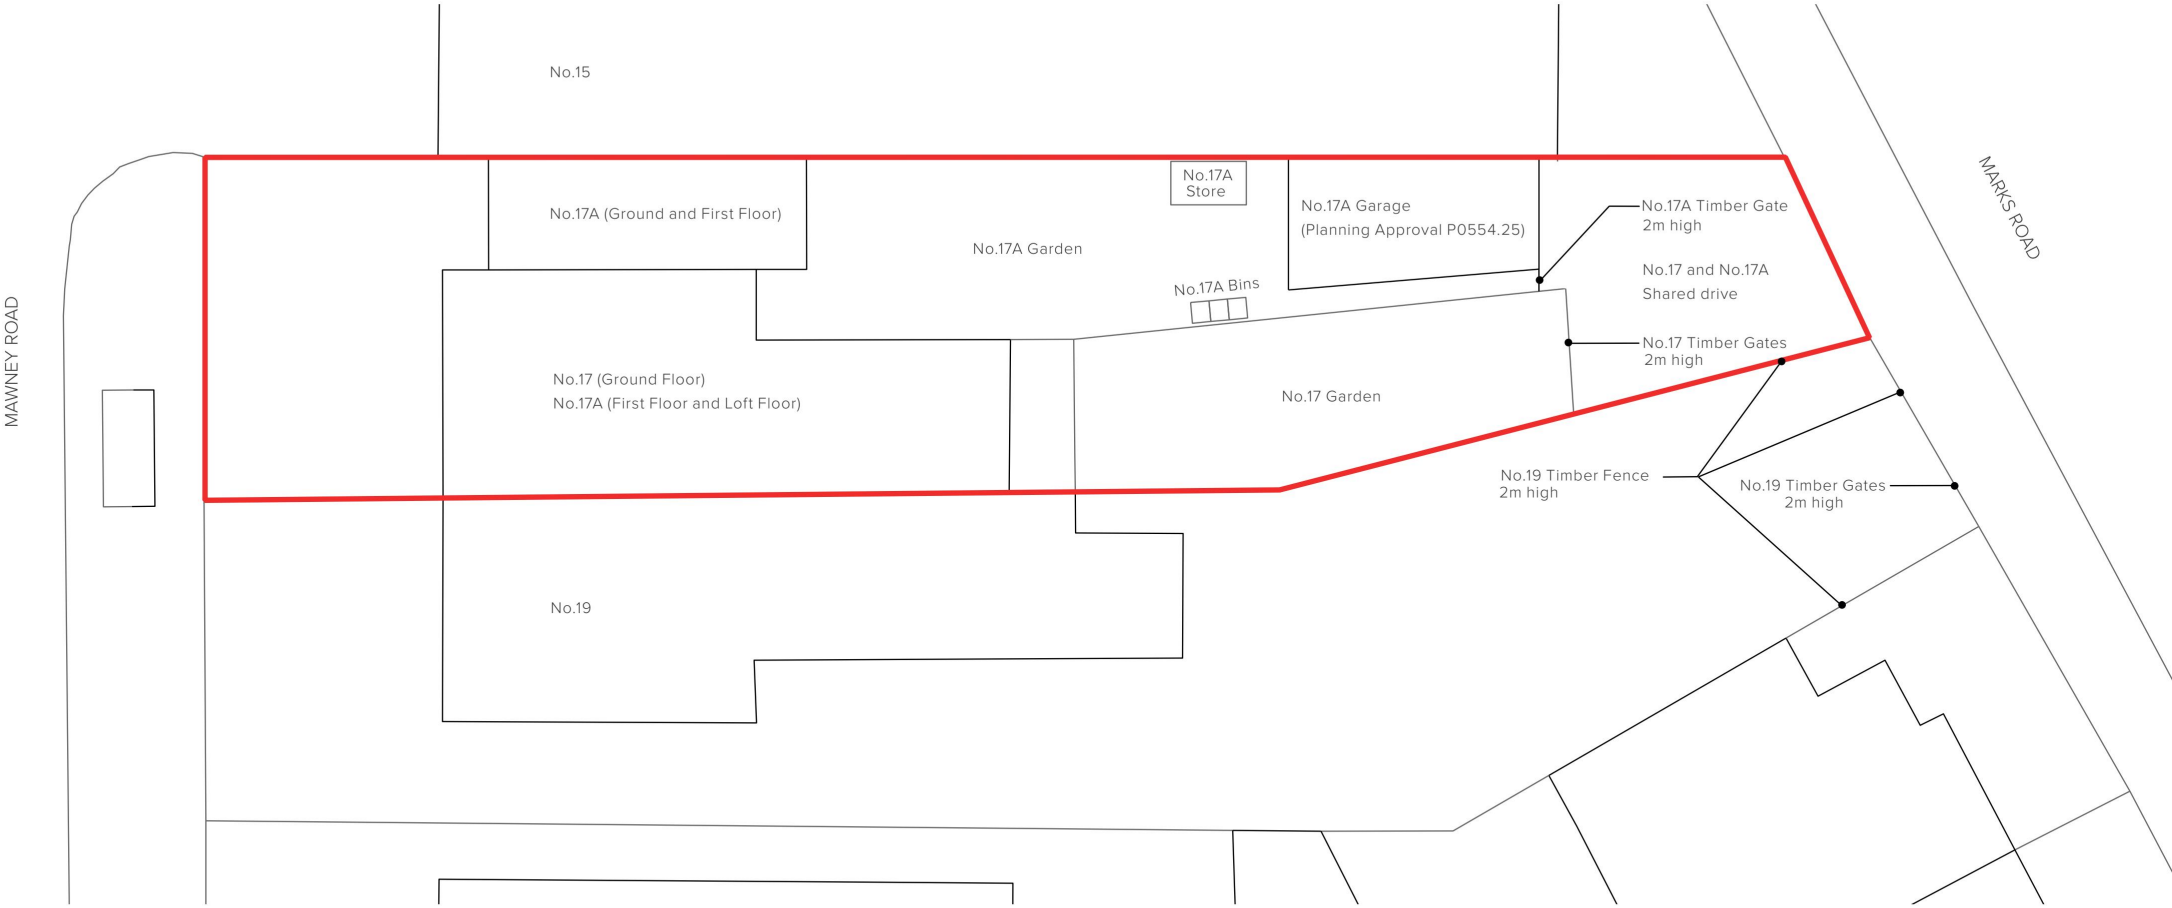


## 2602-002


Existing Site Plan
1:200 at A4
17/17A Mawney Road
Romford
London
RM7 7HL

N

0mm 2000 4000 10000 20000

48 Kimpton Avenue, Brentwood, Essex CM15 9HA. T +44 (0) 7932 198366. email@groundfigure.com www.groundfigure.com Registered in England and Wales LLP No. OC359844 RIBA No. 2001973

# GROUND FIGURE

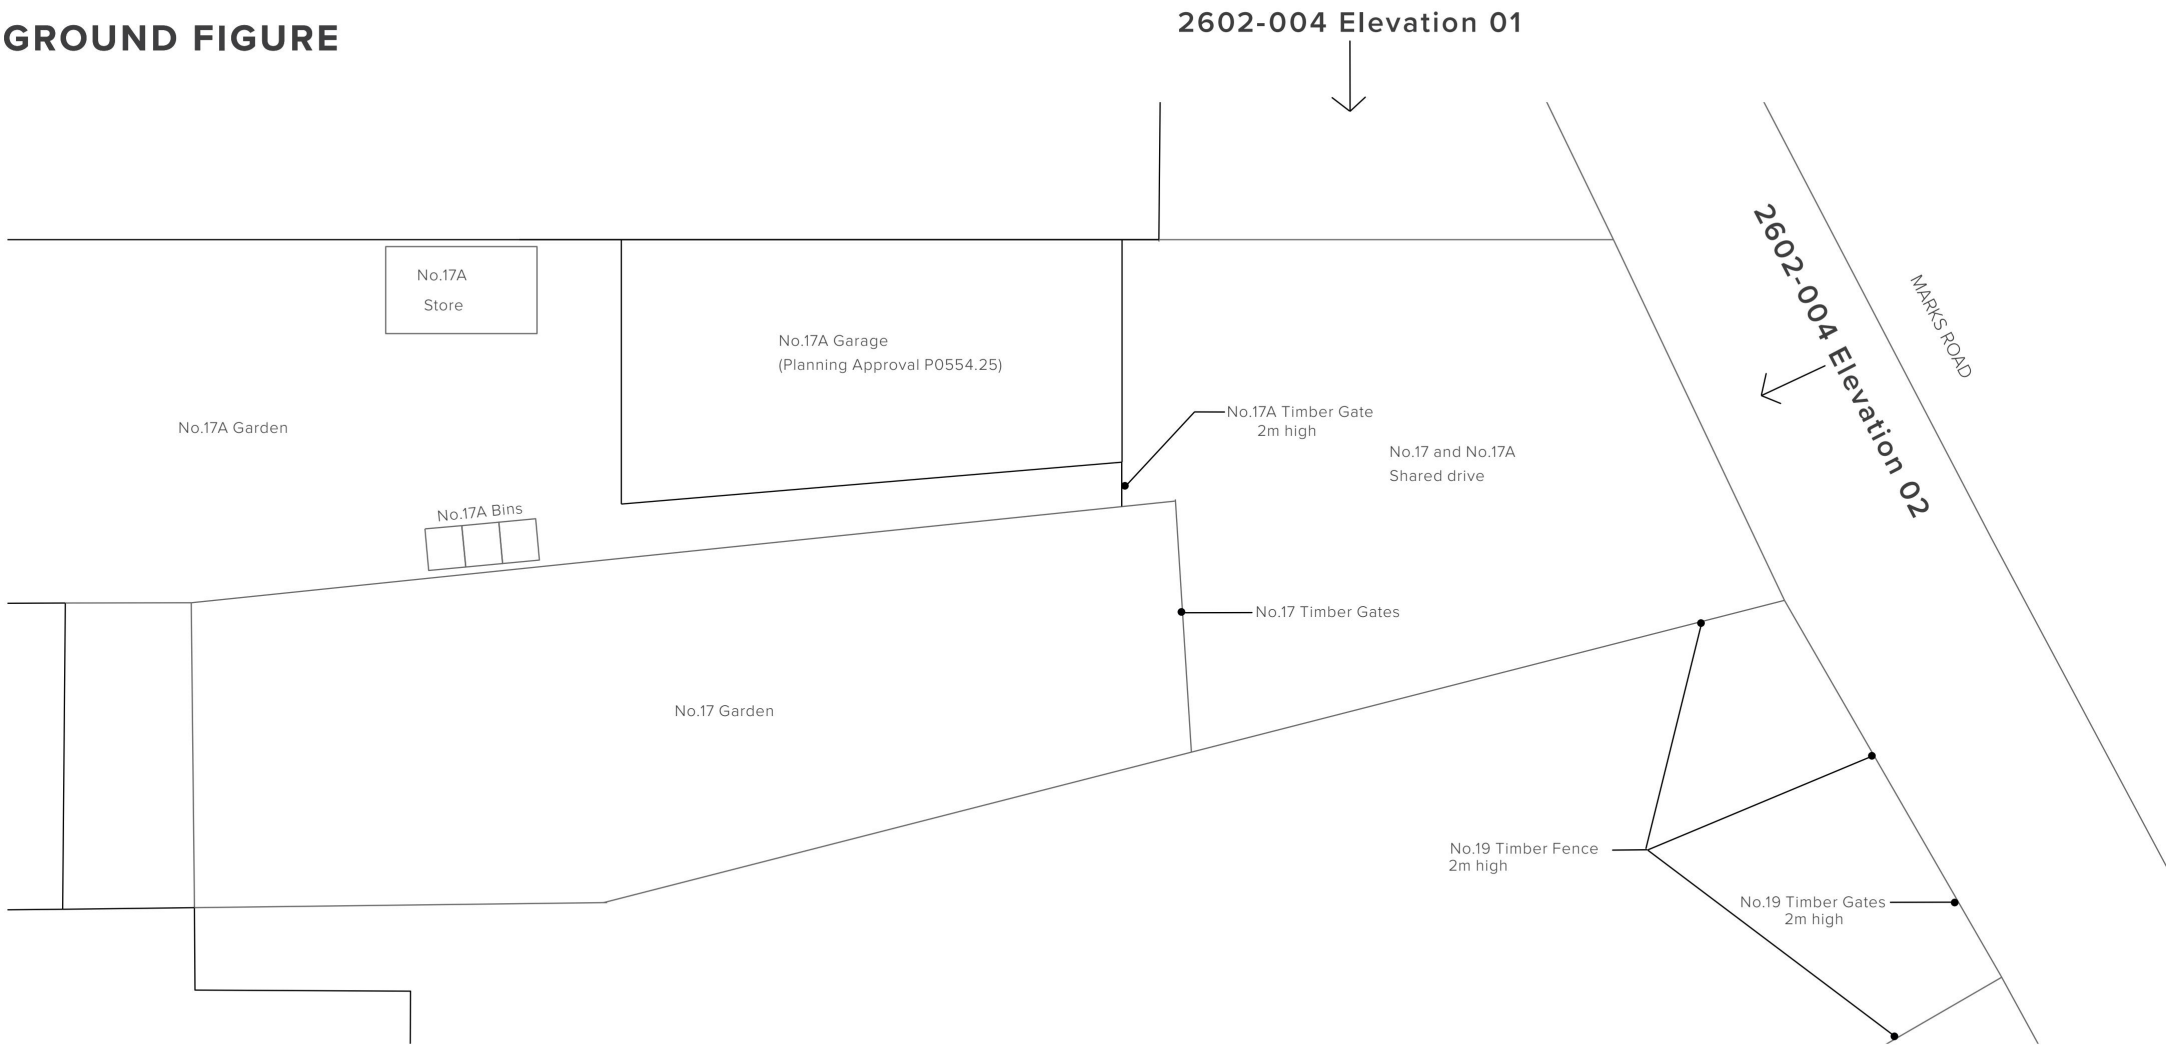


## 2602-003

Existing Plan
1:100 at A4
17/17A Mawney Road
Romford
London
RM7 7HL

N


0mm 1000 2000 5000 10000

48 Kimpton Avenue, Brentwood, Essex CM15 9HA. T +44 (0) 7932 198366. email@groundfigure.com www.groundfigure.com Registered in England and Wales LLP No. OC359844 RIBA No. 2001973

# GROUND FIGURE




## 01. EXISTING SIDE OF DRIVE ELEVATION

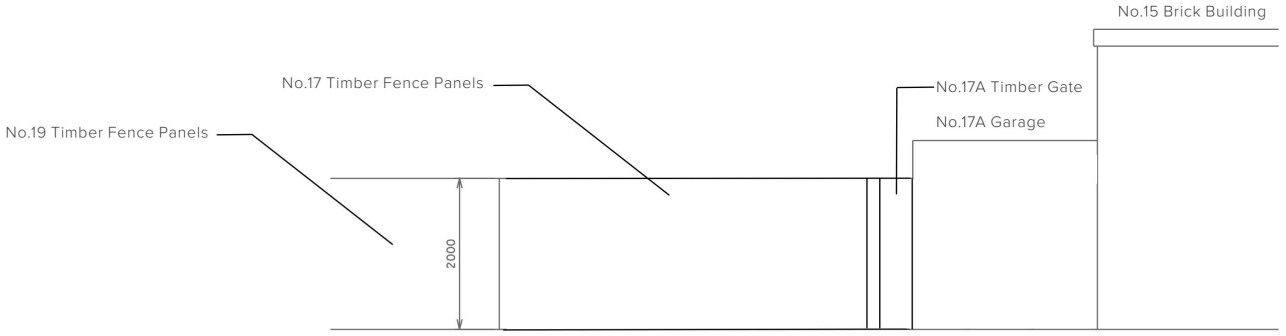


## 02. EXISTING REAR OF DRIVE ELEVATION


**2602-004**

Existing Elevations
1:100 at A4
17/17A Mawney Road
Romford
London
RM7 7HL

0mm 1000 2000 5000 10000

48 Kimpton Avenue, Brentwood, Essex CM15 9HA. T +44 (0) 7932 198366. email@groundfigure.com www.groundfigure.com Registered in England and Wales LLP No. OC359844 RIBA No. 2001973

# GROUND FIGURE

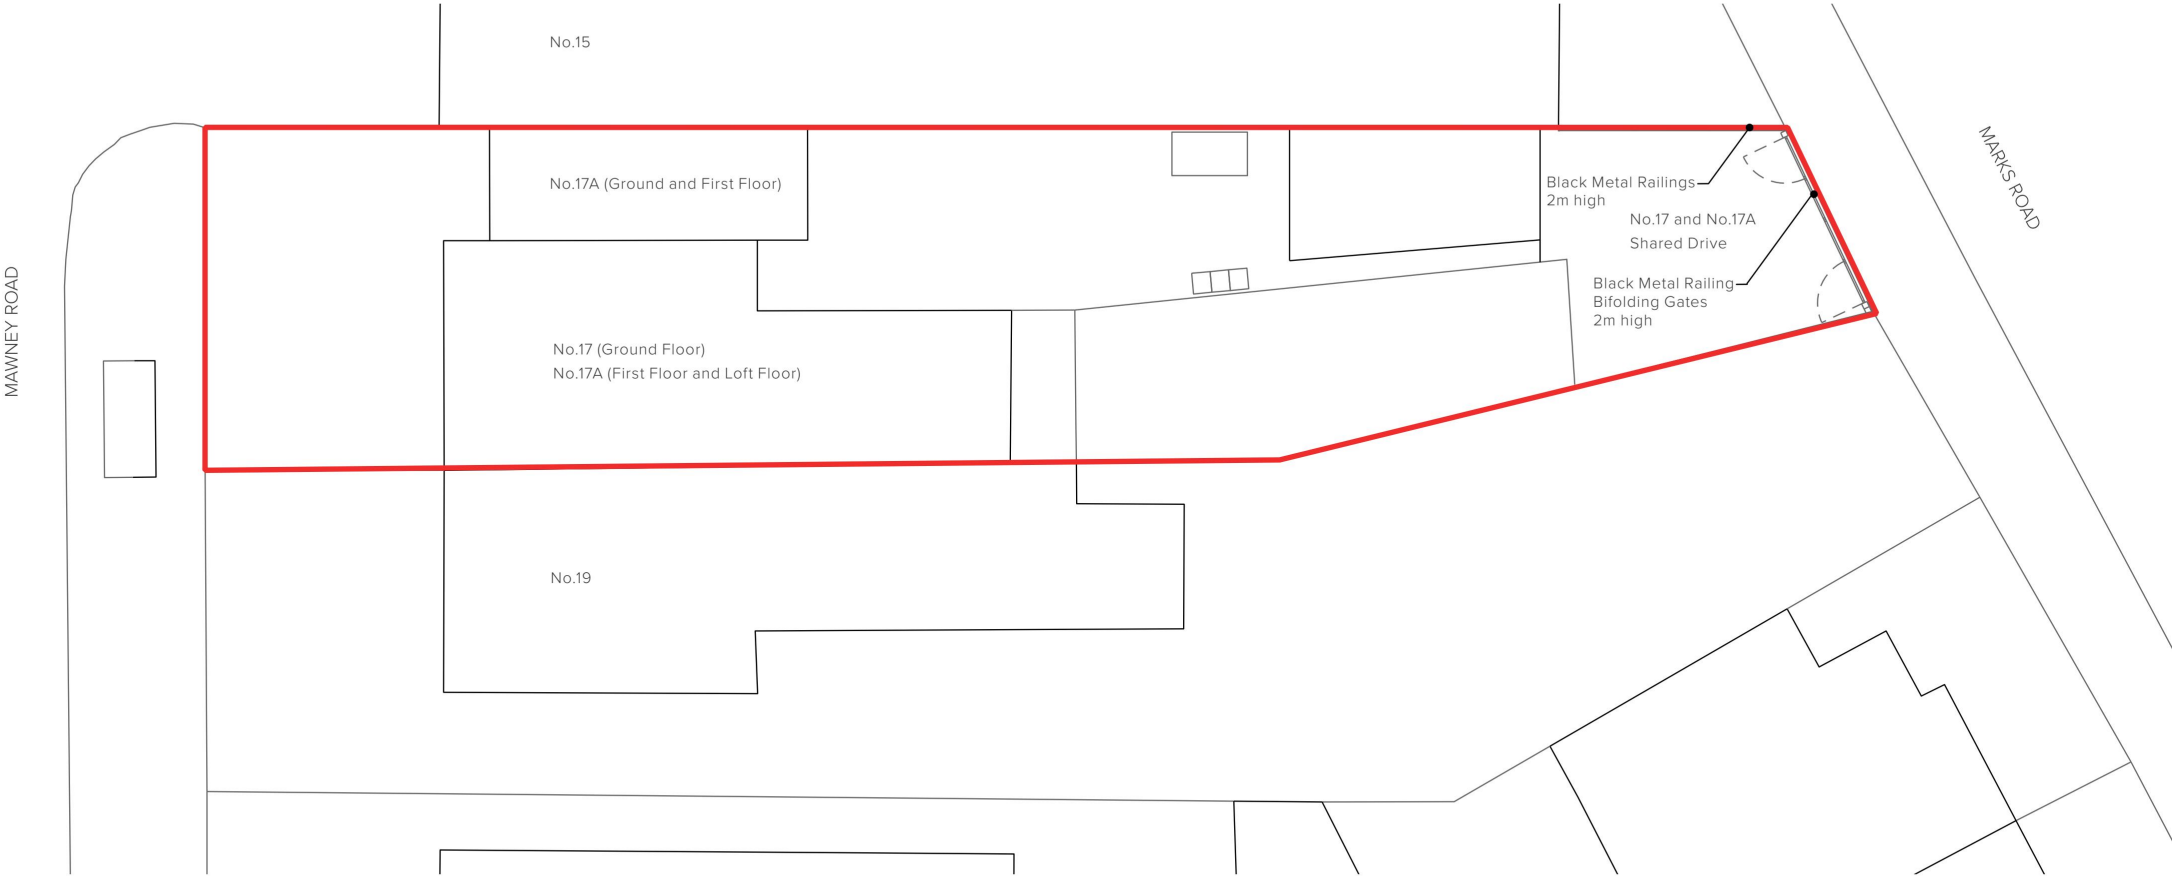


## 2602-005


Proposed Site Plan
1:200 at A4
17/17A Mawney Road
Romford
London
RM7 7HL

N

0mm 2000 4000 10000 20000

48 Kimpton Avenue, Brentwood, Essex CM15 9HA. T +44 (0) 7932 198366. email@groundfigure.com www.groundfigure.com Registered in England and Wales LLP No. OC359844 RIBA No. 2001973

# GROUND FIGURE

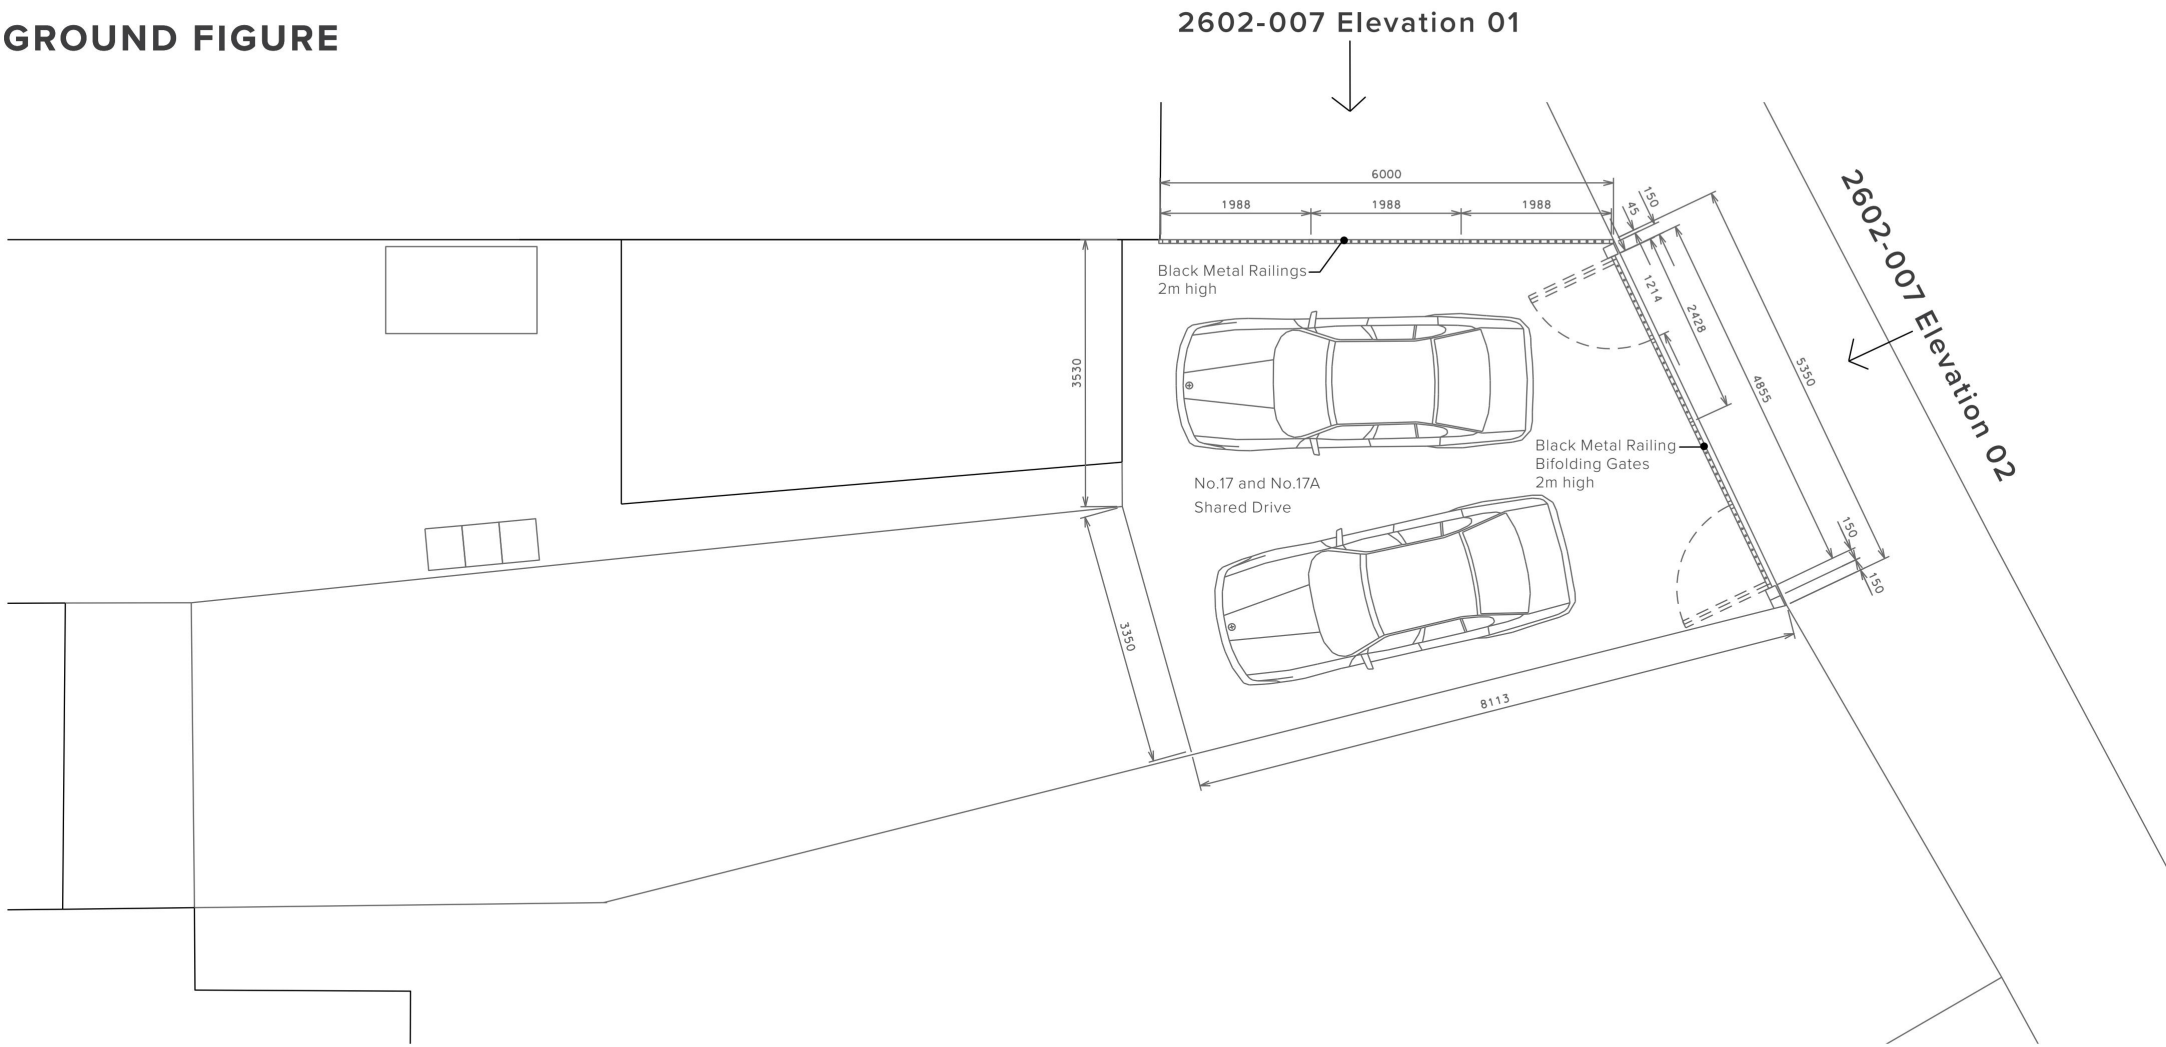



## 2602-006

Proposed Plan
1:100 at A4
17/17A Mawney Road
Romford
London
RM7 7HL


N 0mm 1000 2000 5000 10000

48 Kimpton Avenue, Brentwood, Essex CM15 9HA. T +44 (0) 7932 198366. email@groundfigure.com www.groundfigure.com Registered in England and Wales LLP No. OC359844 RIBA No. 2001973

# GROUND FIGURE

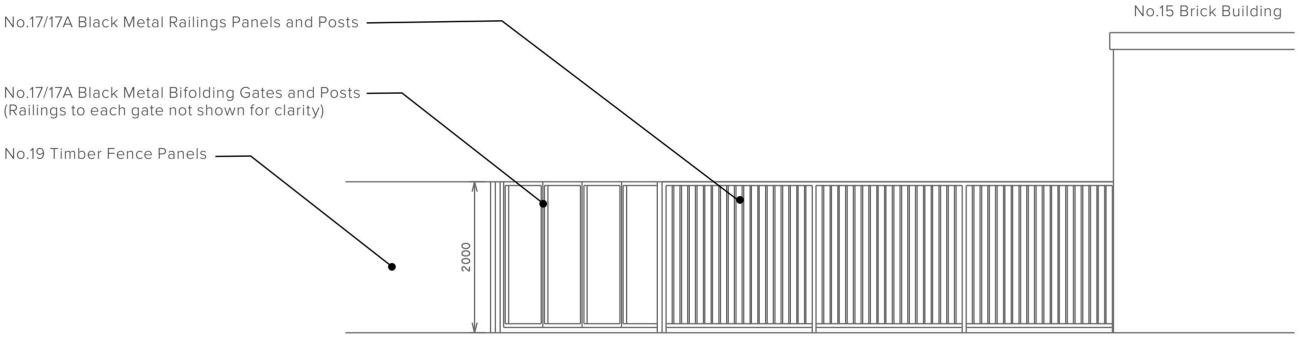


## 01. PROPOSED SIDE OF DRIVE ELEVATION - FENCE PANELS

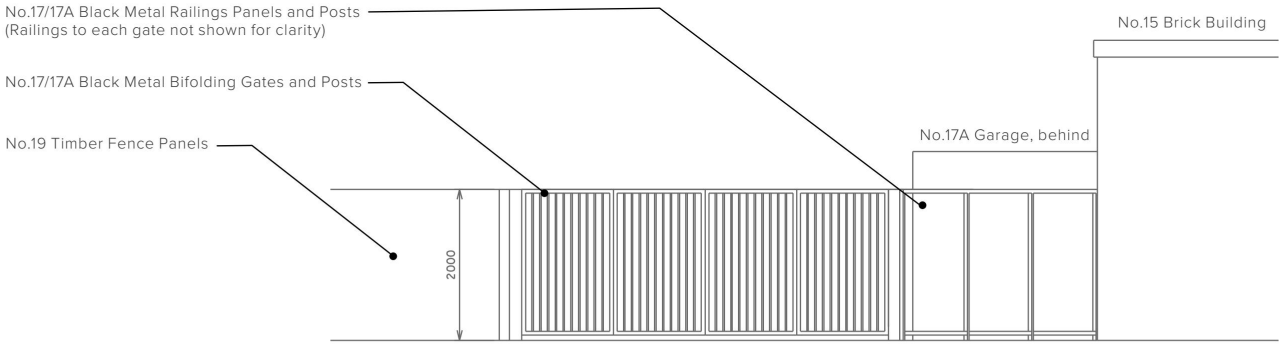


## 02. PROPOSED REAR OF DRIVE ELEVATION - GATES

**2602-007**

Proposed Elevations
1:100 at A4
17/17A Mawney Road
Romford
London
RM7 7HL




48 Kimpton Avenue, Brentwood, Essex CM15 9HA. T +44 (0) 7932 198366. email@groundfigure.com www.groundfigure.com Registered in England and Wales LLP No. OC359844 RIBA No. 2001973