
Location Plan

Site Address: **12, Rockchase Gardens, Hornchurch, RM11 3NH**

PlanningPortal

Date Produced: **07-Oct-2026**

Scale: **1:1250 @A4**

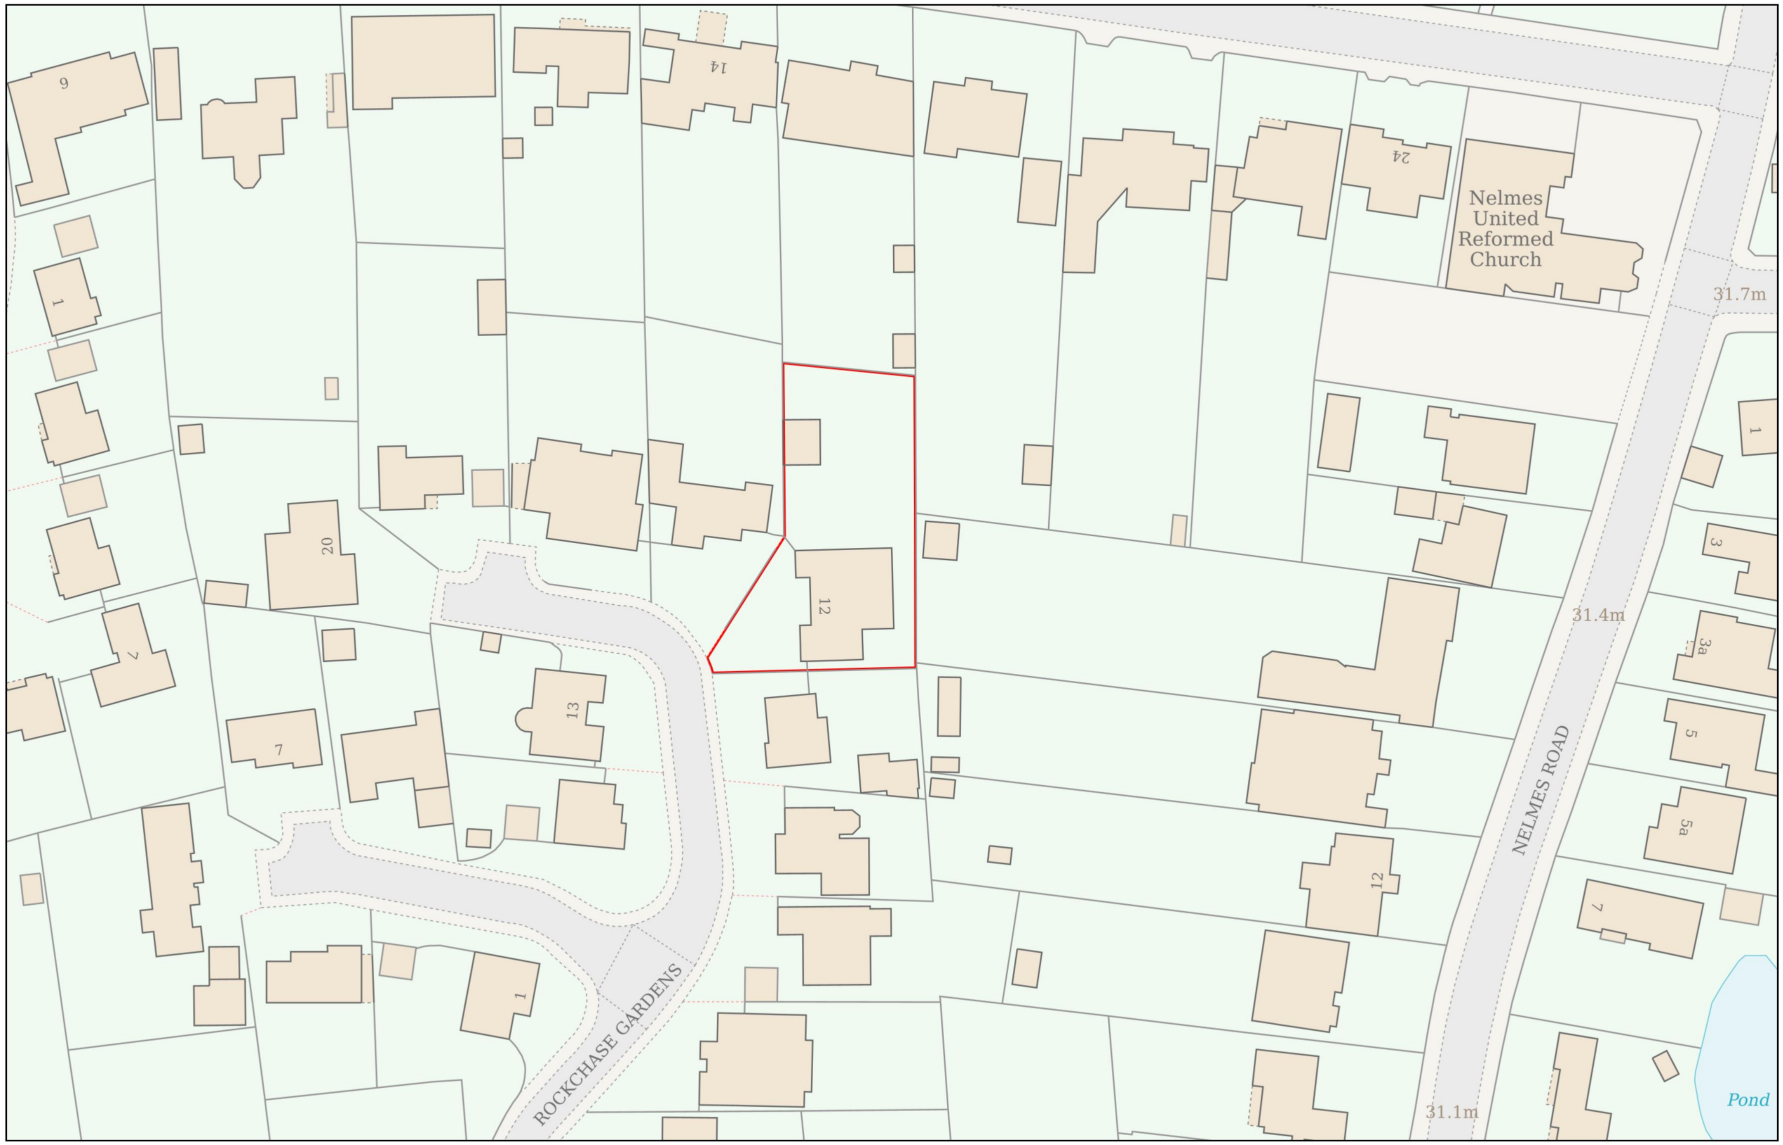

Planning Portal Reference: **PP-15274031v1**

Powered By TerraQuest

© Crown copyright and database rights 2026 OS 100042766