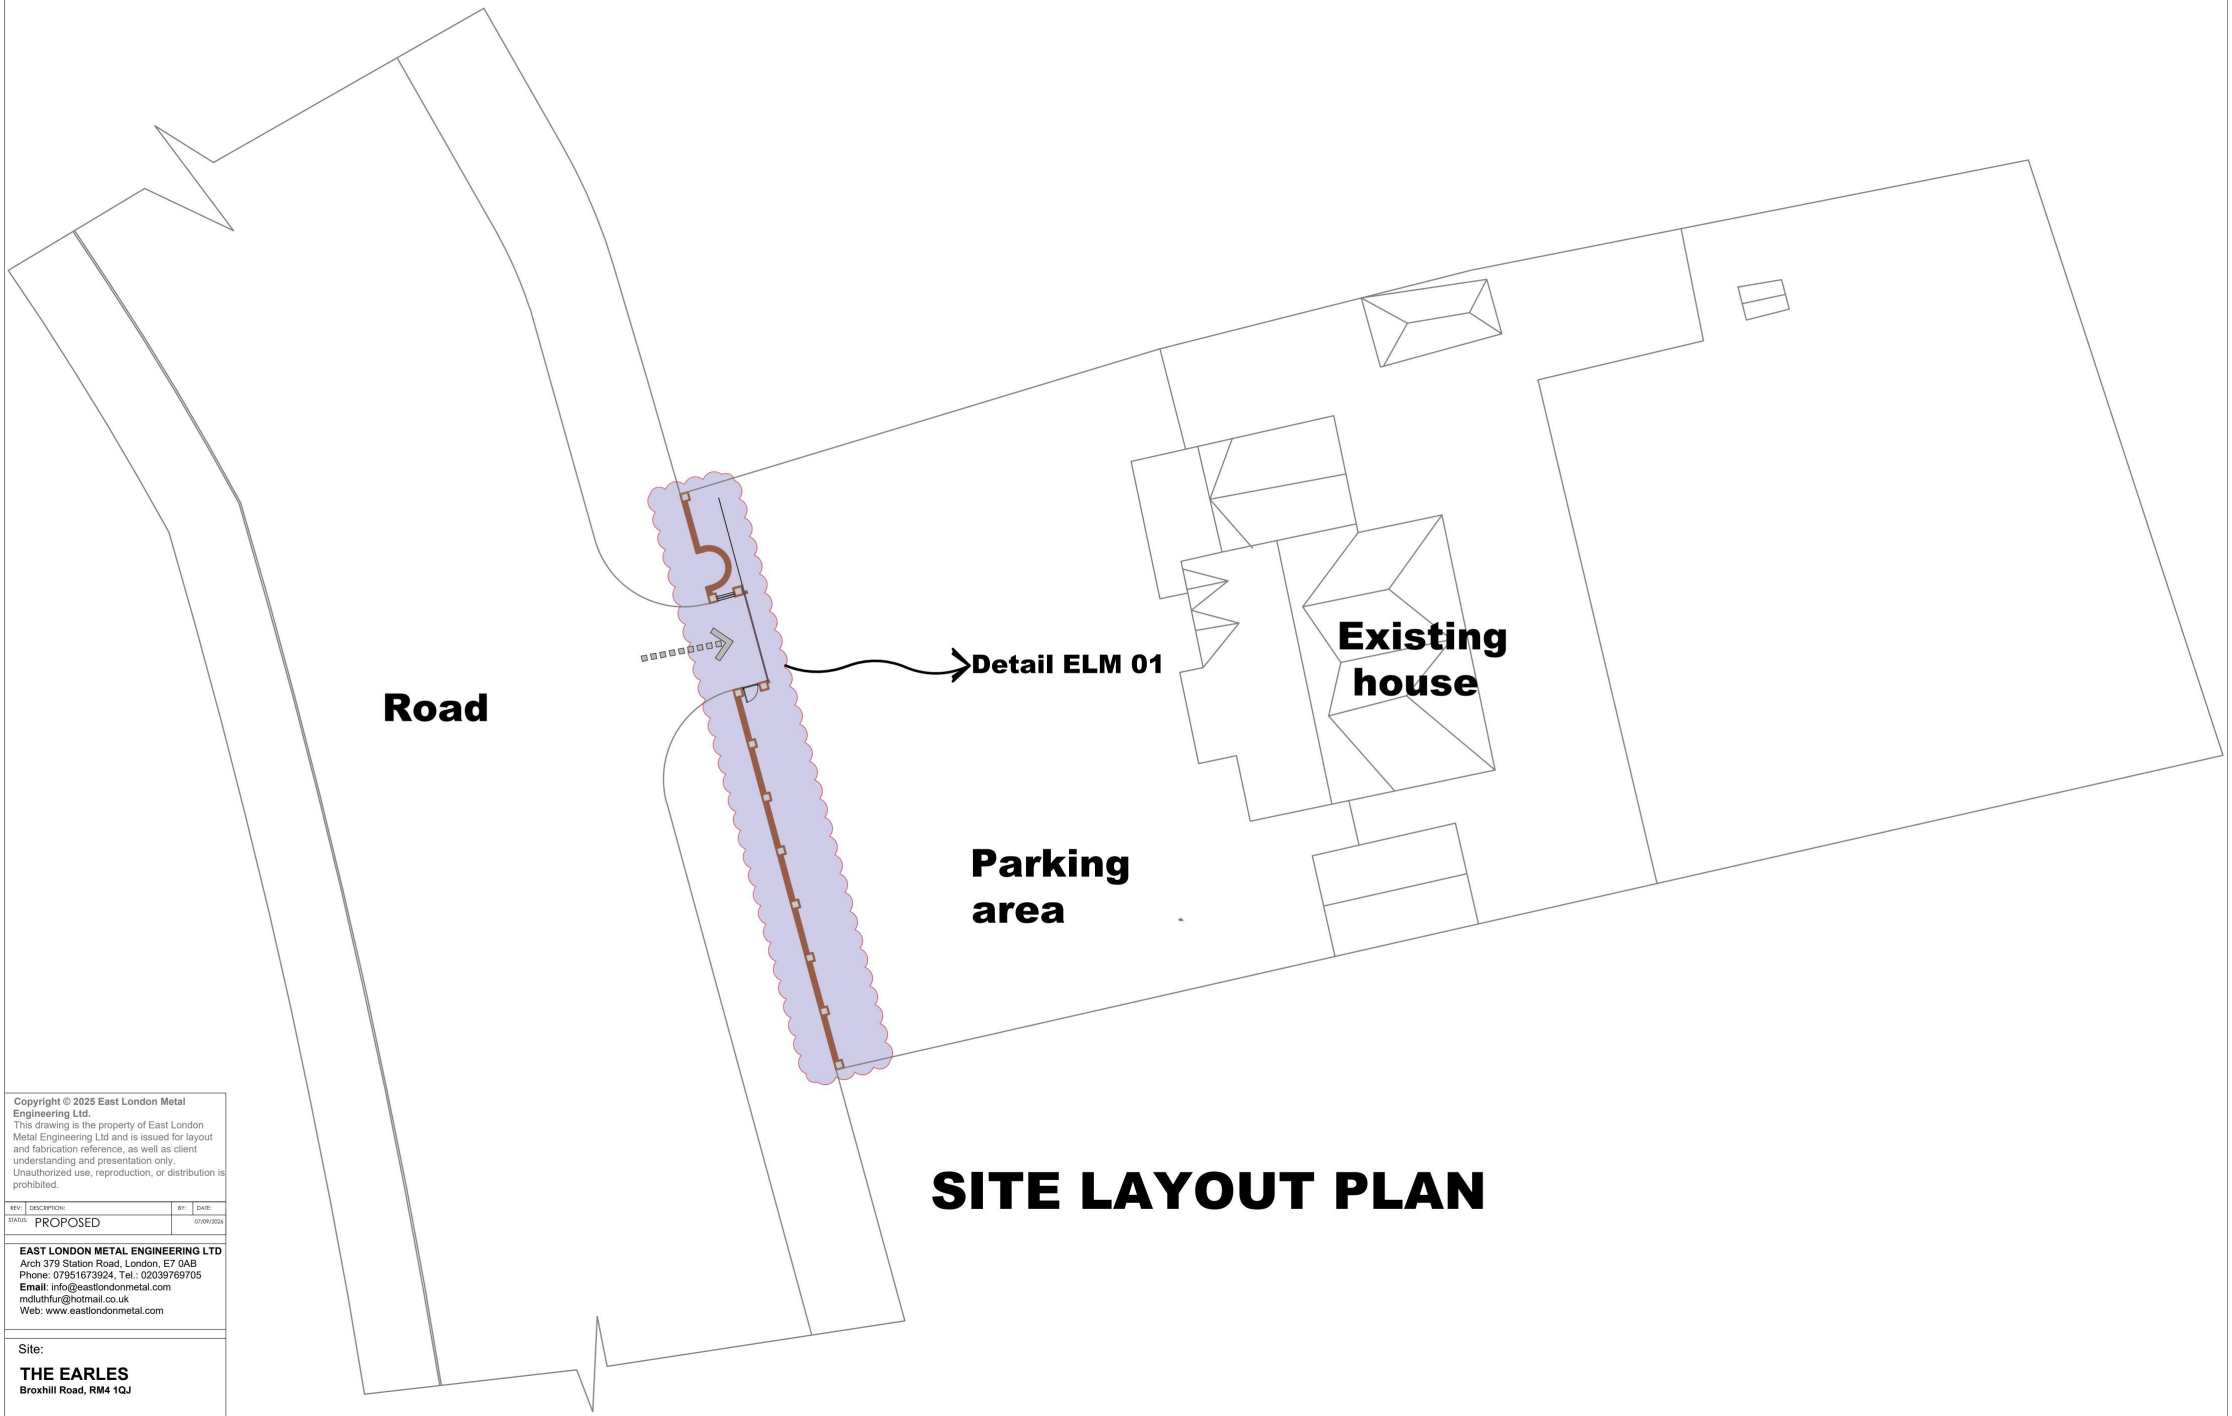


SITE LAYOUT PLAN

Copyright © 2025 East London Metal Engineering Ltd.
This drawing is the property of East London Metal Engineering Ltd and is issued for layout and fabrication reference, as well as client understanding and presentation only. Unauthorized use, reproduction, or distribution is prohibited.

REV:	DESCRIPTION:	BY:	DATE:
STATUS:	PROPOSED		07/09/2026


EAST LONDON METAL ENGINEERING LTD
Arch 379 Station Road, London, E7 0AB
Phone: 07951673924, Tel.: 0203976705
Email: info@eastlondonmetal.com
mdluthfur@hotmail.co.uk
Web: www.eastlondonmetal.com

Site:

THE EARLES
Broxhill Road, RM4 1QJ


TITLE: SITE-LAYOUT

SCALE:	DATE:	CHECKED:
	07/09/2026	CHECKED
PROJECT NO:	DRAWING NO:	REVISION:
0236	01	

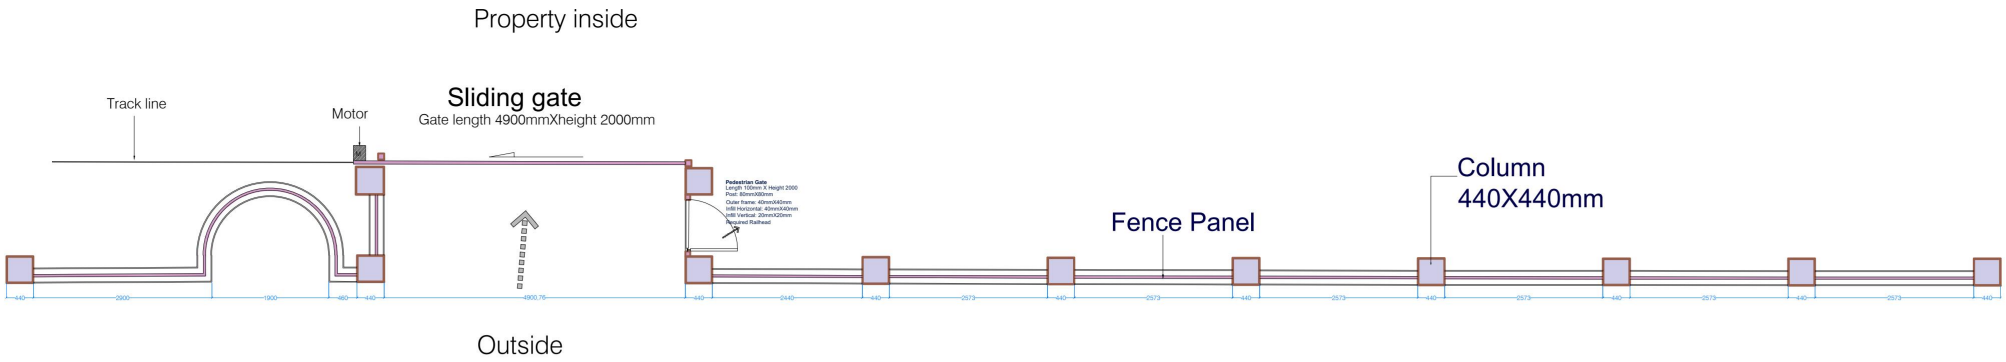

LAYOUT PLAN

Column finishing by K rendering
Fence panel manufacture mild steel and finishing powder coat RAL balck
Gate: materials mild steel and finishing powder coat RAL black

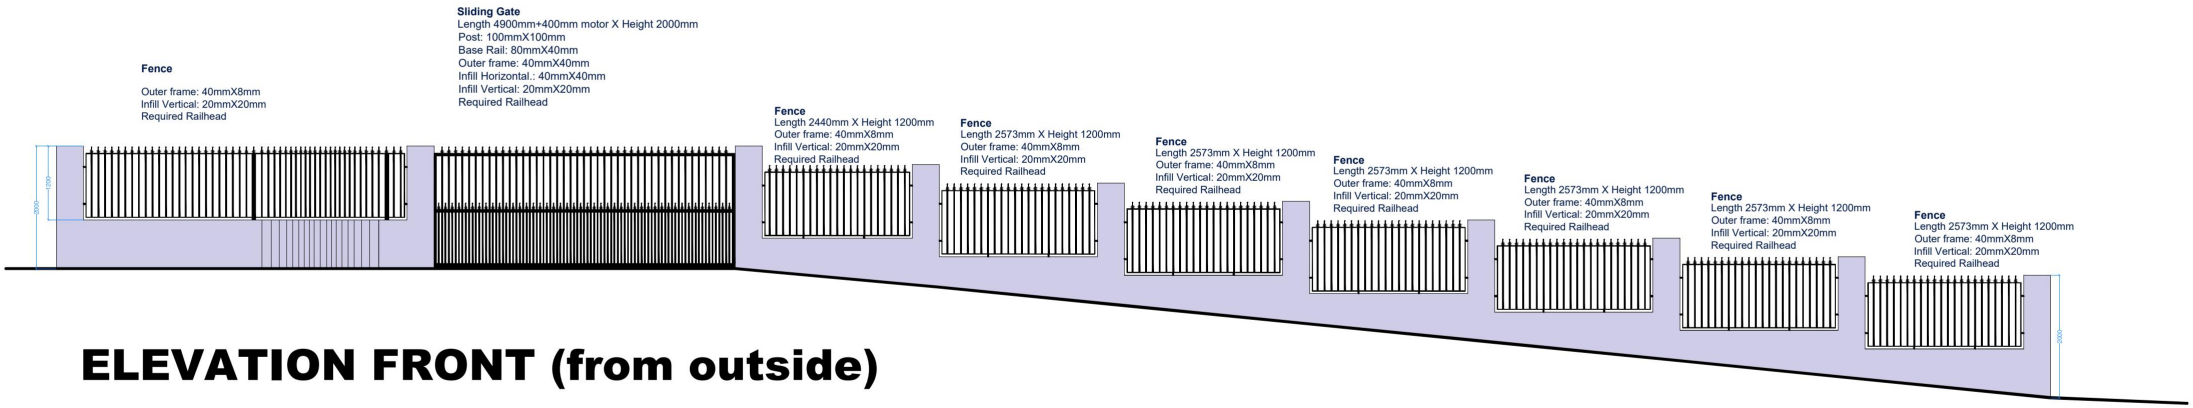

ELEVATION FRONT (from outside)

Copyright © 2025 East London Metal Engineering Ltd.
This drawing is the property of East London Metal Engineering Ltd and is issued for layout and fabrication reference, as well as client understanding and presentation only. Unauthorized use, reproduction, or distribution is prohibited.


REV:	DESCRIPTION:	BY:	DATE:
STATUS:	PROPOSED		07/09/2026

EAST LONDON METAL ENGINEERING LTD
Arch 379 Station Road, London, E7 0AB
Phone: 07951673924, Tel.: 0203976705
Email: info@eastlondonmetal.com
mdluthfur@hotmail.co.uk
Web: www.eastlondonmetal.com


Site:
THE EARLES
Broxhill Road, RM4 1QJ


TITLE: GATE-FENCE-PANEL&B.WALL

SCALE:	DATE:	CHECKED:
	07/09/2026	CHECKED
PROJECT NO:	DRAWING NO:	REVISION:
0236	01	

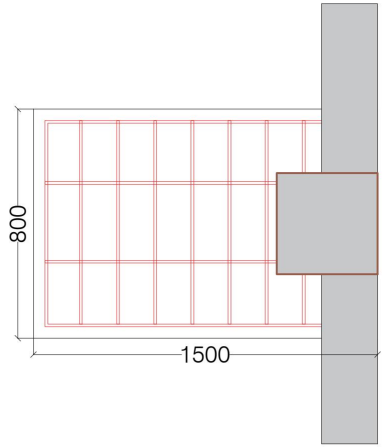

PLAN VIEW - CONCEPTUAL

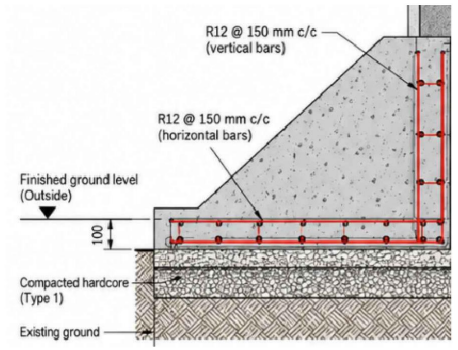

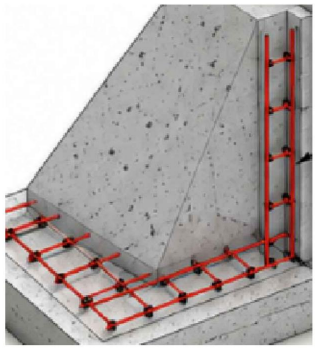


Foundation visual


East London Metal Engineering Ltd.

All dimensions in mm.
Indicative geometry: 1200 x 1000.

FOR INFORMATION / TEMPLATE ONLY.

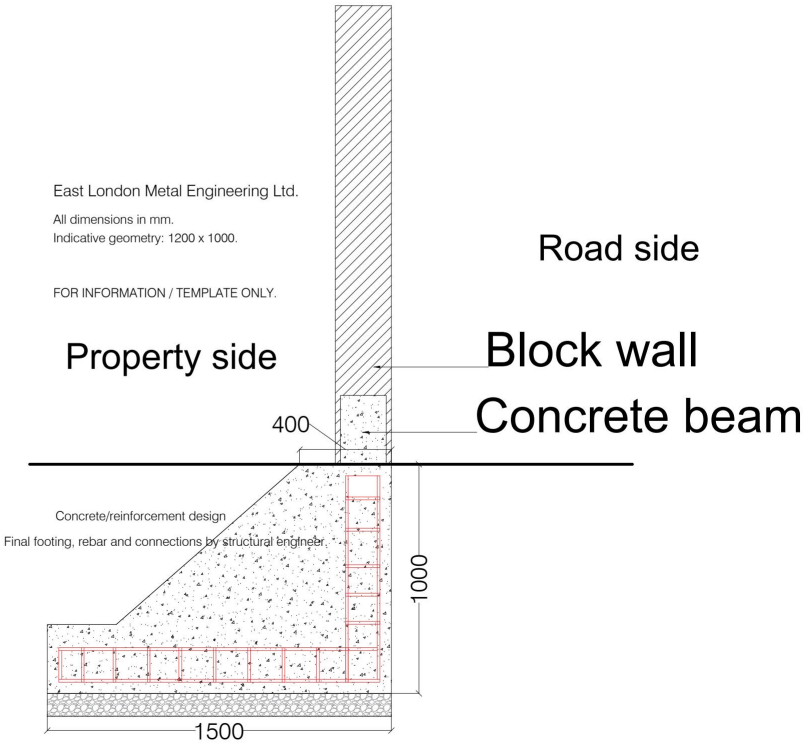

CONCEPTUAL STRUCTURAL DETAIL

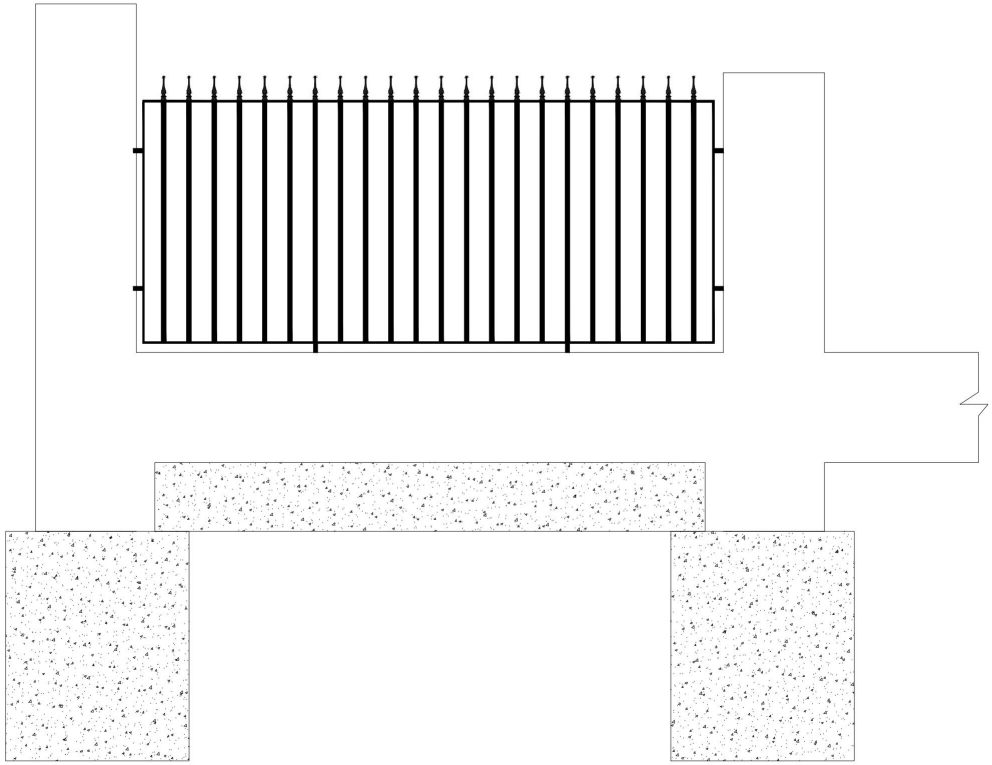

Elevation from outside

Copyright © 2025 East London Metal Engineering Ltd.
This drawing is the property of East London Metal Engineering Ltd and is issued for layout and fabrication reference, as well as client understanding and presentation only. Unauthorized use, reproduction, or distribution is prohibited.

REV.	DESCRIPTION:	BY:	DATE:
STATUS:	PROPOSED		07/09/2026

EAST LONDON METAL ENGINEERING LTD
Arch 379 Station Road, London, E7 0AB
Phone: 07951673924, Tel.: 0203976705
Email: info@eastlondonmetal.com
mdluthfur@hotmail.co.uk
Web: www.eastlondonmetal.com

Site:
THE EARLES
Broxhill Road, RM4 1QJ

TITLE: B.WALL-DETAILS

SCALE:	DATE:	CHECKED:
	07/09/2026	CHECKED
PROJECT NO:	DRAWING NO:	REVISION:
0236	01	

