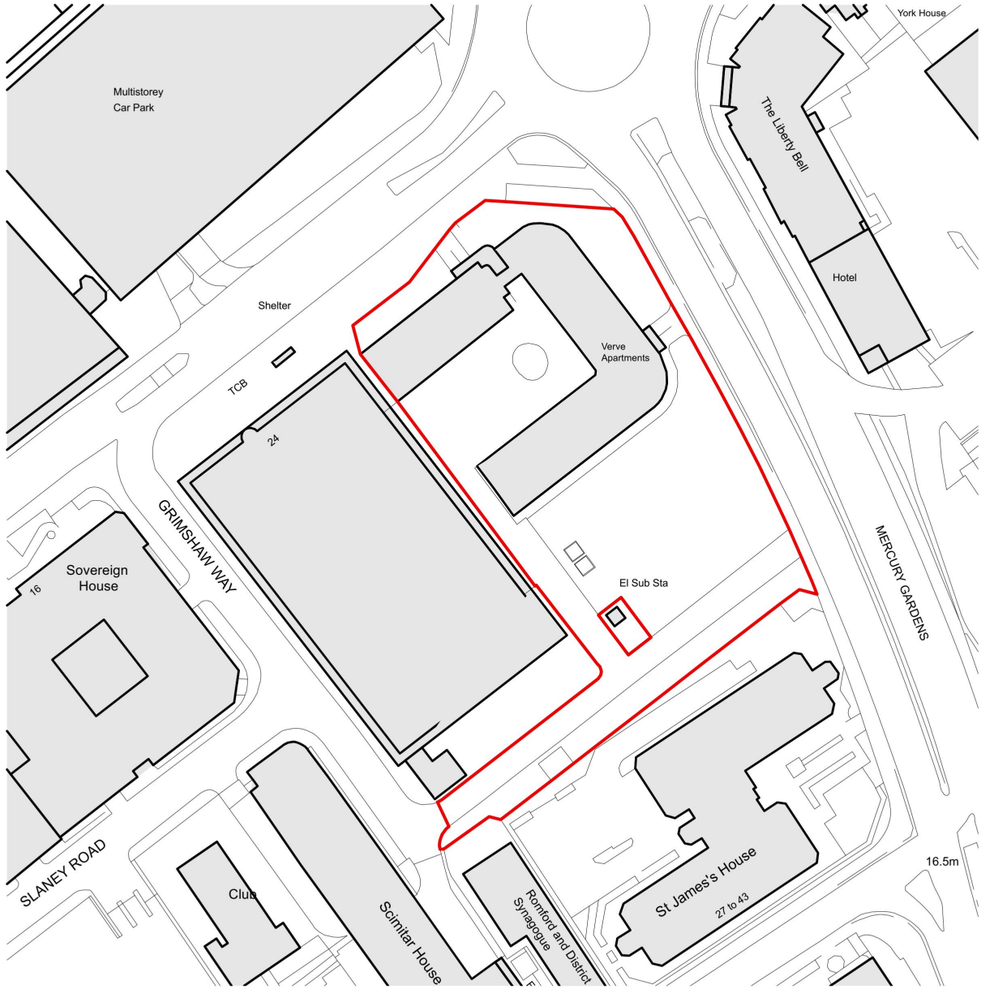


Site Location Plan

General Notes

© Copyright Stephen Davy Peter Smith Architects 2026

These proposals are subject to the approval of all Statutory Building Control requirements and the requirements of all Statutory Authorities and Service Providers.

The site boundaries and surroundings are based on the following:

- OS Map / Measured survey by Laser Surveys

The site boundaries are those described by the client.

These drawings are to be read in conjunction with all other relevant documentation produced by Stephen Davy Peter Smith Architects and other consultants employed by the client.

Specific Notes

Site Boundary

Key

N

1:1250

0 10 20 30 40 50 60m

Rev	Drawn	Notes	Date
P0	HL	Issued for planning	05/10/26

Rev	Checked	Date	Approved	Date
P0	HL	05/10/26	HL	05/10/26

REVISIONS

Client

Smith Homes

- A - APPROVED
- B - APPROVED WITH COMMENTS
- C - DO NOT USE

CLIENT APPROVAL

stephen davy peter smith architects

Greenside House, 50 Station Road, London N22 7DE
Tel: 020 7739 2020
E-mail: sdpsa@davysmitharchitects.co.uk
Website: www.davysmitharchitects.co.uk

Project

Mercury Gradens
Romford

BIM Ref. 1940 - DS - 01 - 00 - DR - A - P002

Job No. 1940

Purpose of Issue: PLANNING

Scale: 1:1250 @ A3

Drawing Title

Site Location Plan

Drawing Ref. Project No - Drawing No - Status - Revision

1940-P002-S2-P0