
Location Plan

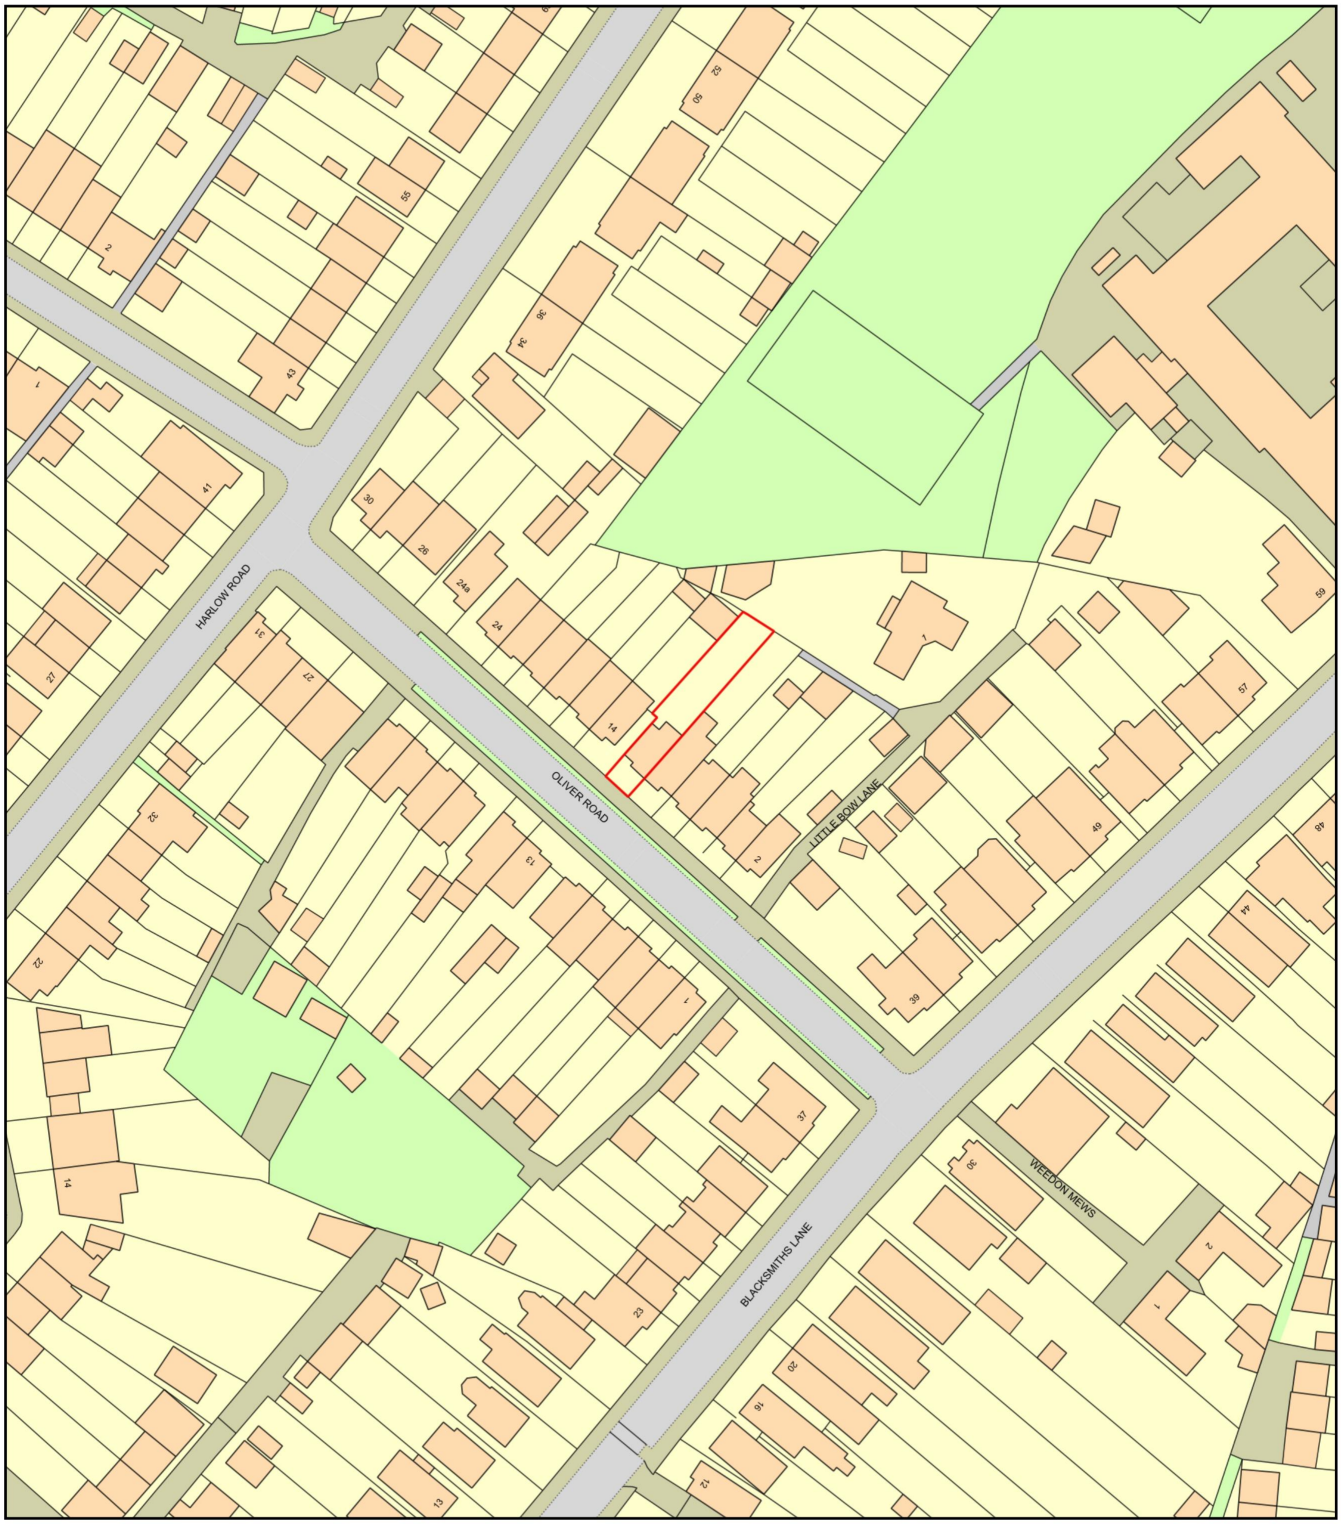

0 50
Metres

N

ReQuestaPlan

Plan Produced for: 12 Oliver Road, RM13 7UH

Date Produced: 10 Sep 2026

Plan Reference Number: TQRQM26253003505101

Scale: 1:1250 @ A4

© Crown copyright and database rights 2025 OS 100042766