
Location Plan

Site Address: **Glyn Hopkin Nismo, 279-289, London Road, Romford, RM7 9NP**

Date Produced: **23-Oct-2026**

Scale: **1:1250 @A3**

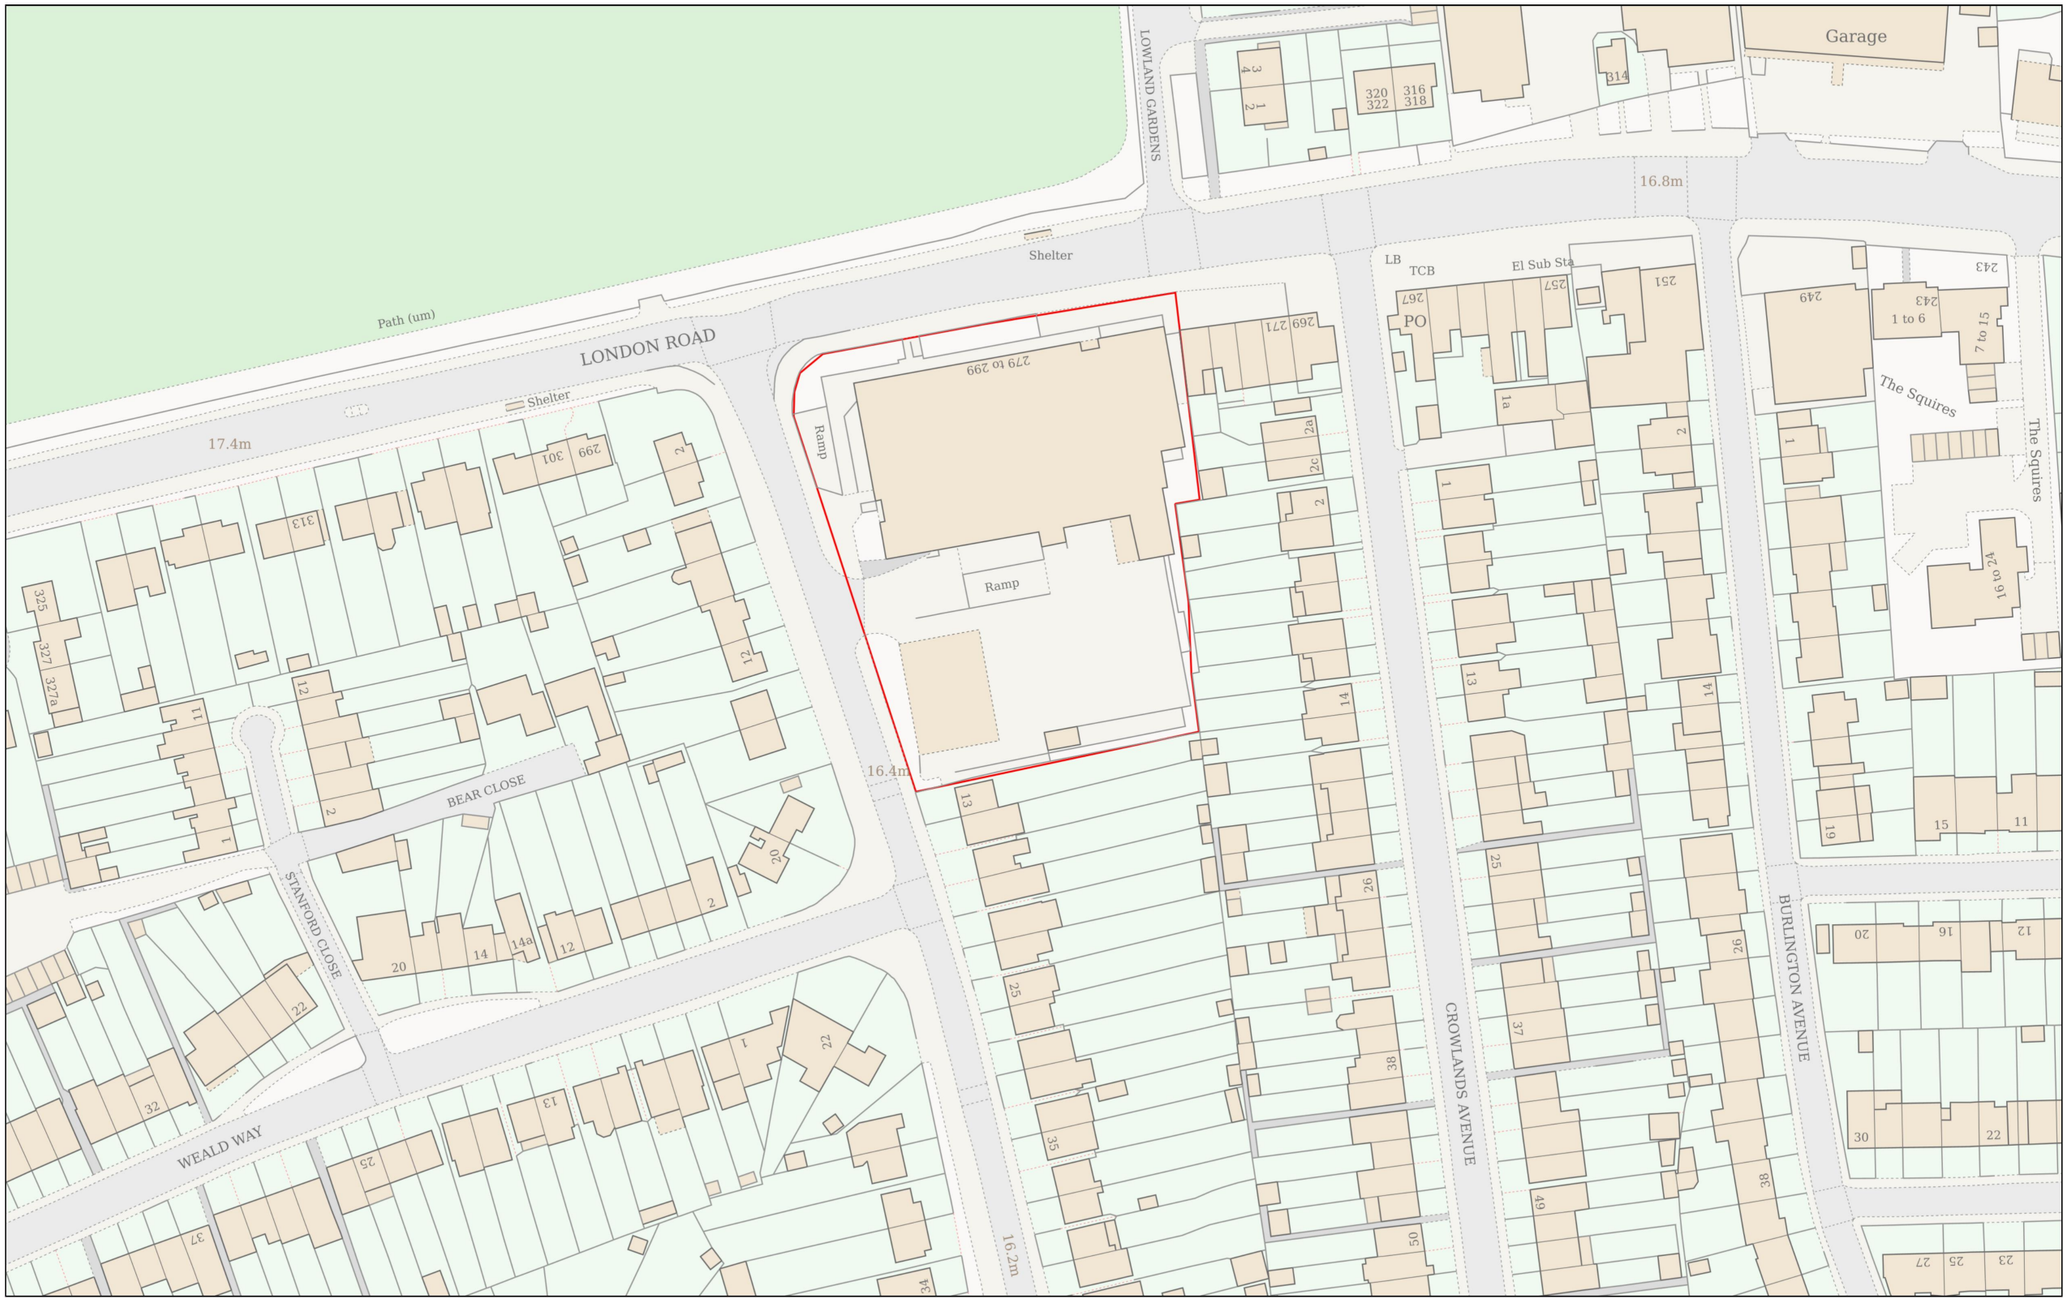

Planning Portal Reference: **PP-14842945v3**

0 — 50

Metres

Powered By TerraQuest

© Crown copyright and database rights 2026 OS 100042766