
site location plan 59 Wolseley road Romford rm7 0bs

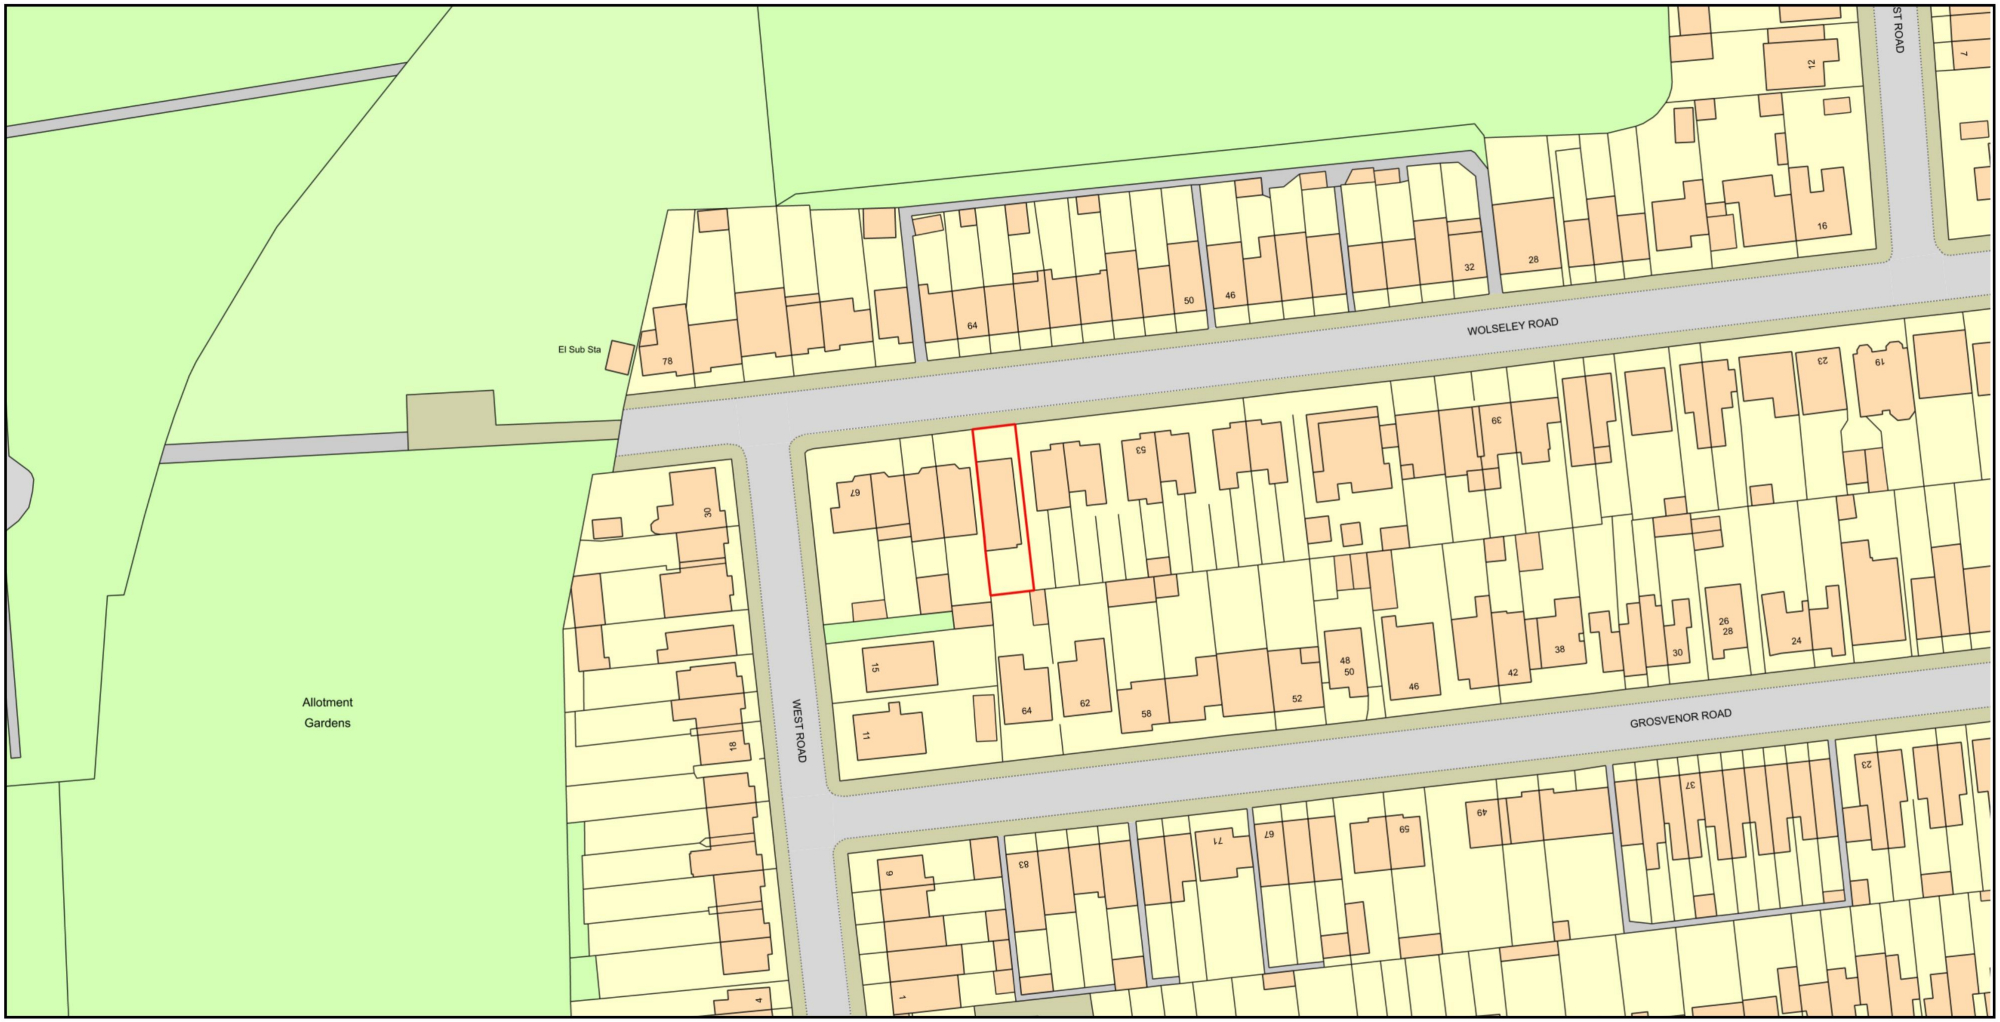

ReQuestaPlan

Plan Produced for: midian architecture

Date Produced: 15 Oct 2026

Plan Reference Number: TQRQM26288161420379

Scale: 1:1250 @ A4

© Crown copyright and database rights 2025 OS 100042766