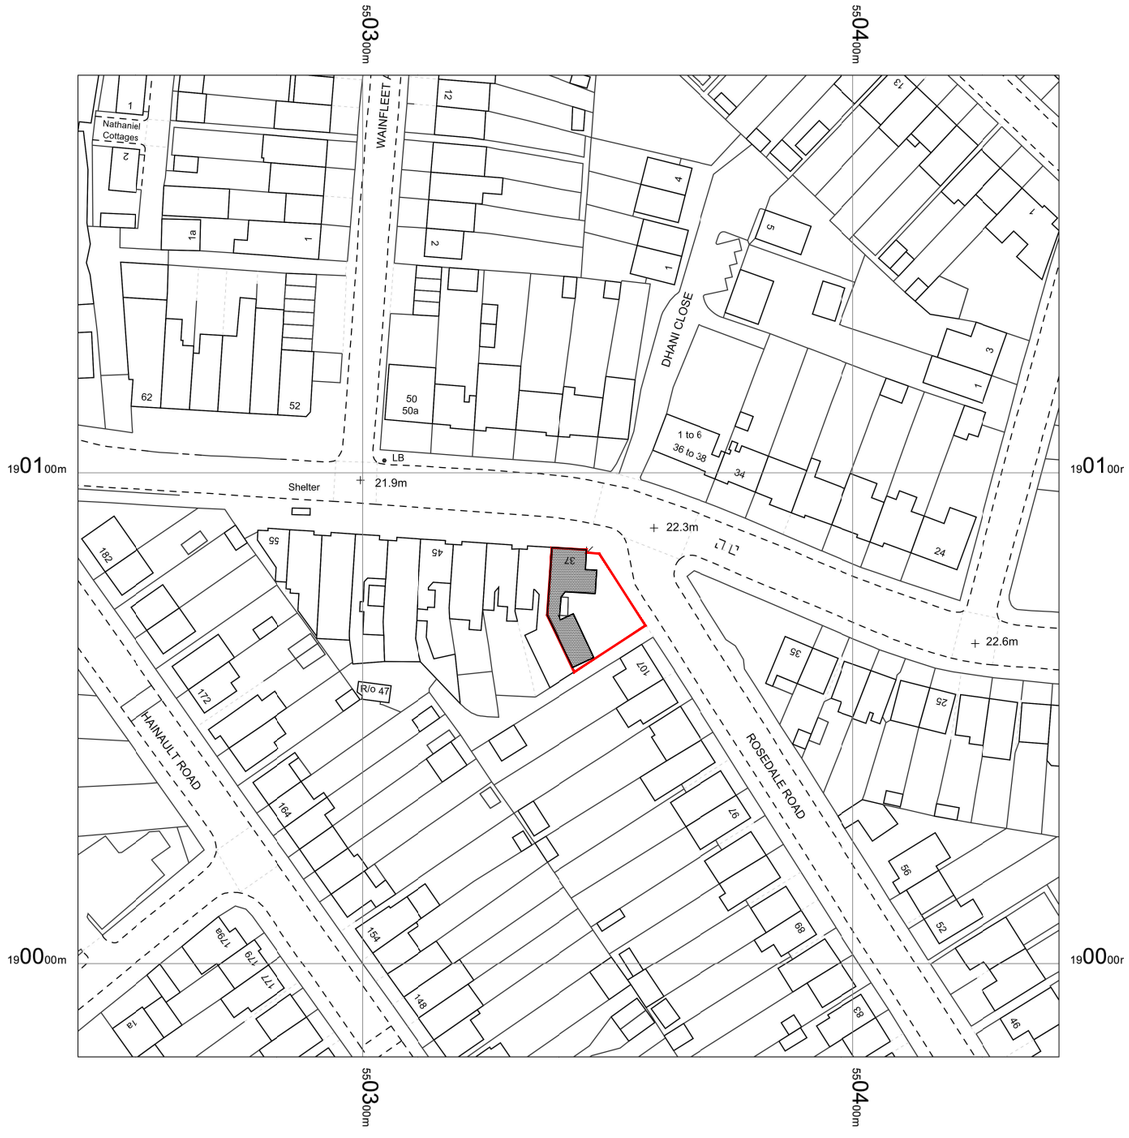


Location Plan
1:1250@A3

Site application boundary

Existing Building

scale 1:1250
0m 10m 20m 30m 40m 50m

N

CBO
ARCHITECTS
Chartered Practice
www.cboarchitects.com
info@cboarchitects.com
241-251 Ferndale Rd
SW9 8BJ London

Project
37 Collier Row Ln
RM5 3BD, Romford, Essex

Client
Arquisition Ltd

Drawings
Site Location Plan

Sheet number
065-01

Sheet scale
1:1250@A3

Date
08-10-2026

PRE-PLANNING

Rev	Date	Info

General Notes

This drawing is not for construction and is for information purpose only. This drawing is to be read in conjunction with all relevant architects' and engineers' drawings and specifications. Drawings to be read in line with the approved inspectors plan check and all dimensions to be checked on site; any discrepancies are to be reported to the architect.