
**Location Plan**

Site Address: **46, The Mount, Romford, RM3 7LJ**

PlanningPortal

Date Produced: **01-Jul-2026**

Scale: **1:1250 @A4**

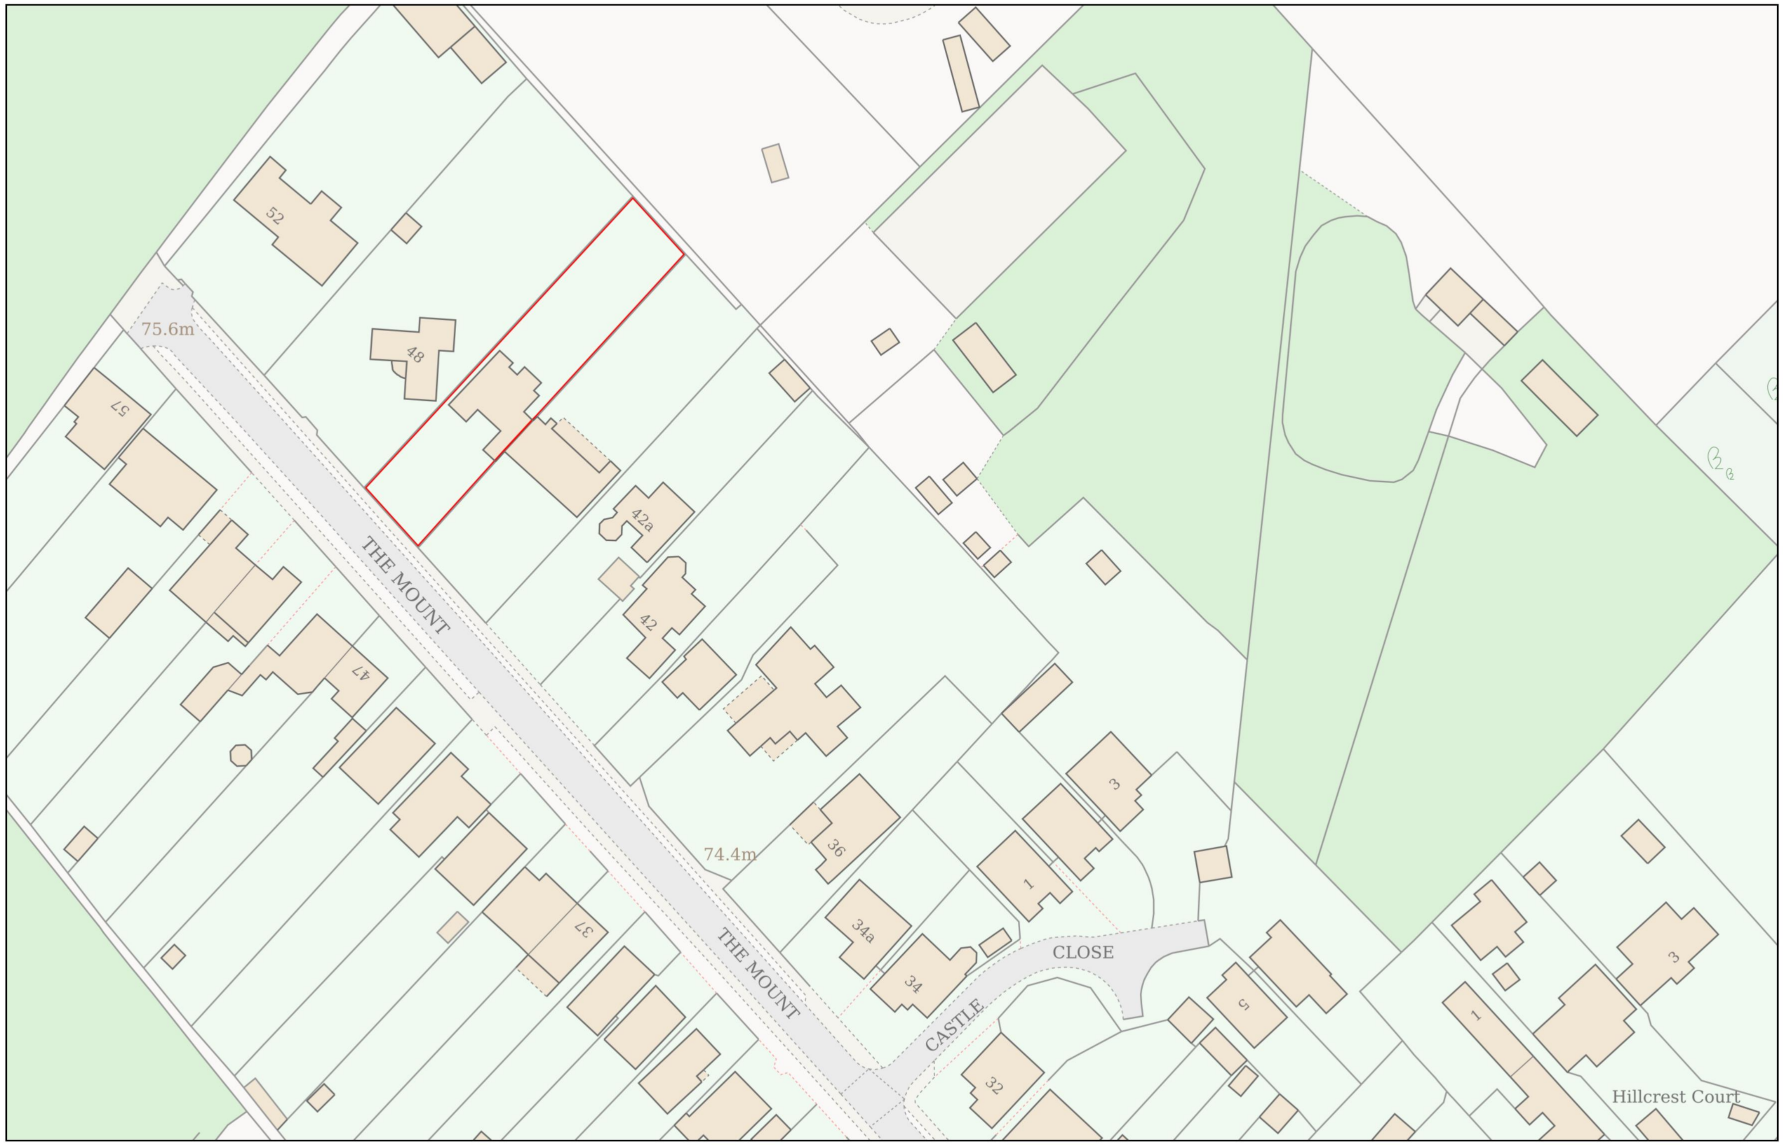


Planning Portal Reference: **PP-15050272v1**

Powered By TerraQuest

© Crown copyright and database rights 2026 OS 100042766