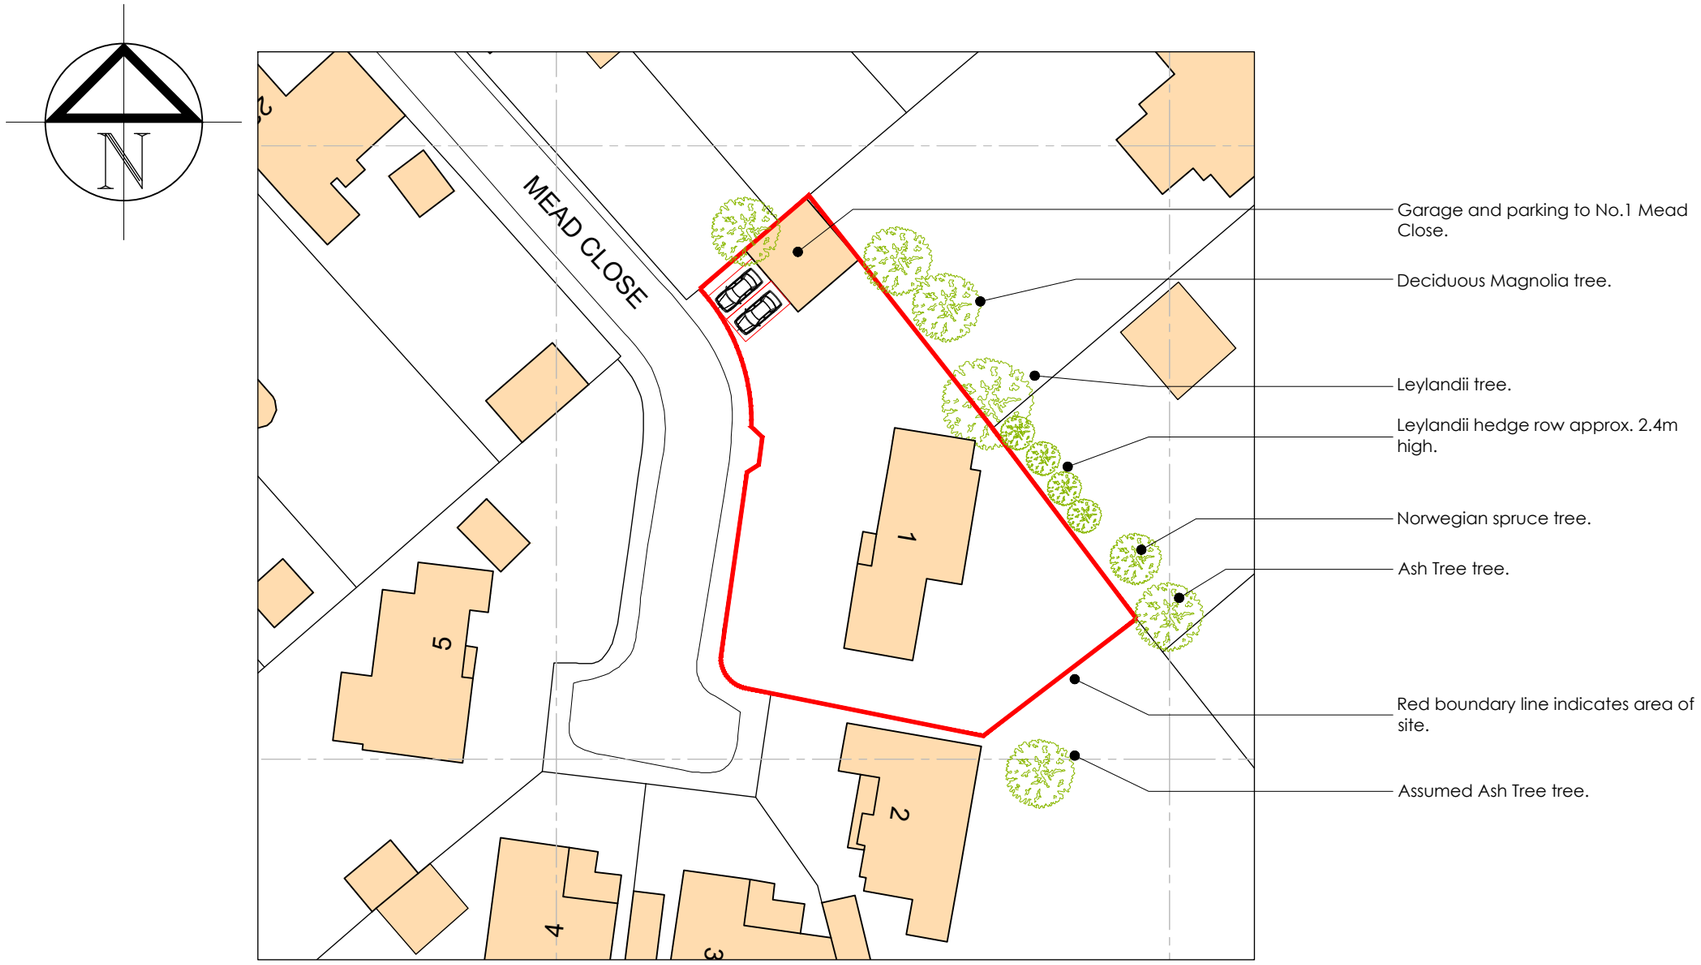

Block Plan Existing
1:500 @ A3

0 5m 20m
1:500 10m 40m

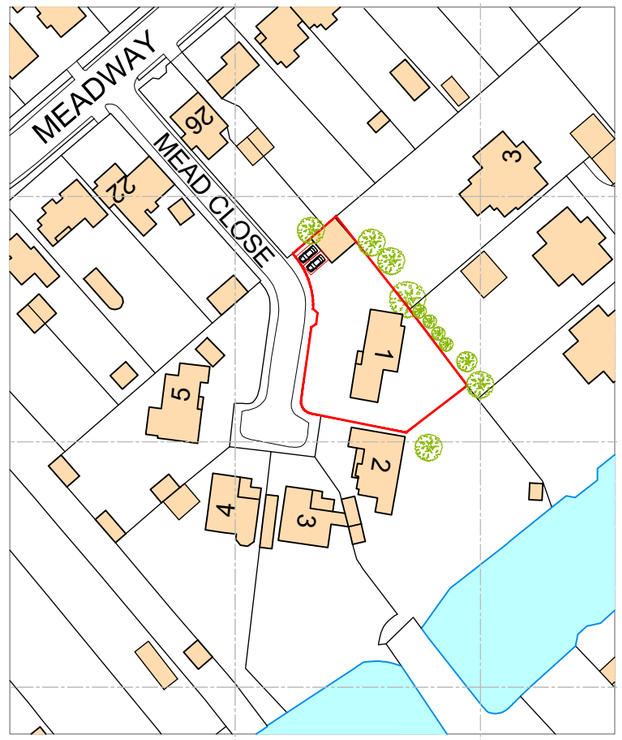

Location Plan - 1:1250 @ A3

0 10m 50m
1:1250 20m 100m

1 Mead Close, Romford, Essex, RM2 6NX

Proposed double storey rear extension, internal alterations and window replacement.

Rev	Date	By	Amendment
PA1	21.10.26	CB	Submitted for Planning Pre Application advice.

AAS
Arnhem Architectural Services Ltd.
10 Squirrels Heath Ave.
Romford, Essex, RM2 6AH
Mob: 07956 465870

PLANNING

Client: Mr. C. Strange	Drawing Title: Existing Location and Block Plans	Date: 25/09/26	Scale: 1:1250 @ A3	Drawn By: CB / Checked By: CB
Project: 1 Mead Close, Romford, Essex, RM2 5NX	Double Storey Rear Extension Internal Alterations and Window Replacement	Job No.: AAS1896	Drawing No.: 600	Revision: PA1