
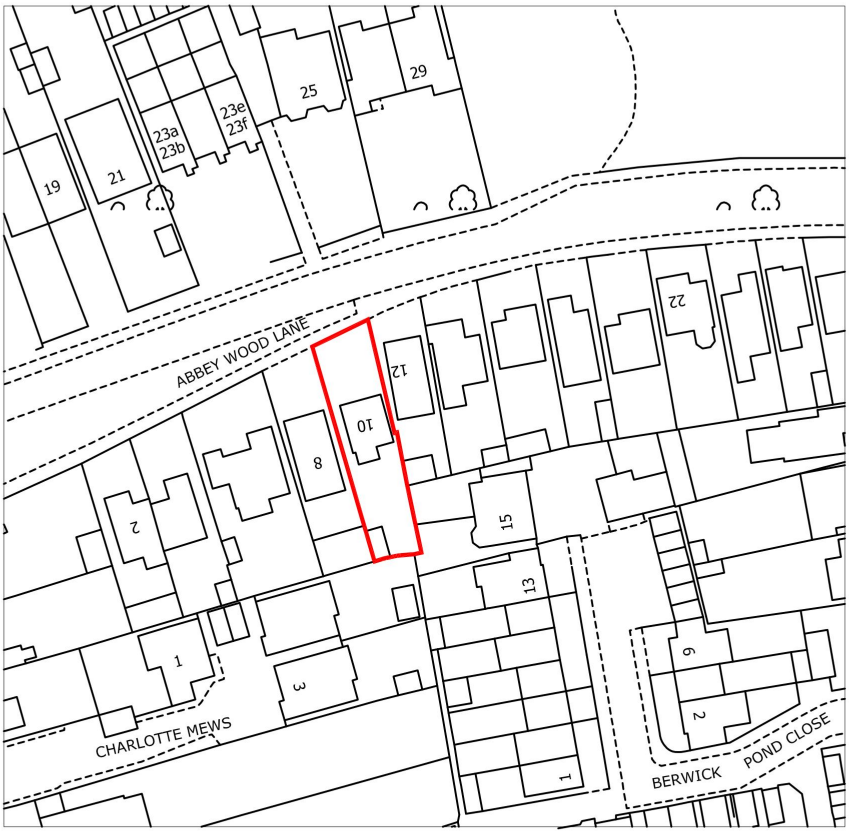


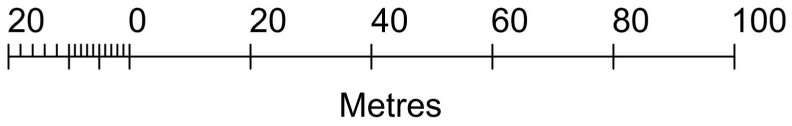

PROJECT:	DWG TITLE			
10 ABBEY WOOD LANE RAINHAM RM13 9QH	LOCATION PLAN			N
	DATE: 01/10/2026	DWG # N.A/10AWL/109	SCALE: 1:1250@A4	