

DISCLAIMER

© Affordable Architectural / Ryan Skitt. All rights reserved. Drawings remain the property of Affordable Architectural and must not be copied or used without written consent. All dimensions to be verified on site. Affordable Architectural accepts no liability for errors, omissions, or misuse of this information. Use of these drawings implies acceptance of our policies at affordablearchitectural.co.uk/policies

SHEET SIZE A3

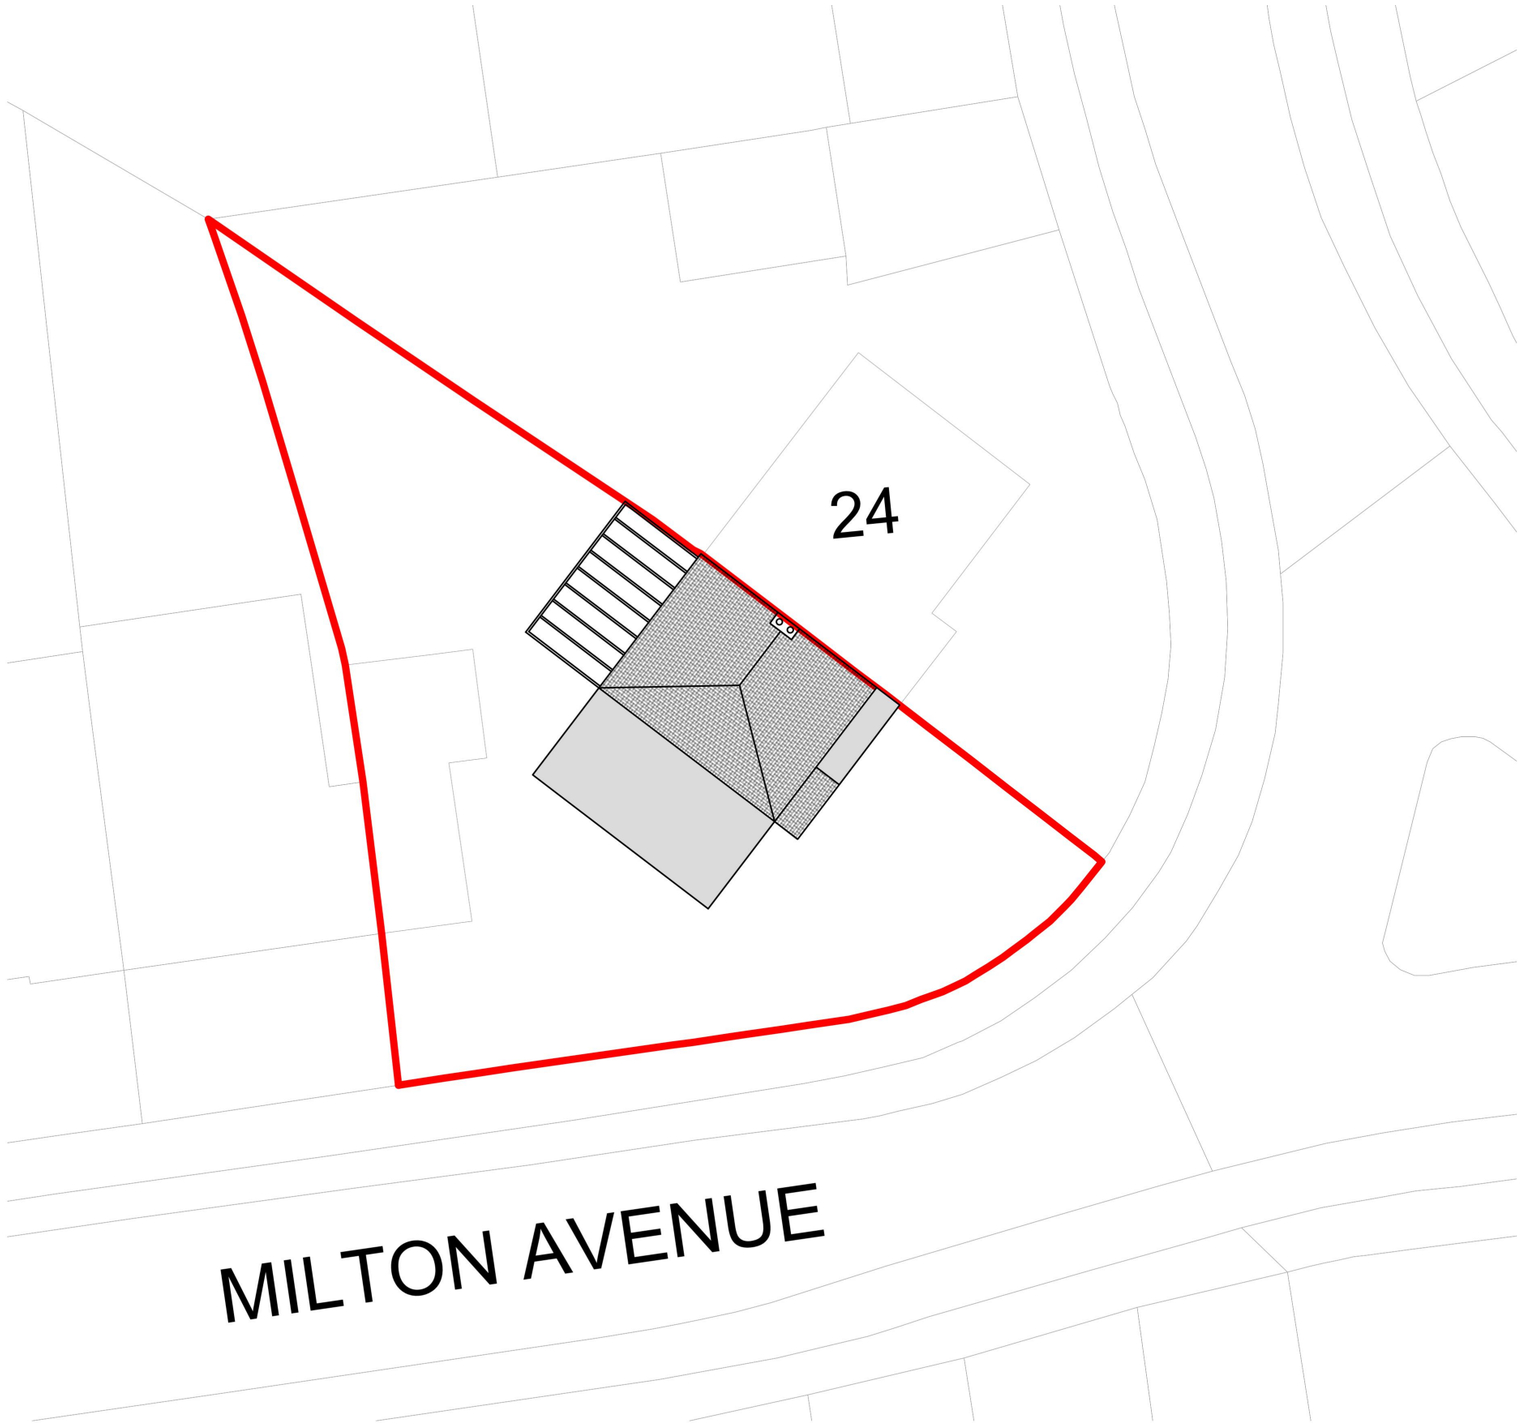

BLOCK:
1:200

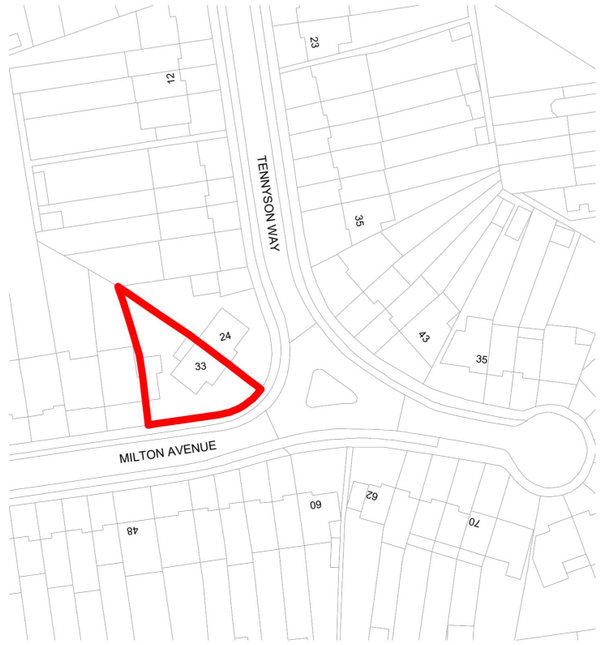

LOCATION:
1:1250

EXISTING LOCATION & BLOCK PLAN
33 Milton Avenue, RM12 4BN

1:200
4m 0 4m 8m 12m 16m 20m

1:1250
25m 0 25m 50m 75m 100m 125m

AFFORDABLE ARCHITECTURAL
DESIGN SERVICES
W: affordablearchitectural.co.uk
M: enquiries@affordablearchitectural.co.uk
T: 01902 239360

Client Name
Ayaz Shah

Project Title
Proposed Side Two Storey Extension

Project Address
33 Milton Avenue,
Hornchurch,
RM12 4BN

Drawing Title
Existing Location & Block Plan


DATE	SCALE	DRAWN
OCT 2026	1:100	RDS

PROJ NO	AUTHOR	VOLUME	LEVEL	DOCTYP	ROLE	DRW NO	REV STAT	REV NO
26043	AA	A1	XX	PL	A	101	P1	01

DISCLAIMER

© Affordable Architectural / Ryan Skitt. All rights reserved. Drawings remain the property of Affordable Architectural and must not be copied or used without written consent. All dimensions to be verified on site. Affordable Architectural accepts no liability for errors, omissions, or misuse of this information. Use of these drawings implies acceptance of our policies at affordablearchitectural.co.uk/policies

SHEET SIZE A3

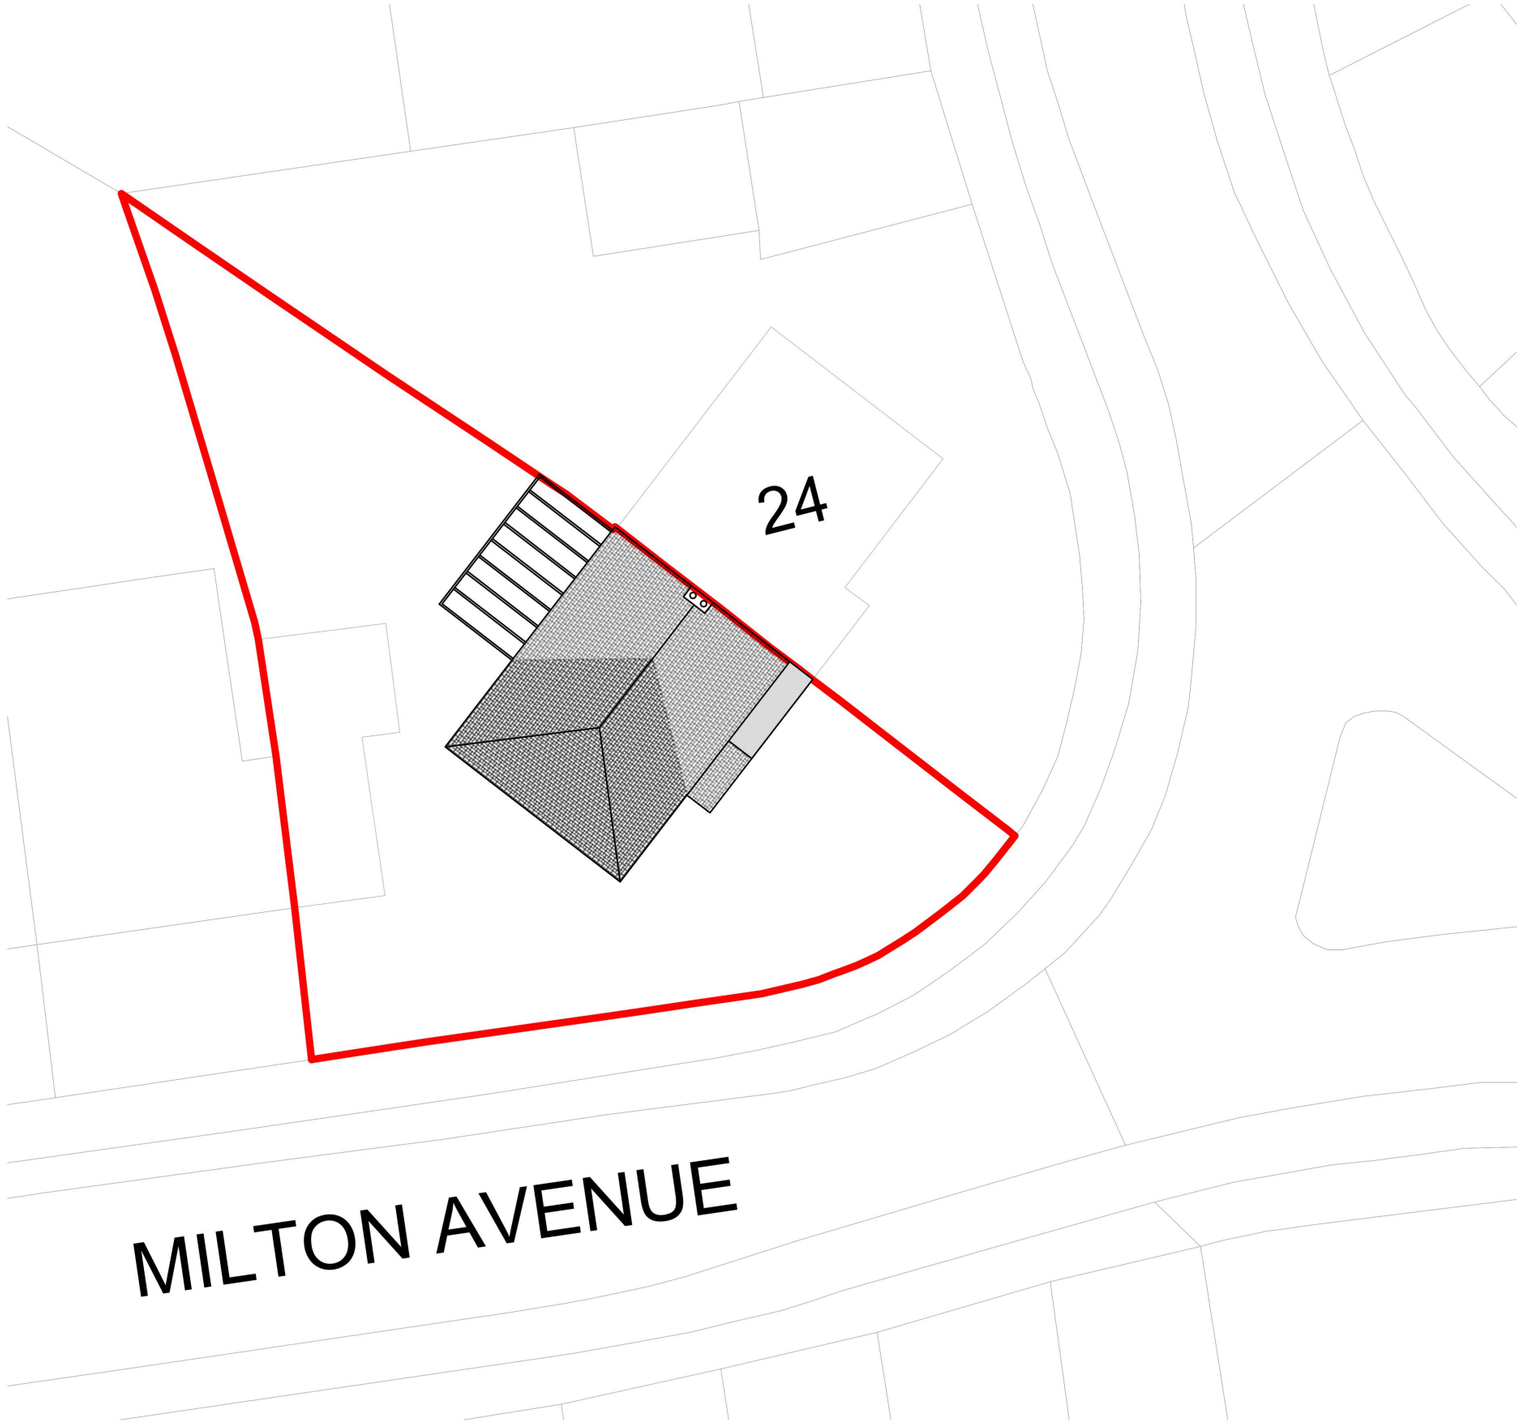

BLOCK:
1:200



LOCATION:
1:1250

PROPOSED LOCATION & BLOCK PLAN
33 Milton Avenue, RM12 4BN

1:200
4m 0 4m 8m 12m 16m 20m

1:1250
25m 0 25m 50m 75m 100m 125m

AFFORDABLE ARCHITECTURAL
DESIGN SERVICES
W: affordablearchitectural.co.uk
M: enquiries@affordablearchitectural.co.uk
T: 01902 239360

Client Name
Ayaz Shah

Project Title
Proposed Side Two Storey Extension

Project Address
33 Milton Avenue,
Hornchurch,
RM12 4BN

Drawing Title
Proposed Location & Block Plan

DATE	SCALE	DRAWN
OCT 2026	1:100	RDS


PROJ NO	AUTHOR	VOLUME	LEVEL	DOCTYP	ROLE	DRW NO	REV STAT	REV NO
26043	AA	A1	XX	PL	A	102	P1	02

DISCLAIMER


© Affordable Architectural / Ryan Skitt. All rights reserved. Drawings remain the property of Affordable Architectural and must not be copied or used without written consent. All dimensions to be verified on site. Affordable Architectural accepts no liability for errors, omissions, or misuse of this information. Use of these drawings implies acceptance of our policies at affordablearchitectural.co.uk/policies

SHEET SIZE


A3

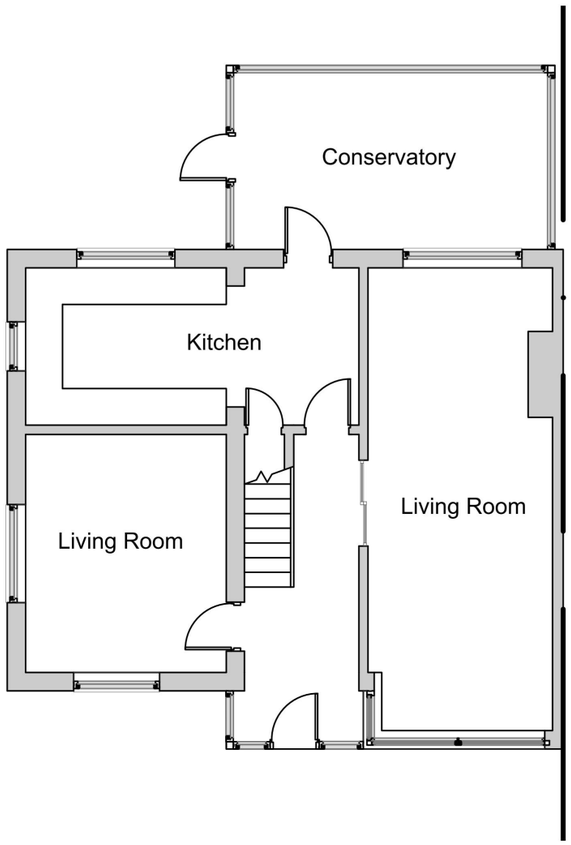

GROUND FLOOR PLAN:
1:100

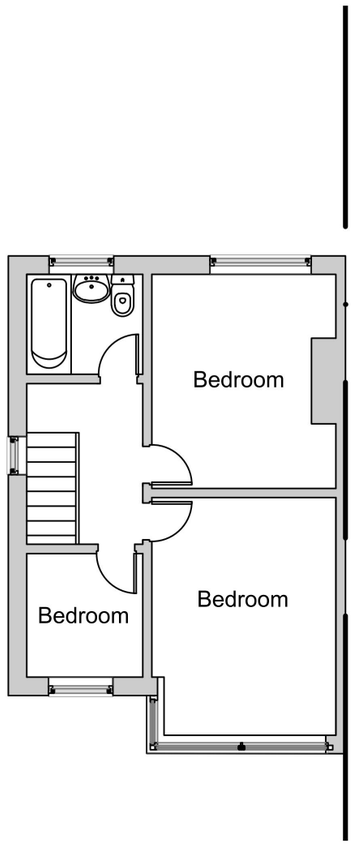

FIRST FLOOR PLAN:
1:100

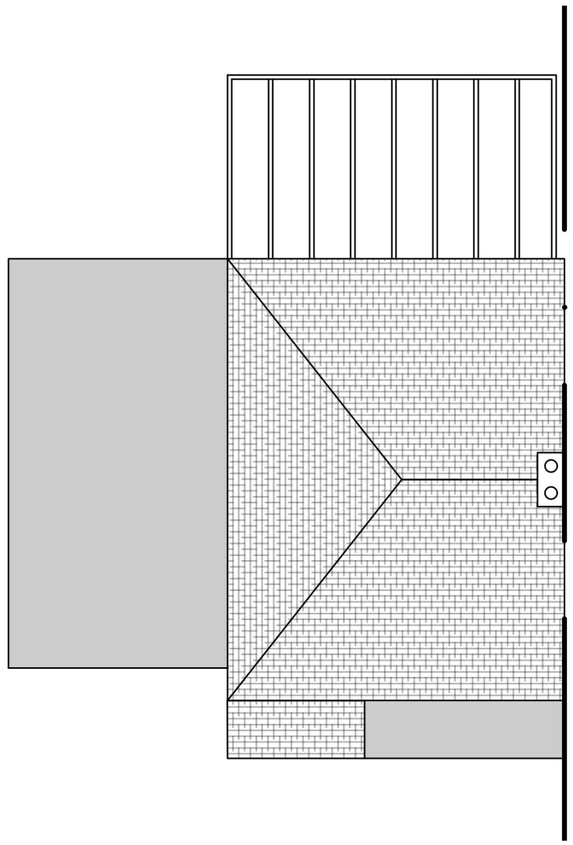

ROOF PLAN:
1:100

EXISTING PLANS
33 Milton Avenue, RM12 4BN

1:100

2m 0 2m 4m 6m 8m 10m

AFFORDABLE ARCHITECTURAL
DESIGN SERVICES

W: affordablearchitectural.co.uk
M: enquiries@affordablearchitectural.co.uk
T: 01902 239360

Client Name
Ayaz Shah

Project Title
Proposed Side Two Storey Extension

Project Address
33 Milton Avenue,
Hornchurch,
RM12 4BN

Drawing Title
Existing Floor & Roof Plans


DATE	SCALE	DRAWN
OCT 2026	1:100	RDS

PROJ NO	AUTHOR	VOLUME	LEVEL	DOCTYP	ROLE	DRW NO	REV STAT	REV NO
26043	AA	A1	XX	PL	A	103	P1	01


DISCLAIMER

© Affordable Architectural / Ryan Skitt. All rights reserved. Drawings remain the property of Affordable Architectural and must not be copied or used without written consent. All dimensions to be verified on site. Affordable Architectural accepts no liability for errors, omissions, or misuse of this information. Use of these drawings implies acceptance of our policies at affordablearchitectural.co.uk/policies


SHEET SIZE A3

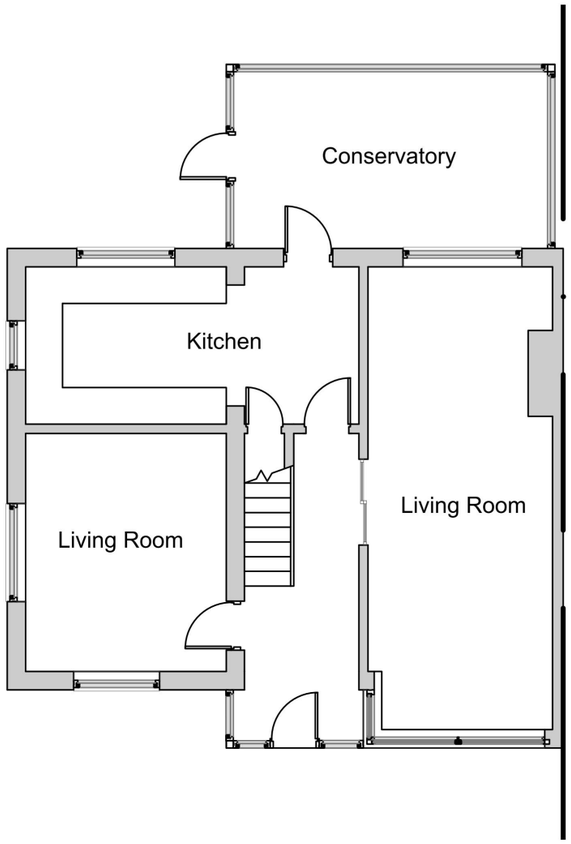

GROUND FLOOR PLAN:
1:100

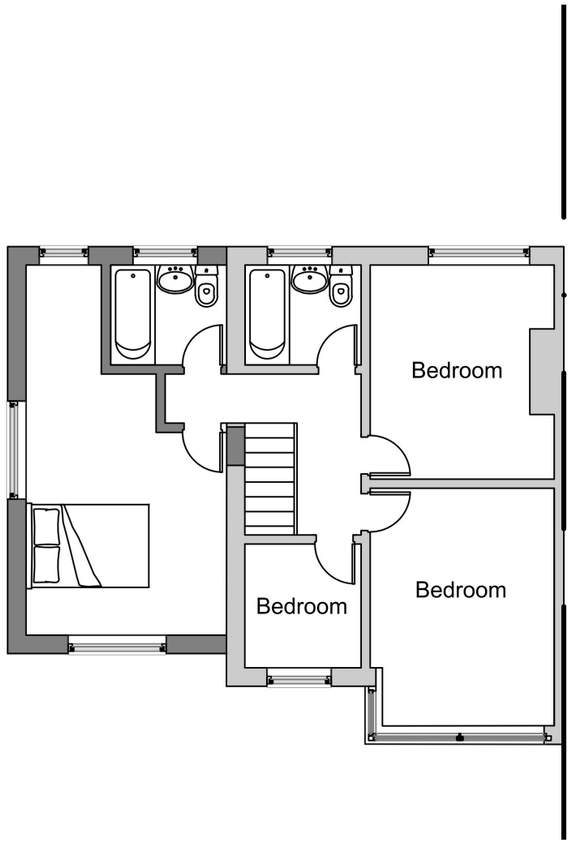

FIRST FLOOR PLAN:
1:100

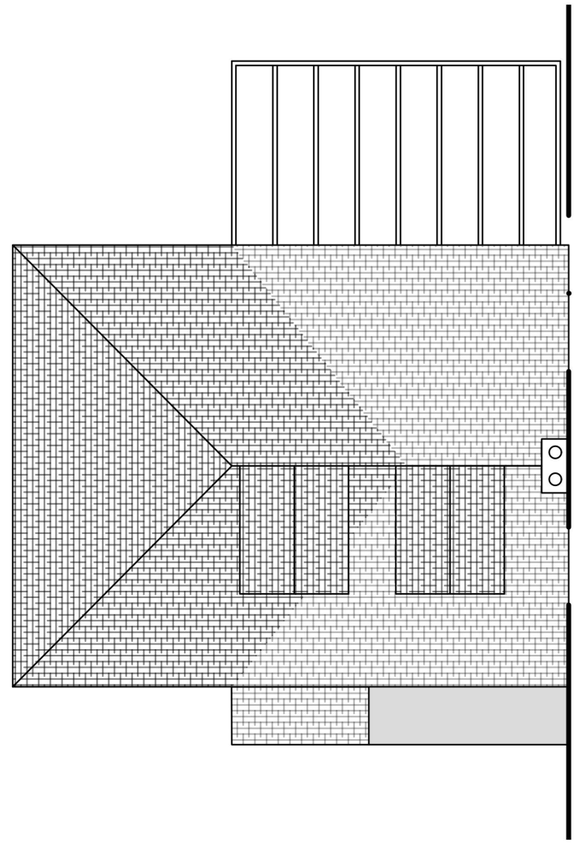

ROOF PLAN:
1:100

PROPOSED PLANS
33 Milton Avenue, RM12 4BN

1:100
2m 0 2m 4m 6m 8m 10m

AFFORDABLE ARCHITECTURAL
DESIGN SERVICES
W: affordablearchitectural.co.uk
M: enquiries@affordablearchitectural.co.uk
T: 01902 239360

Client Name
Ayaz Shah

Project Title
Proposed Side Two Storey Extension

Project Address
33 Milton Avenue,
Hornchurch,
RM12 4BN

Drawing Title
Proposed Floor & Roof Plans

DATE	SCALE	DRAWN
OCT 2026	1:100	RDS

PROJ NO	AUTHOR	VOLUME	LEVEL	DOCTYP	ROLE	DRW NO	REV STAT	REV NO
26043	AA	A1	XX	PL	A	104	P1	01

DISCLAIMER

© Affordable Architectural / Ryan Skitt. All rights reserved. Drawings remain the property of Affordable Architectural and must not be copied or used without written consent. All dimensions to be verified on site. Affordable Architectural accepts no liability for errors, omissions, or misuse of this information. Use of these drawings implies acceptance of our policies at affordablearchitectural.co.uk/policies

SHEET SIZE A3



FRONT ELEVATION:
1:100



SIDE ELEVATION:
1:100



REAR ELEVATION:
1:100

EXISTING ELEVATIONS
33 Milton Avenue, RM12 4BN

1:100
2m 0 2m 4m 6m 8m 10m

AFFORDABLE ARCHITECTURAL
DESIGN SERVICES

W: affordablearchitectural.co.uk
M: enquiries@affordablearchitectural.co.uk
T: 01902 239360

Client Name
Ayaz Shah

Project Title
Proposed Side Two Storey Extension

Project Address
33 Milton Avenue,
Hornchurch,
RM12 4BN

Drawing Title
Existing Elevations

DATE	SCALE	DRAWN
OCT 2026	1:100	RDS

PROJ NO	AUTHOR	VOLUME	LEVEL	DOCTYP	ROLE	DRW NO	REV STAT	REV NO
26043	AA	A1	XX	PL	A	201	P1	01

DISCLAIMER

© Affordable Architectural / Ryan Skitt. All rights reserved. Drawings remain the property of Affordable Architectural and must not be copied or used without written consent. All dimensions to be verified on site. Affordable Architectural accepts no liability for errors, omissions, or misuse of this information. Use of these drawings implies acceptance of our policies at affordablearchitectural.co.uk/policies

SHEET SIZE A3



FRONT ELEVATION:
1:100



SIDE ELEVATION:
1:100



REAR ELEVATION:
1:100

PROPOSED ELEVATIONS
33 Milton Avenue, RM12 4BN

1:100
2m 0 2m 4m 6m 8m 10m

AFFORDABLE ARCHITECTURAL
DESIGN SERVICES

W: affordablearchitectural.co.uk
M: enquiries@affordablearchitectural.co.uk
T: 01902 239360

Client Name
Ayaz Shah

Project Title
Proposed Side Two Storey Extension

Project Address
33 Milton Avenue,
Hornchurch,
RM12 4BN

Drawing Title
Proposed Elevations

DATE	SCALE	DRAWN
OCT 2026	1:100	RDS

PROJ NO	AUTHOR	VOLUME	LEVEL	DOCTYP	ROLE	DRW NO	REV STAT	REV NO
26043	AA	A1	XX	PL	A	202	P1	01