
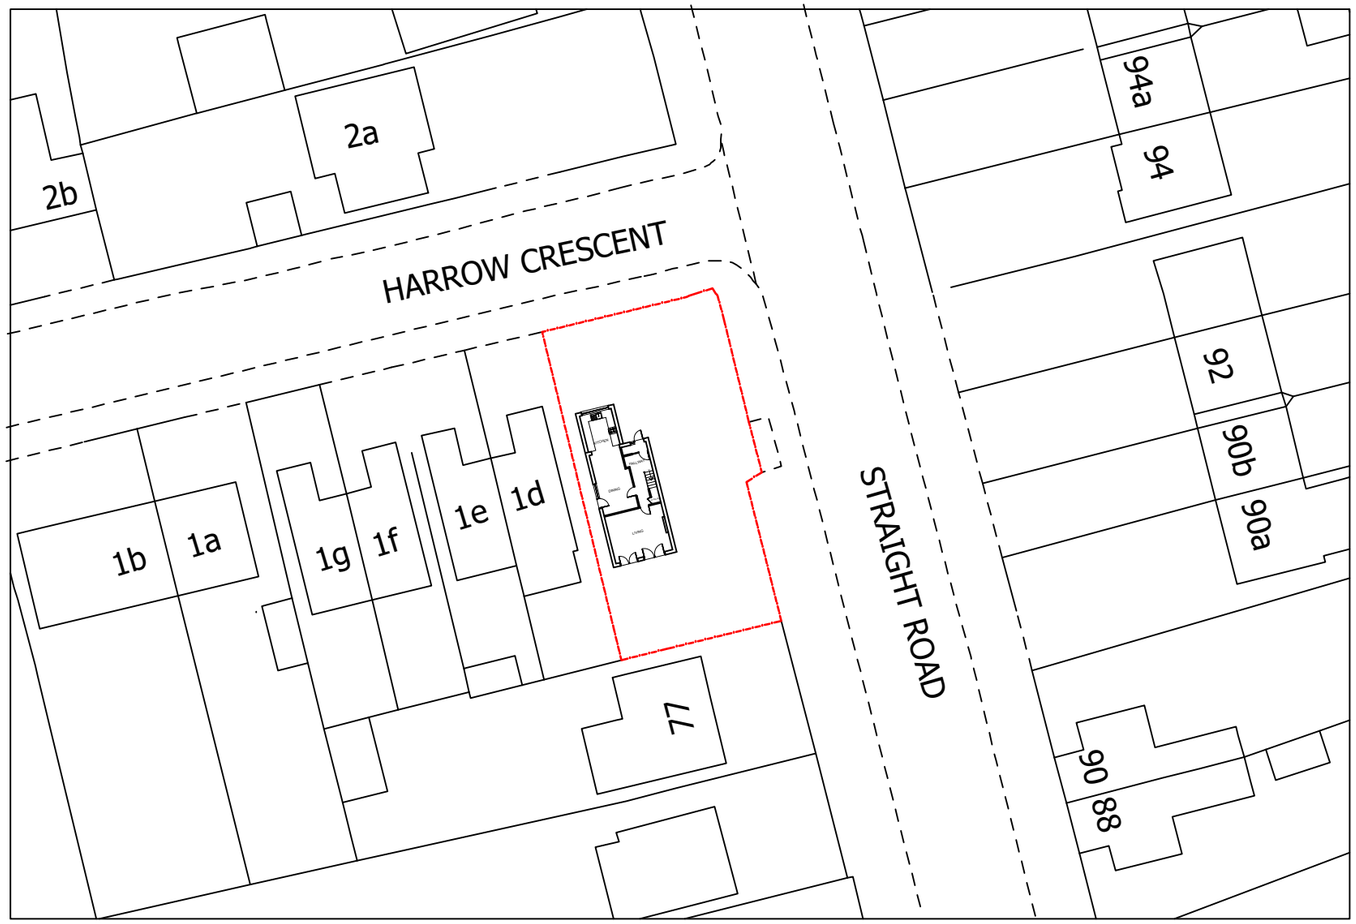


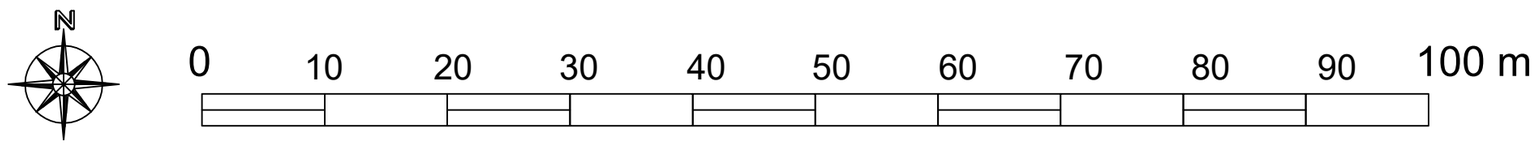

PROJECT
1c HARROW CRESCENT
ROMFORD
RM3 7AA

CLIENT

DWG NO: LIVARCH/1cHC/807

ISSUE

SCALE 1:500@A3

DATE

DRAWN BY