© COPYRIGHT OF ADP LTD

ADP


Architecture - Design - Planning

T - 01206 242070

E - mail@adpltd.co.uk

W - www.adpltd.co.uk

1 Kolo Walk - Colchester - Essex - C04 6ER

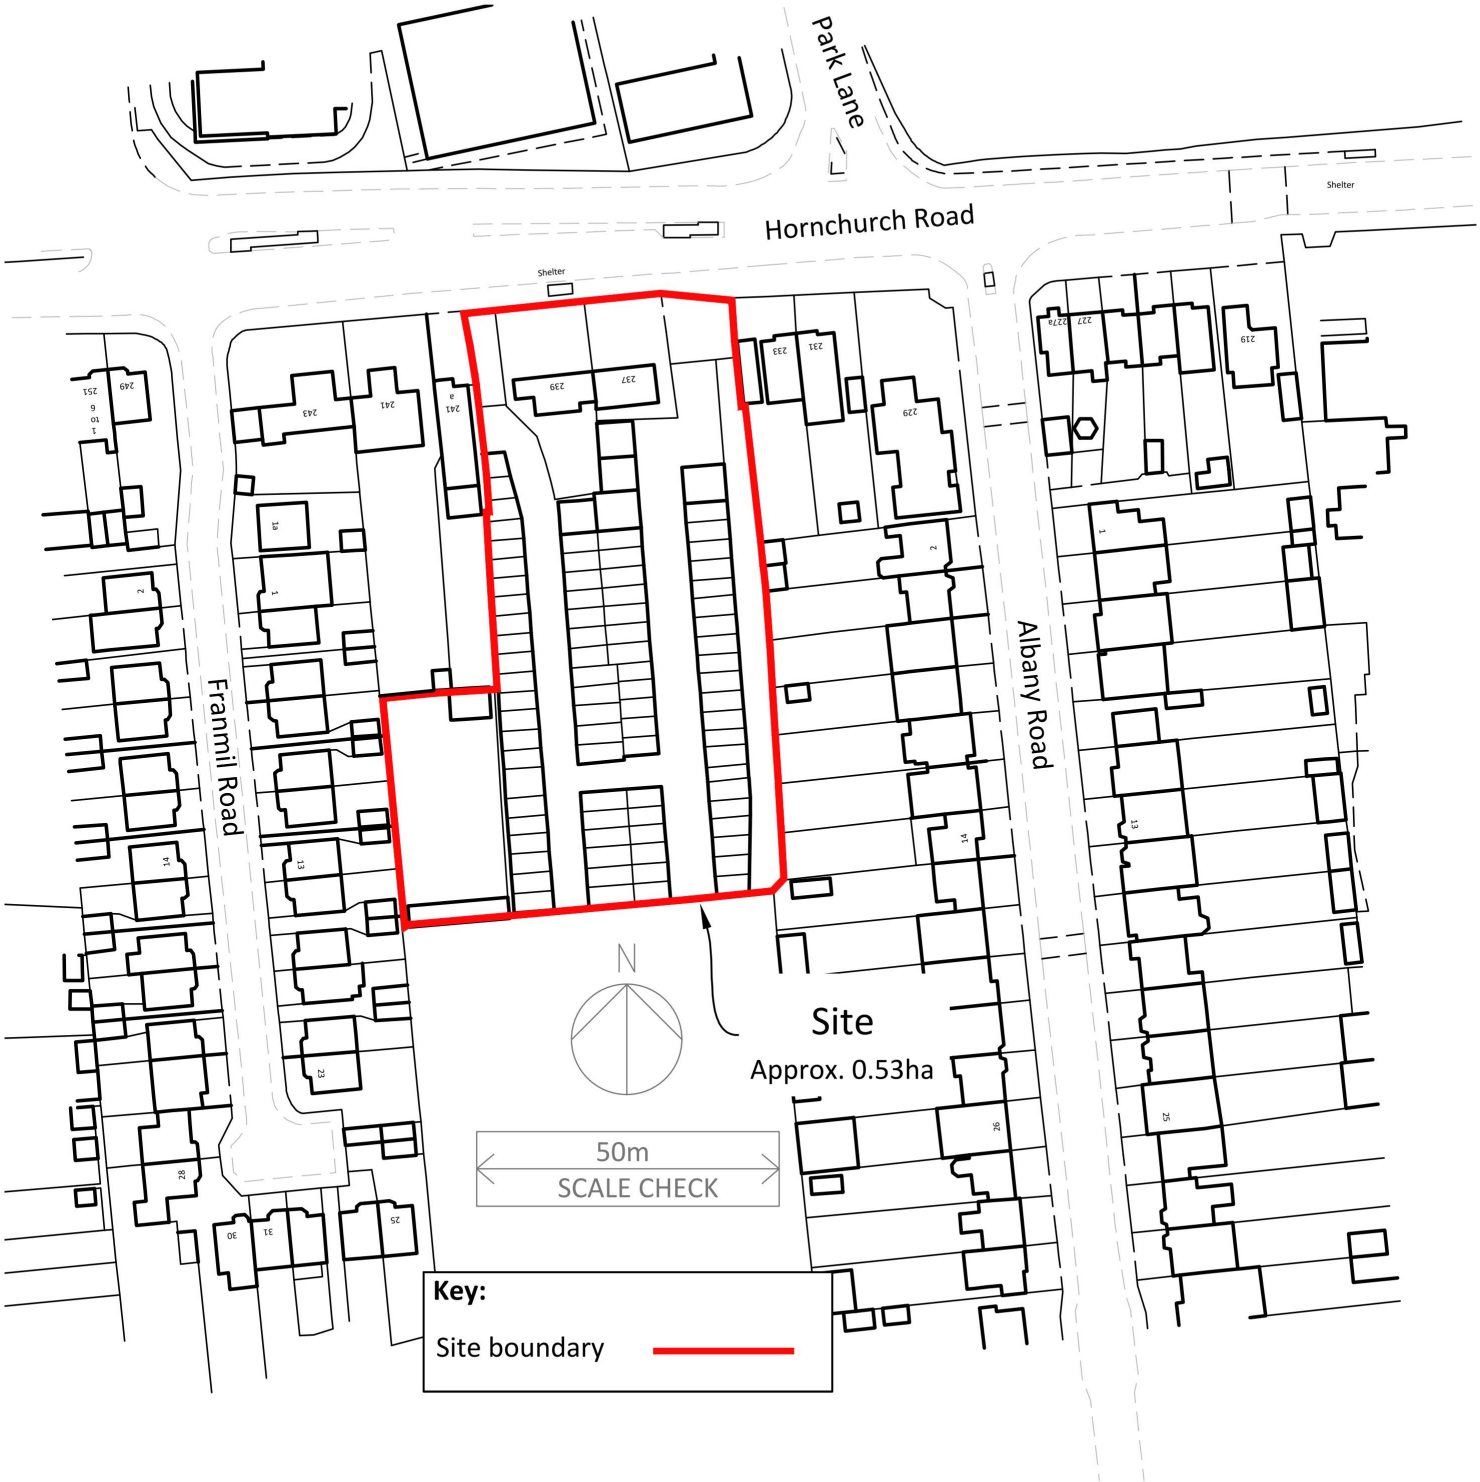


| | |
|---|---|
| **CLIENT** | Rodwell Property |
| **PROJECT** | Redevelopment of 237 - 239 Hornchurch Road<br>Hornchurch, RM12 4TG |
| **DRAWING TITLE** | Site Location Plan |
| **ISSUE PURPOSE** | Planning Submission |
| **DRAWING NO.** | 1387 . L . 001 |
| **SHEET** | A4 |
| **DATE** | 13/10/2026 |
| **SCALE** | 1:1250 |

**Drawn by:** ADP