
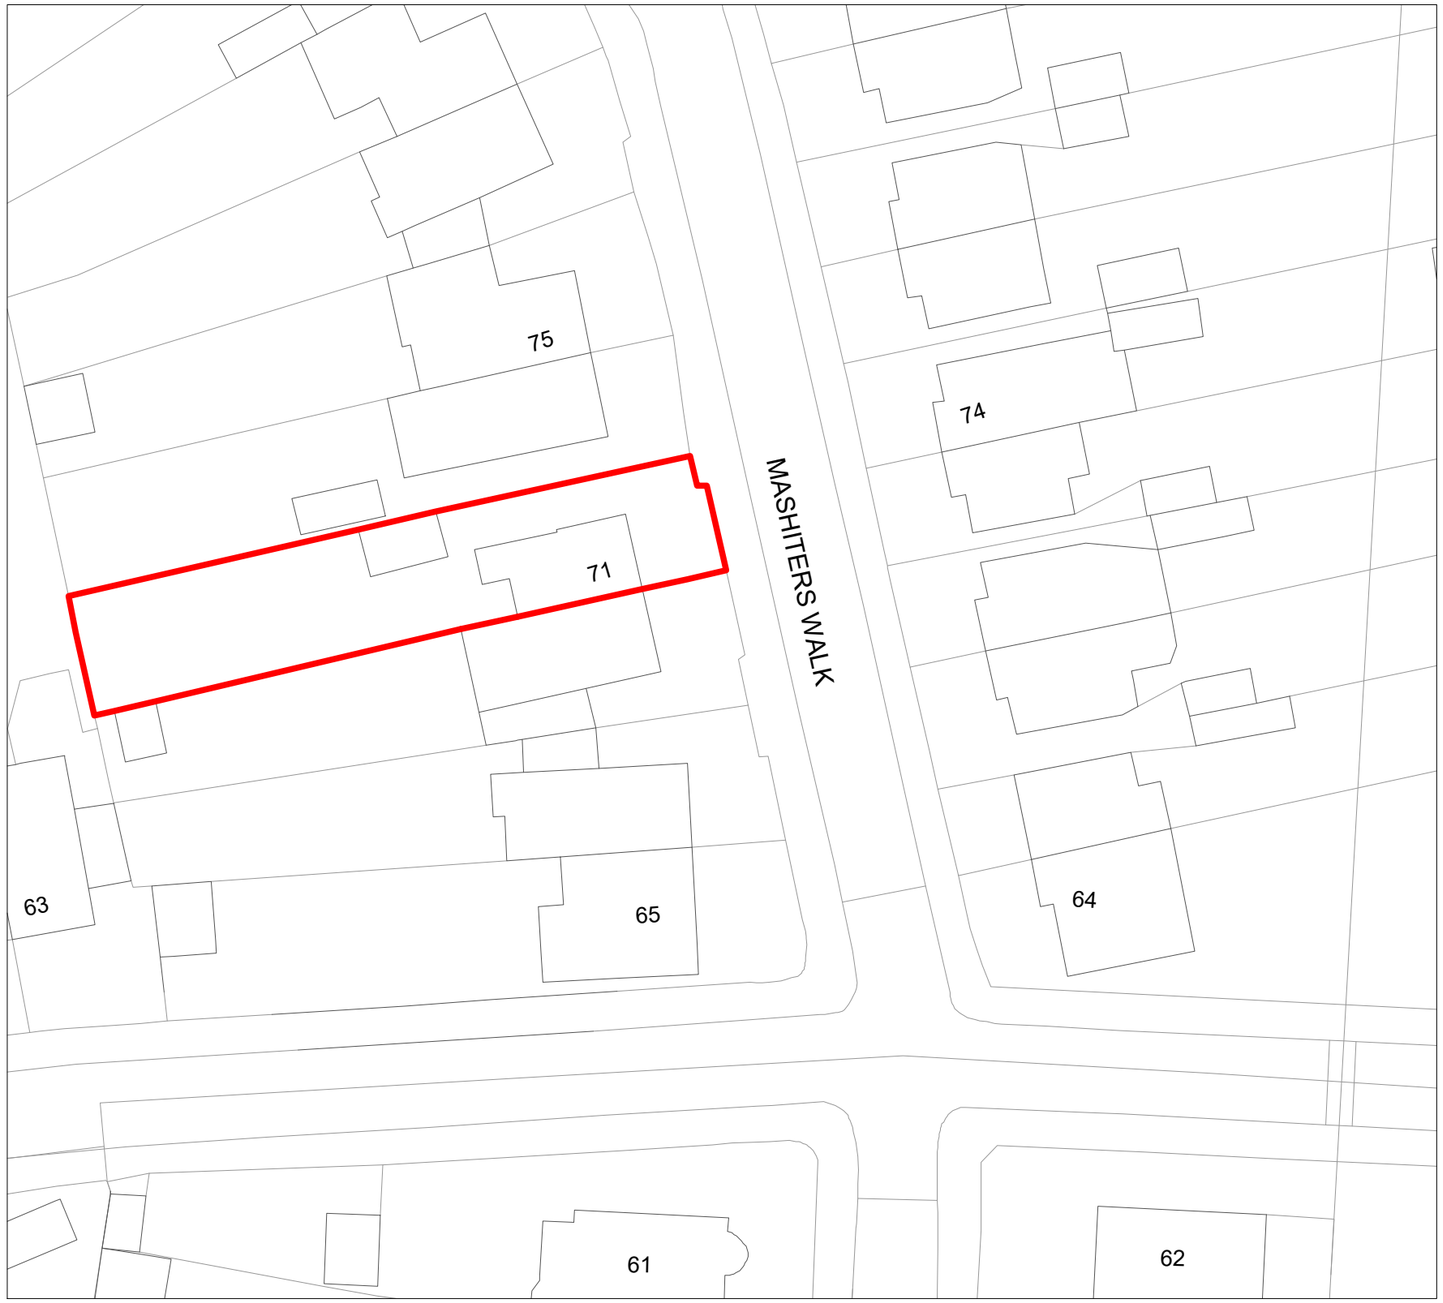


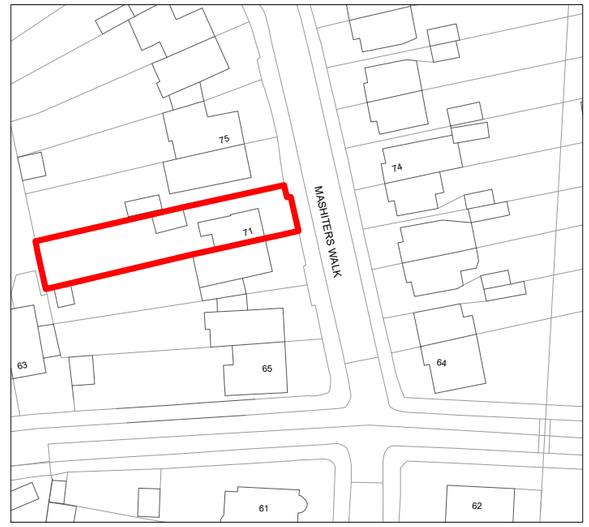

0 10 20 30 40 50 100 m

SCALE BAR
A3 1:1250

BESA
ARCHITECTURAL DESIGN LTD

PROJECT : 71 MASHITERS WALK, ROMFORD, RM1 4BP

DWG TITLE : 1 TO 500 BLOCK PLAN AND 1 TO 1250 LOCATION PLAN

STATE	DATE ISSUED	DRAWN BY	REFERENCE No	SCALE
PLANNING	14/10/2026	KAMIL OZCAN	20261014-PL06	A3 1:500

0 5 10 15 20 25 50 m

SCALE BAR

NOTES:THE CONTRACTORS ARE TO CHECK ALL DIMENSIONS, DRAIN RUNS AND GENERAL CONDITIONS ON SITE BEFORE WORKS COMMENCE, AND INFORM BESA ARCHITECTURAL DESIGN LTD IMMEDIATELY UPON DISCOVERY OF ANY ERRORS, OMISSIONS OR DISCREPANCIES.ALL WORKS ARE TO BE CARRIED OUT IN ACCORDANCE WITH CURRENT BUILDING REGULATIONS, BRITISH STANDARDS, CODE OF PRACTICE AND LOCAL AUTHORITY REQUIREMENTS. DO NOT SCALE FROM THIS DRAWING WITHOUT FIRST OBTAINING WRITTEN AUTHORIZATION FROM BESA ARCHITECTURAL DESIGN LTD

DO NOT SCALE FROM THIS DRAWING. THIS DRAWING IS COPYRIGHT.