

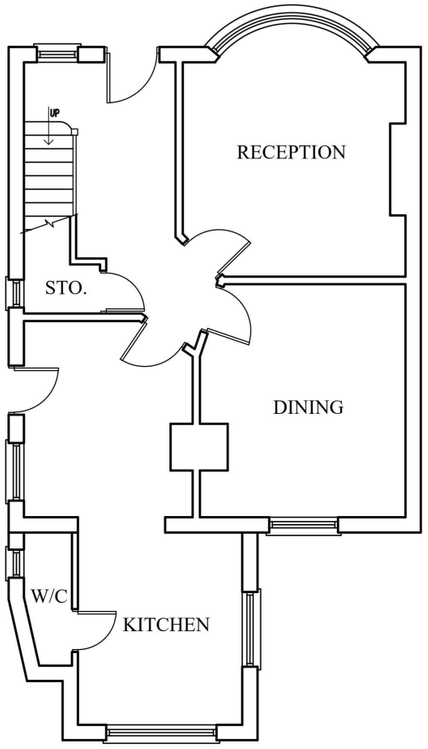



EXISTING GROUND FLOOR

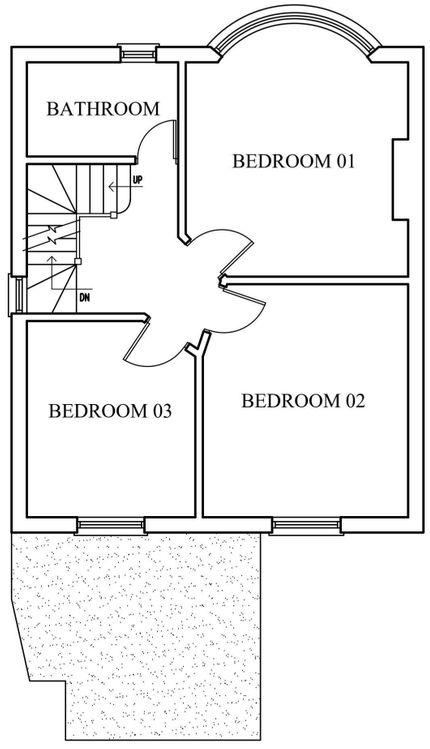

EXISTING FIRST FLOOR

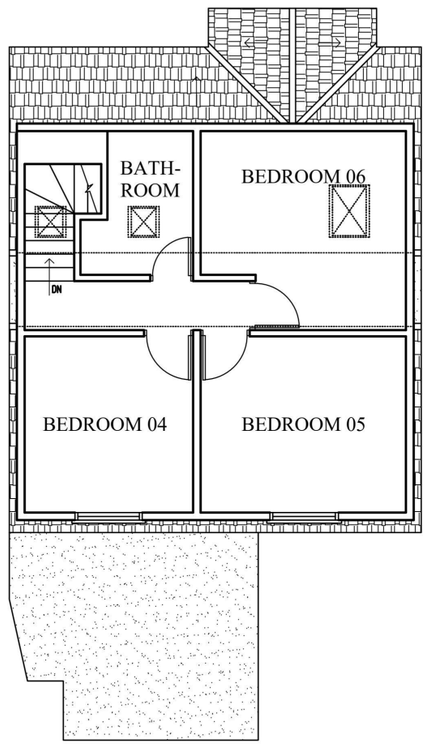


EXISTING LOFT FLOOR

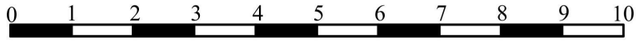


SCALE BAR 1:100
(1cm = 1M)


REFERENCE	NOTES:	CONSULTANT: TECH ENGINEERING (UK) LTD.	DRAWN	CLIENT/PROJECT	TITLE	DRAWING NO:
	ALL DIMENSIONS TO BE CHECKED ON SITE PRIOR TO COMMENCEMENT OF WORKS.	UNIT 2, 133B ILFORD LANE, ILFORD IG1 2RP	GM	301 BRENTWOOD ROAD	EXISTING PLAN	1-01
	BEFORE BUILDING WORKS COMMENCES IT IS THE RESPONSIBILITY OF THE BUILDER OR OWNER TO SERVE PARTY WALL NOTICE.	Tel: 020 334 38 334; Mob: 078 8885 0200	CHECKED	ROMFORD. RM2 5SX		SCALE: 1:100 @ A3
	CLIENT TO ENSURE ALL OF THE CONTRACTORS ' WORK ON SITE TO COMPLY WITH AND MEET APPROVAL OF THE RELEVANT BRITISH STANDARDS AND LOCAL AUTHORITY INCLUDING PLANNING AND BUILDING CONTROL DEPARTMENTS.	E: tech.engineering@yahoo.co.uk ; W: www.tech-engineering.co.uk	FH			DATE: 24-02-2025

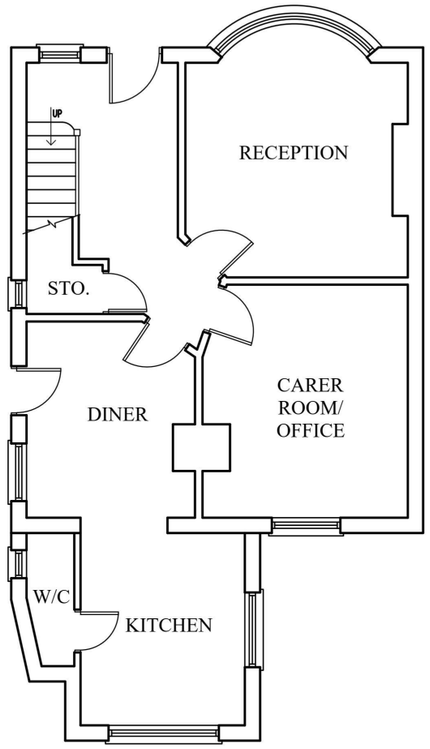


PROPOSED GROUND FLOOR

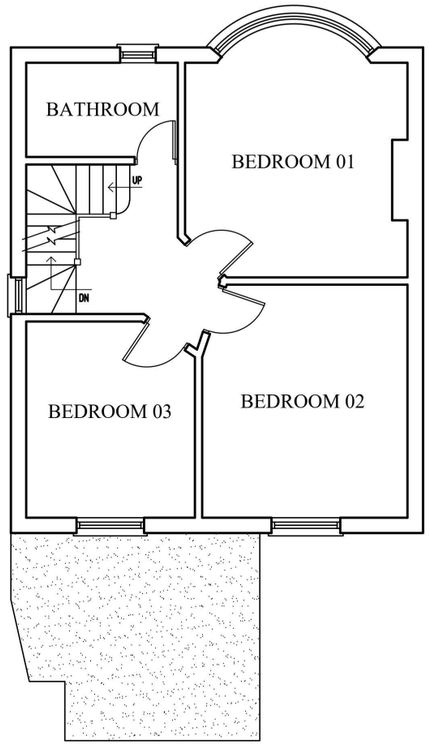

PROPOSED FIRST FLOOR

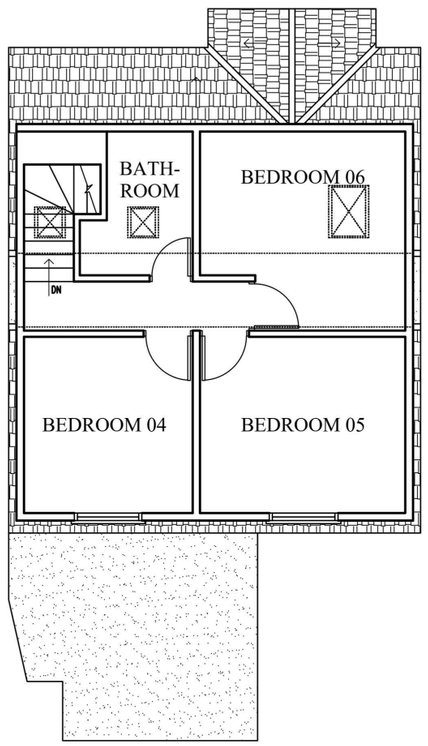


PROPOSED LOFT FLOOR

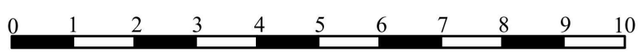

SCALE BAR 1:100
(1cm = 1M)

REFERENCE	NOTES:	CONSULTANT: TECH ENGINEERING (UK) LTD.	DRAWN	CLIENT/PROJECT	TITLE	DRAWING NO:
	ALL DIMENSIONS TO BE CHECKED ON SITE PRIOR TO COMMENCEMENT OF WORKS.	UNIT 2, 133B ILFORD LANE, ILFORD IG1 2RP	GM	301 BRENTWOOD ROAD	PROPOSED PLAN	1-02
	BEFORE BUILDING WORKS COMMENCES IT IS THE RESPONSIBILITY OF THE BUILDER OR OWNER TO SERVE PARTY WALL NOTICE.	Tel: 020 334 38 334; Mob: 078 8885 0200	CHECKED	ROMFORD. RM2 5SX		SCALE: 1:100 @ A3
	CLIENT TO ENSURE ALL OF THE CONTRACTORS ' WORK ON SITE TO COMPLY WITH AND MEET APPROVAL OF THE RELEVANT BRITISH STANDARDS AND LOCAL AUTHORITY INCLUDING PLANNING AND BUILDING CONTROL DEPARTMENTS.	E: tech.engineering@yahoo.co.uk ; W: www.tech-engineering.co.uk	FH			DATE: 24-02-2025

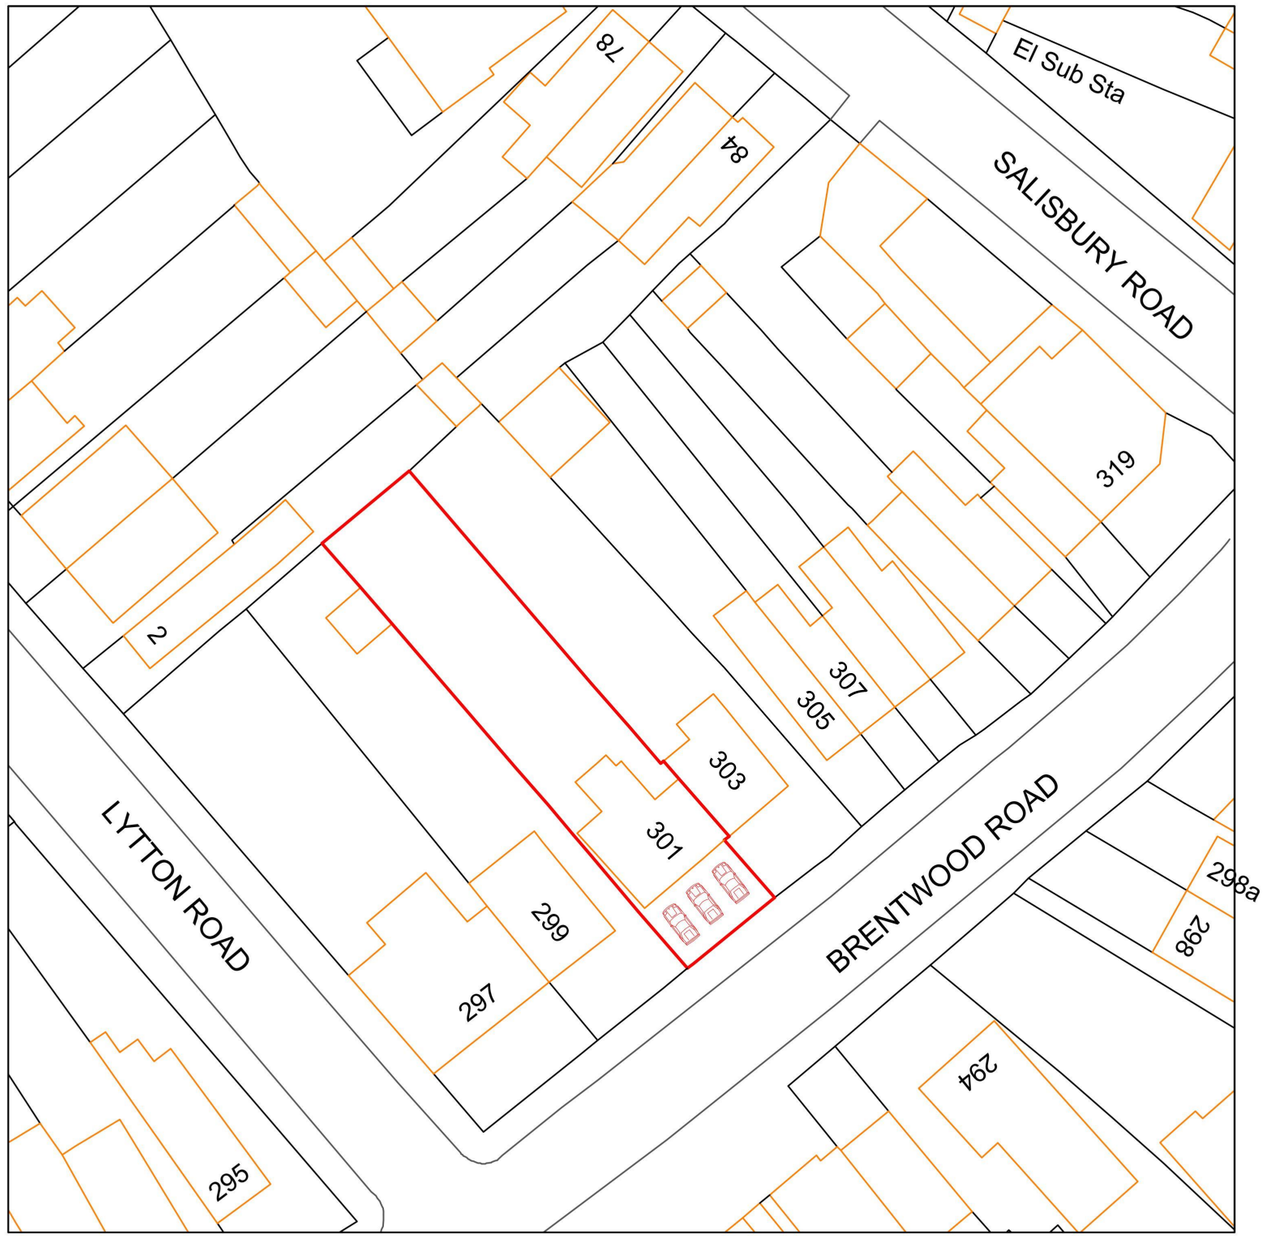

10 0 10 20 30 40 50

N

REFERENCE	NOTES:	CONSULTANT:	DRAWN	CLIENT/PROJECT	TITLE	DRAWING NO:
	ALL DIMENSIONS TO BE CHECKED ON SITE PRIOR TO COMMENCEMENT OF WORKS. BEFORE BUILDING WORKS COMMENCES IT IS THE RESPONSIBILITY OF THE BUILDER OR OWNER TO SERVE PARTY WALL NOTICE. CLIENT TO ENSURE ALL OF THE CONTRACTORS ' WORK ON SITE TO COMPLY WITH AND MEET APPROVAL OF THE RELEVANT BRITISH STANDARDS AND LOCAL AUTHORITY INCLUDING PLANNING AND BUILDING CONTROL DEPARTMENTS.	TECH ENGINEERING (UK) LTD. UNIT 2, 133B ILFORD LANE, ILFORD IG1 2RP Tel: 020 334 38 334; Mob: 078 8885 0200 E: tech.engineering@yahoo.co.uk ; W: www.tech-engineering.co.uk	GM CHECKED FH	301 BRENTWOOD ROAD ROMFORD. RM2 5SX	BLOCK PLAN (EXTENSION)	6M1-08
						SCALE: 1:500 @ A3
						DATE: 04-05-2024