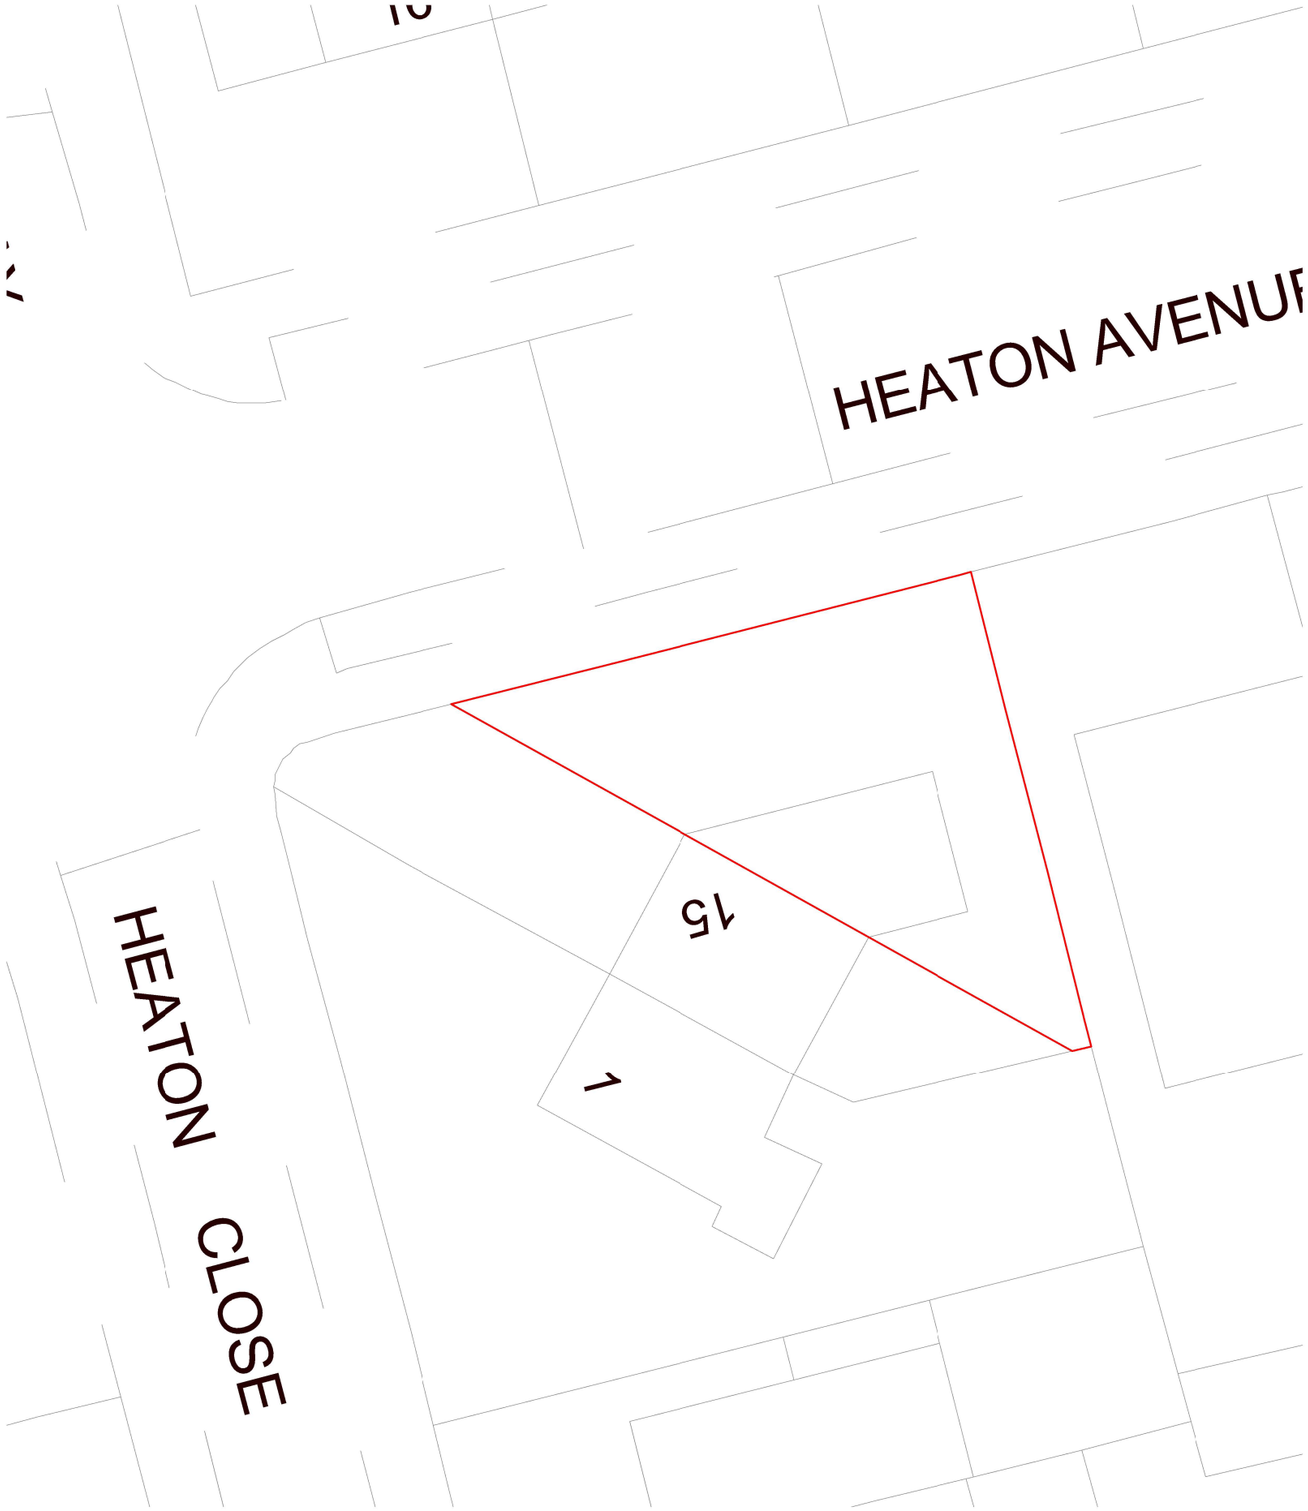


Proposed Title Plan-15 A
1 : 200

Site Boundry Line:

Total Site Area: **144.2 m²**

NOTES:

Only Scale of drawings for the Planning Purposes.Report all discrepancies, errors and omissions.Verify all dimensions on site before commencing any work on site or preparing shop drawings.

All materials, components and workmanship are to comply with the relevant British Standards, Codes of Practice, and appropriate manufacturers recommendations that from time to time shall apply.

For all specialist work, see relevant drawings.

This drawing and design are copyright of Planning Dimensions LTD

Rev No.	Date	Description

Project Title

15-A Heaton Ave, Romford RM3 7HR

Drawing Description

Proposed Title Plan 15-A

Scale (@ A3)	Drawn by
1 : 200	Sanjay
Date	**Checked by**
11.05.2026	David
PR No	**Status**
PR13	For Planning
Drawing Number	**Revision**
PR - LP - 002	-

DIMENSIONS
PLANNING | ARCHITECTURE | CONSULTANCY

info@pdimensions.co.uk
www.pdimensions.co.uk
0208 076 9300

Unit 7
Hawthorn Business Park
165 Granville Road
NW2 2AZ
London