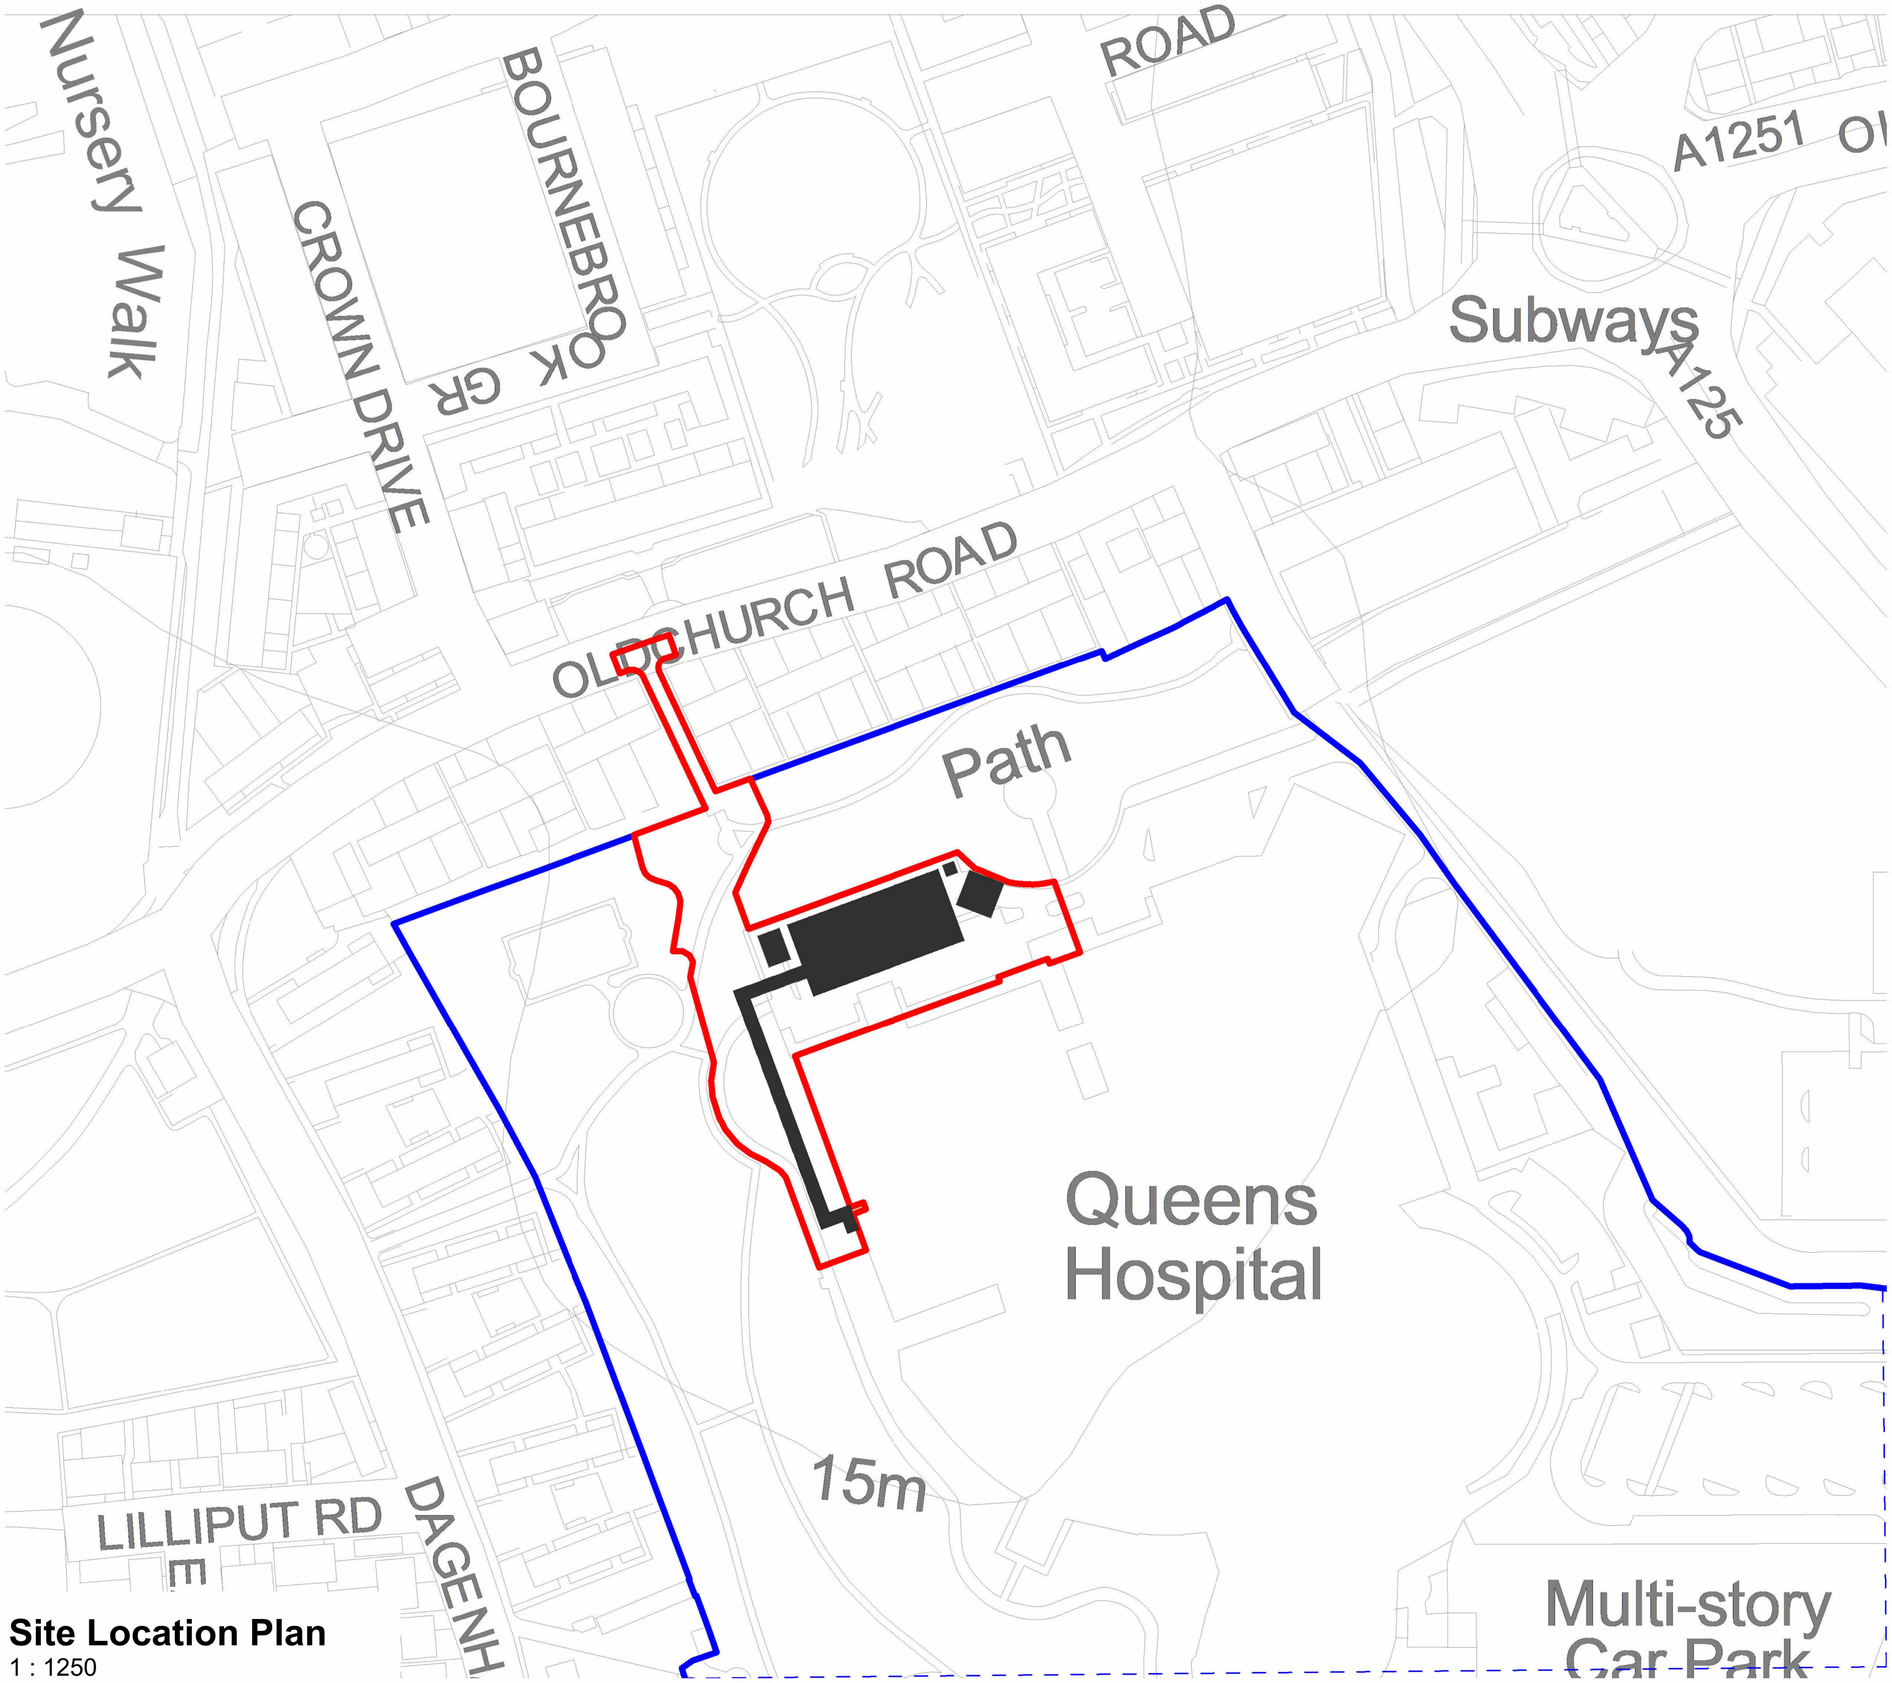


Site Location Plan
1 : 1250

N

0m 25m 50m 75m 100m

VISUAL SCALE 1:1250 @ A2

Key

Site Boundary *6465m²* *0.65 hectres*
Hospital Boundary
Proposed Building *Footprint: 1594m²*
Work to existing building required

REV	DESCRIPTION	BY	CHK	DATE
P4	Red Line Boundary Updated to reduce yellow hatched area on Oldchurch Road	WH	EB	07/10/26
P3	Water plant room updated	WH	EB	01/10/26
P2	Linkway module size confirmed, additonal module added to allow access to IM&T	OW	WH	27/08/26
P1	Site boundary revised to include redirected fire tender route	OW	WH	02/07/26

DarwinGroup

www.darwingroup.co.uk - tel: 0333 188 5113

CLIENT TITLE
Sodexo

PROJECT TITLE
Sodexo 32 Bed Ward at Queen's Hospital

PROJECT ADDRESS
Queen's Hospital, Rom Valley Way, Romford RM7 0AG

DRAWING TITLE
Site Location Plan

DRAWING REFERENCE

PROJECT NUMBER	ORIGINATOR	FUNCTIONAL BREAKDOWN	SPATIAL BREAKDOWN	FORM	DISCIPLINE	NUMBER
OPP1398977	DG	01	00	D	A	1120

ISSUE DATE	INITIAL ISSUE BY	INITIAL CHECKED BY	GIFA
16/06/26	OW	WH	**1379 m²**

STATUS CODE	STATUS DESCRIPTION	SCALE	SHEET SIZE	REVISION
S2	Information	As indicated	A2	**P4**

ALL DIMENSIONS ARE IN MILLIMETRES UNLESS OTHERWISE NOTED. DO NOT SCALE OFF DRAWINGS. ALL DIMENSIONS ARE NOMINAL AND MUST BE CHECKED ON SITE. ALL DRAWINGS ARE COPYRIGHT OF DARWIN GROUP LTD AND CANNOT BE REPRODUCED WITHOUT WRITTEN CONSENT OF DARWIN GROUP LTD. IF THERE ARE ANY DISCREPANCIES WITH ANY INFORMATION PROVIDED, IT IS THE CONTRACTORS RESPONSIBILITY TO NOTIFY DARWIN GROUP LTD IMMEDIATELY.