4 Carlisle Road



0 10
Metres

N

ReQuestaPlan

Plan Produced for: Daniel Ionel Chinez


Date Produced: 28 Oct 2026

Plan Reference Number: TQRQM26301152437287


Scale: 1:200 @ A4

© Crown copyright and database rights 2025 OS 100042766


Proposed Elevation Plan @ scale 1:50 A4
Ref. No. PEP0120261029 Revised

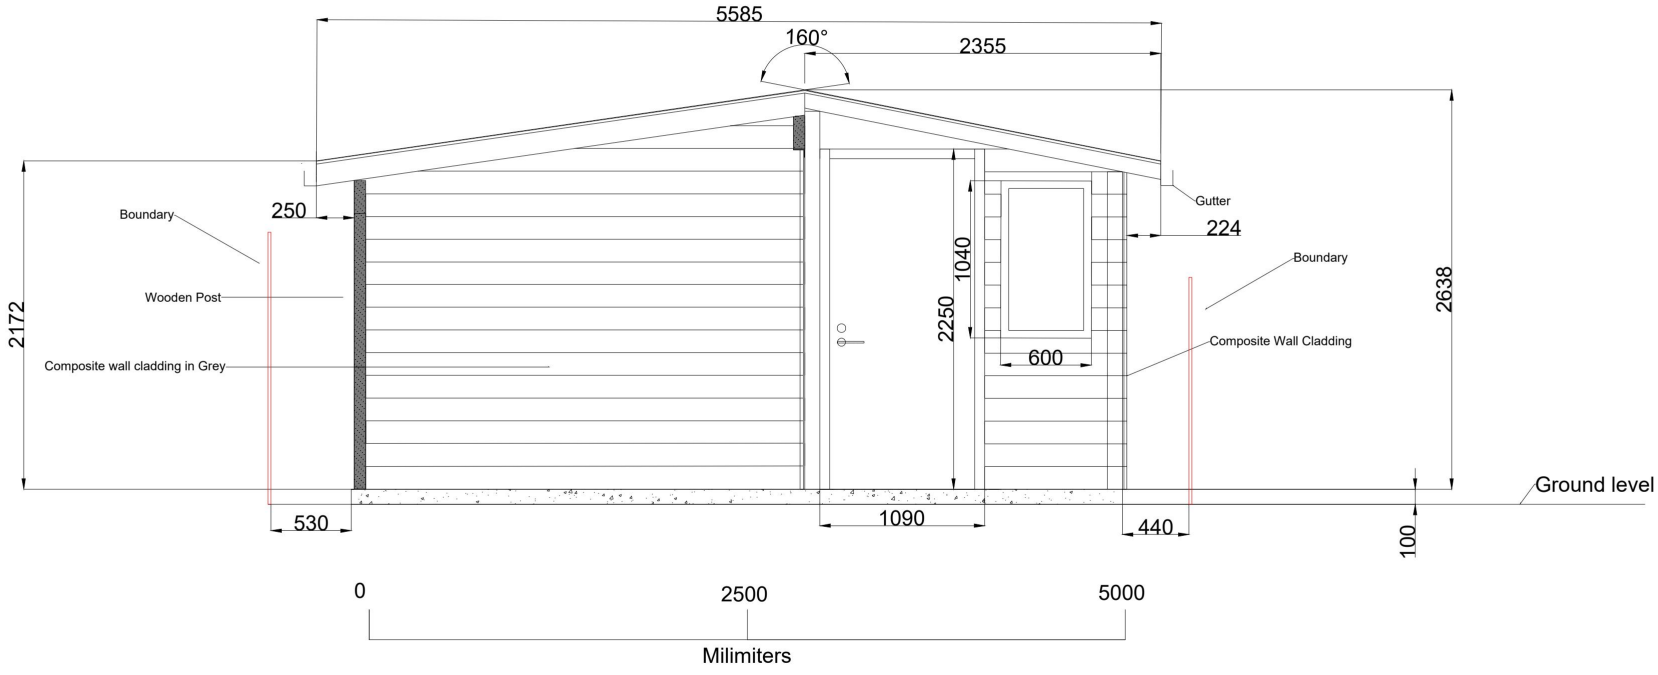


Proposed Floor Plan/Site Plan @ scale 1:100 A4 Ref. No. PFP0120261029 Revised

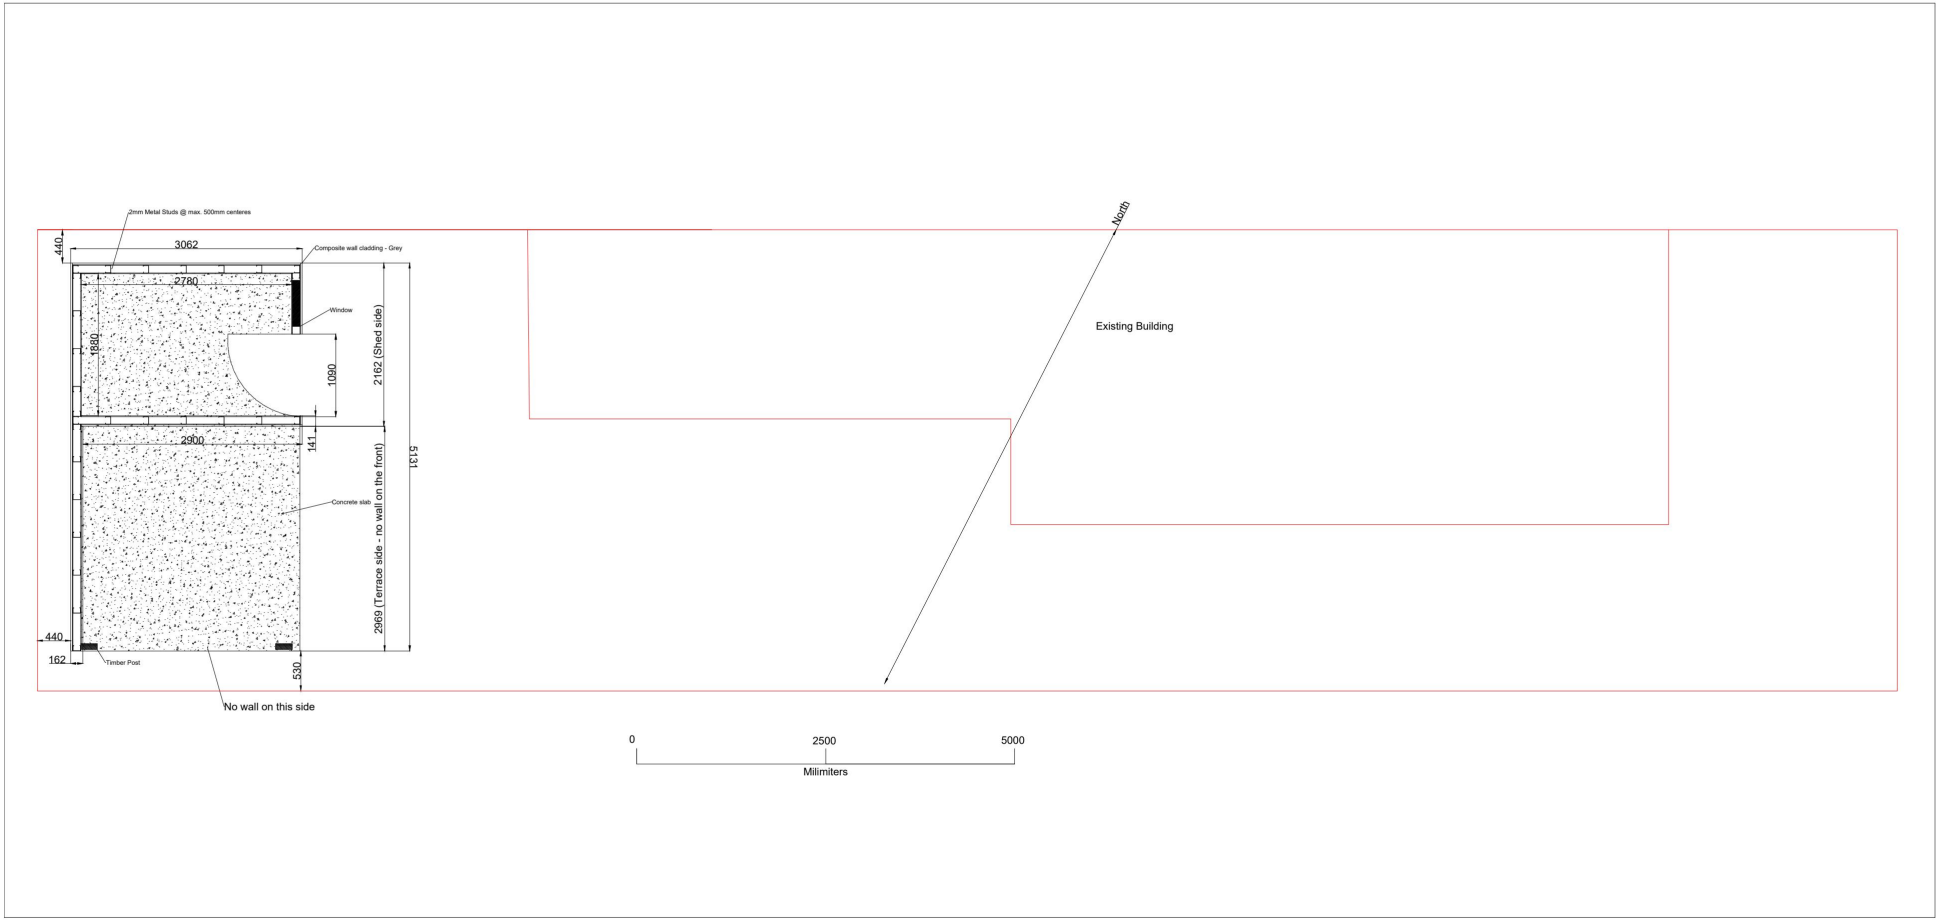


Proposed Rear elevation Plan @ scale 1:50 A4
Ref No. PREP0120261110

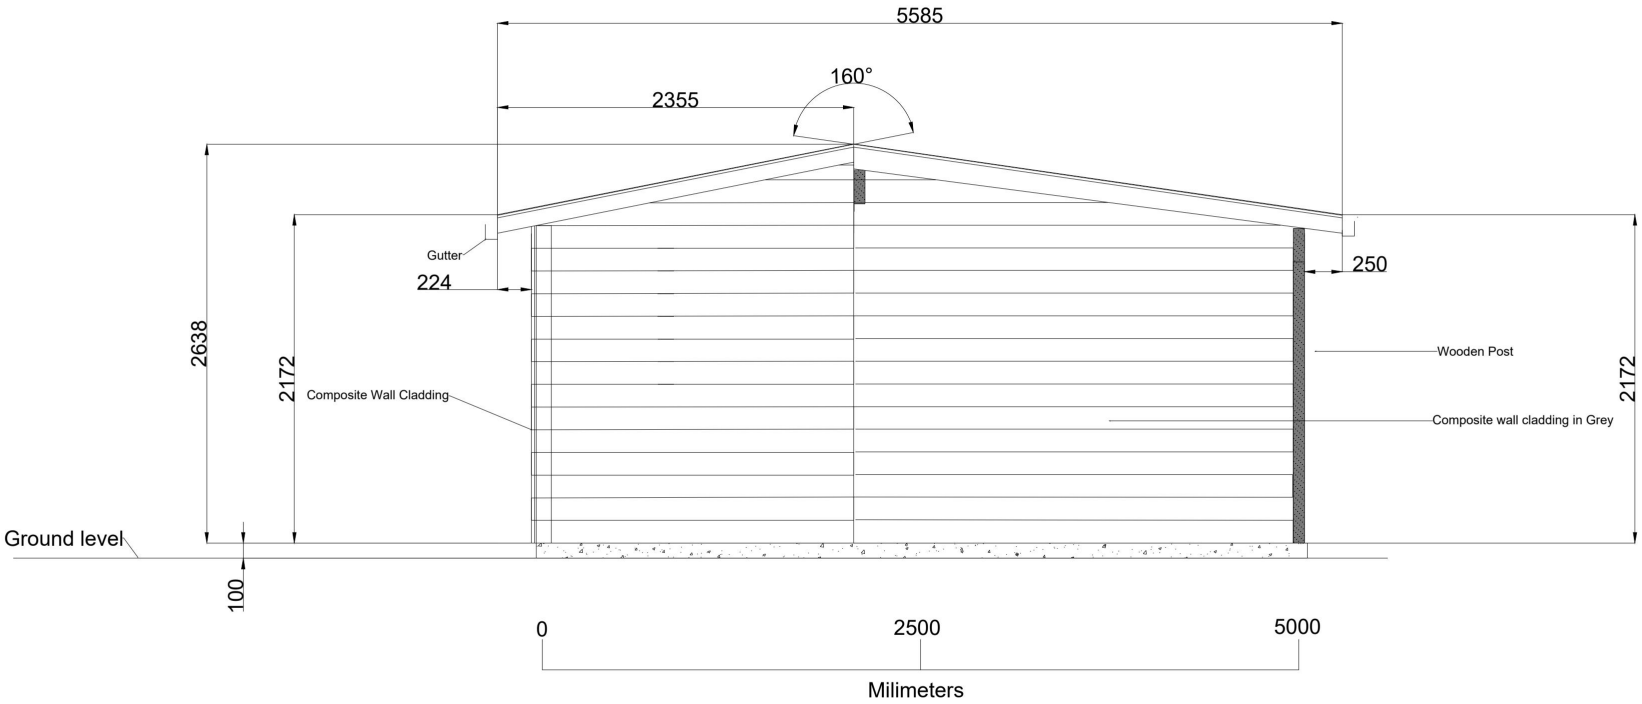


Proposed Roof Plan @ scale 1:50 A4
Ref. No. PRP0120261029 Revised

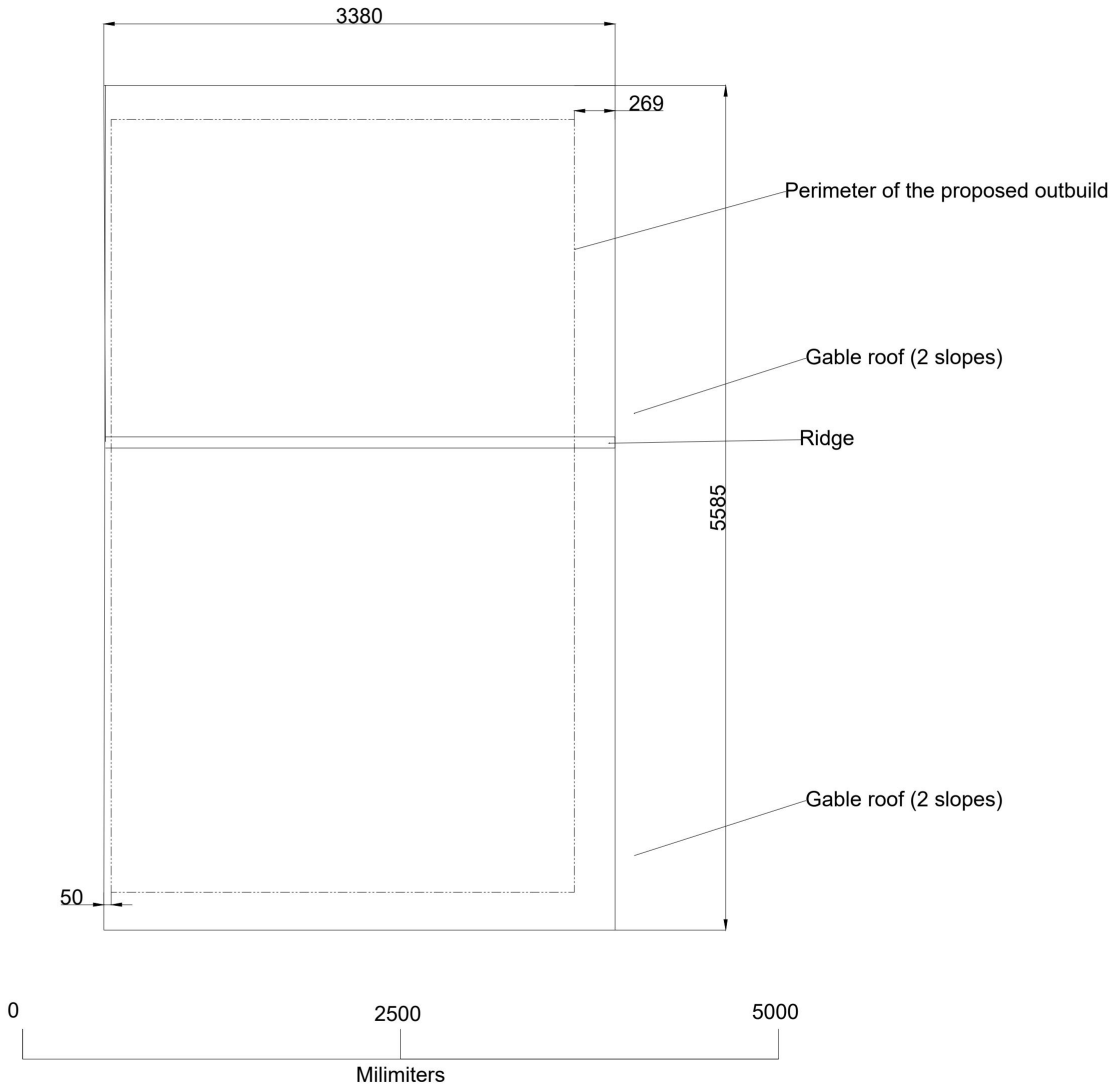

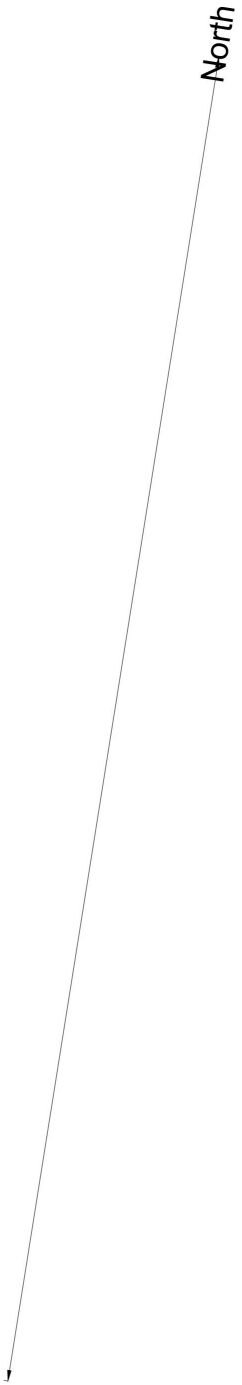

Proposed Side Elevation Plan (North-West) @
scale 1:50 A4 Ref No. PSEP0120261110

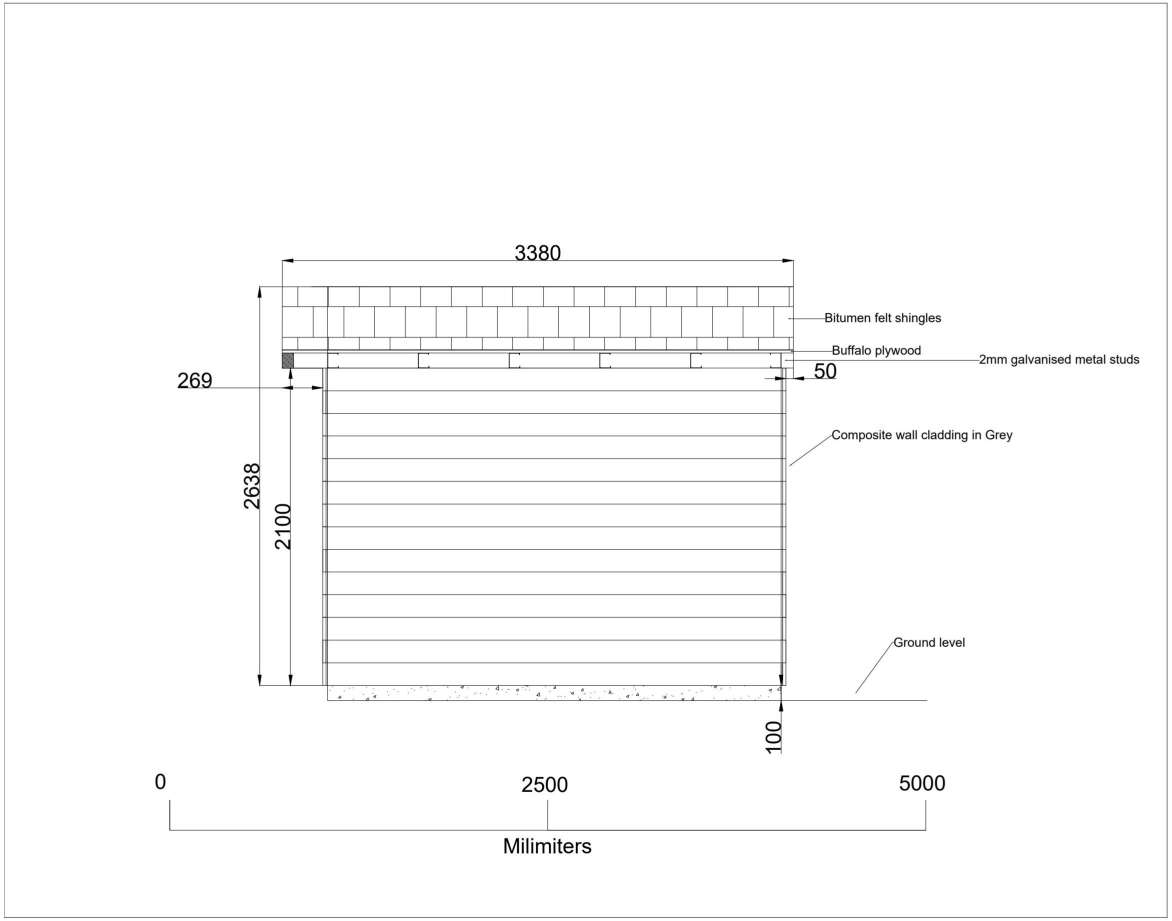

Proposed Side Elevation Plan (South East) @ scale 1:50 A4
Ref No. PSEP0220261110

