
1 Site Location Plan

1 : 1250

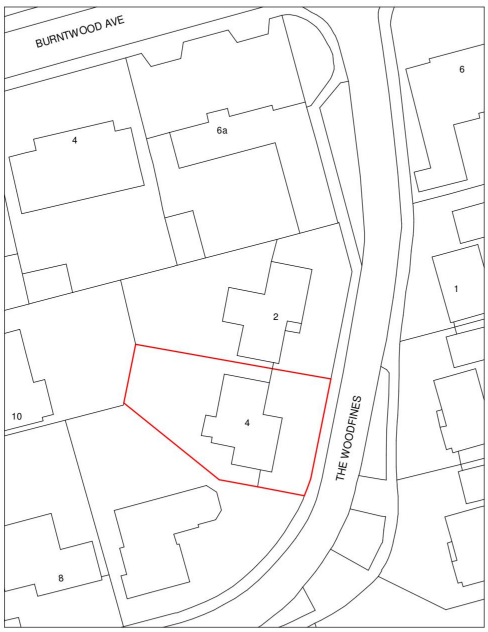

10 0 10 20 30 40 50

SCALE 1:1250 m

© This drawing is the property of Bluelime Retail Ltd who retain the sole copyright of its contents & it may not be reproduced in part or in whole without written permission

North

Amendments

Rev :	Init. :	Date :	Description :

Project :

4 The Woodfines,
Hornchurch,
RM11 3HR

Title :

Planning Drawings
Location Plan 1-1250

The Architects Of London
(0203 903 9093)

Bluelime Architecture
(01322 521026)

Proposed Two-Storey Side Extension and Single-Storey Side & Rear Extension

Drawn by :	Scale : @A4	Date :
M.J.G	1 : 1250	26/10/2026

Drawing number : BL/DRG/4075/ 01

Rev :

[INDICATIVE PLANNING APPLICATION DRAWINGS ONLY - NOT FOR CONSTRUCTION]