
® RU FUTURE LTD

6, Parkland Avenue, Romford, Havering, RM1 4EL

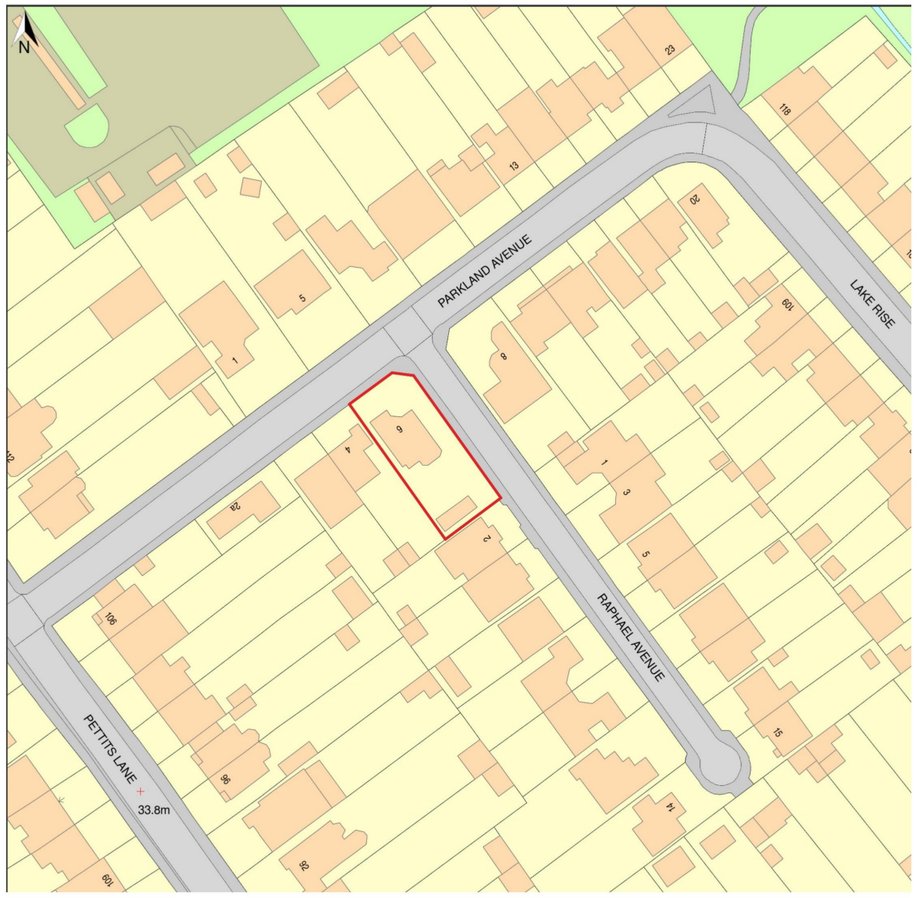

LOCATION PLAN

SCALE: 1: 1250

SCALE BAR 1:1250
0 25 50 100 200

REFERENCE DRAWINGS	KEY PLAN	COPYRIGHT	NOTES	No	DATE	REVISION	BY	CHK
		THE CONTENTS OF THIS DRAWING MAY NOT BE REPRODUCED IN WHOLE OR IN PART WITHOUT EXPRESS WRITTEN CONSENT OF TOWN & COUNTY VALUERS & SURVEYORS LIMITED	PLEASE NOTE THAT BEFORE BUILDING WORKS COMMENCES IT THE RESPONSIBILITY OF THE BUILDER OR OWNER TO SERVE PARTY IS WALL NOTICES TO ALL NEIGHBOURS			A		

CONSULTANT
RU FUTURE
RU FUTURE LTD
ARCHITECTURAL CONSULTANT,CIVIL ENGINEERS,STRUCTURAL ENGINEERS
33 MayesBrook Road, Barking
Essex, RM8 2EA
Tele : 02030912500/07595530401- 07802691621
Email- rufutureco@gmail.com

DRAWN	RAWAL
CHECKED	SB
PROJECT N0.	2026
CLIENT/PROJECT	6 PARKLAND AVENUE ROMFORD RM1 4EL
TITLE	LOCATION PLAN
	REAR AND SIDE EXTENSION
DRAWING No.	A
SCALE:	1:1250. @A3
DATE:	29-10-2026