
RU FUTURE LTD

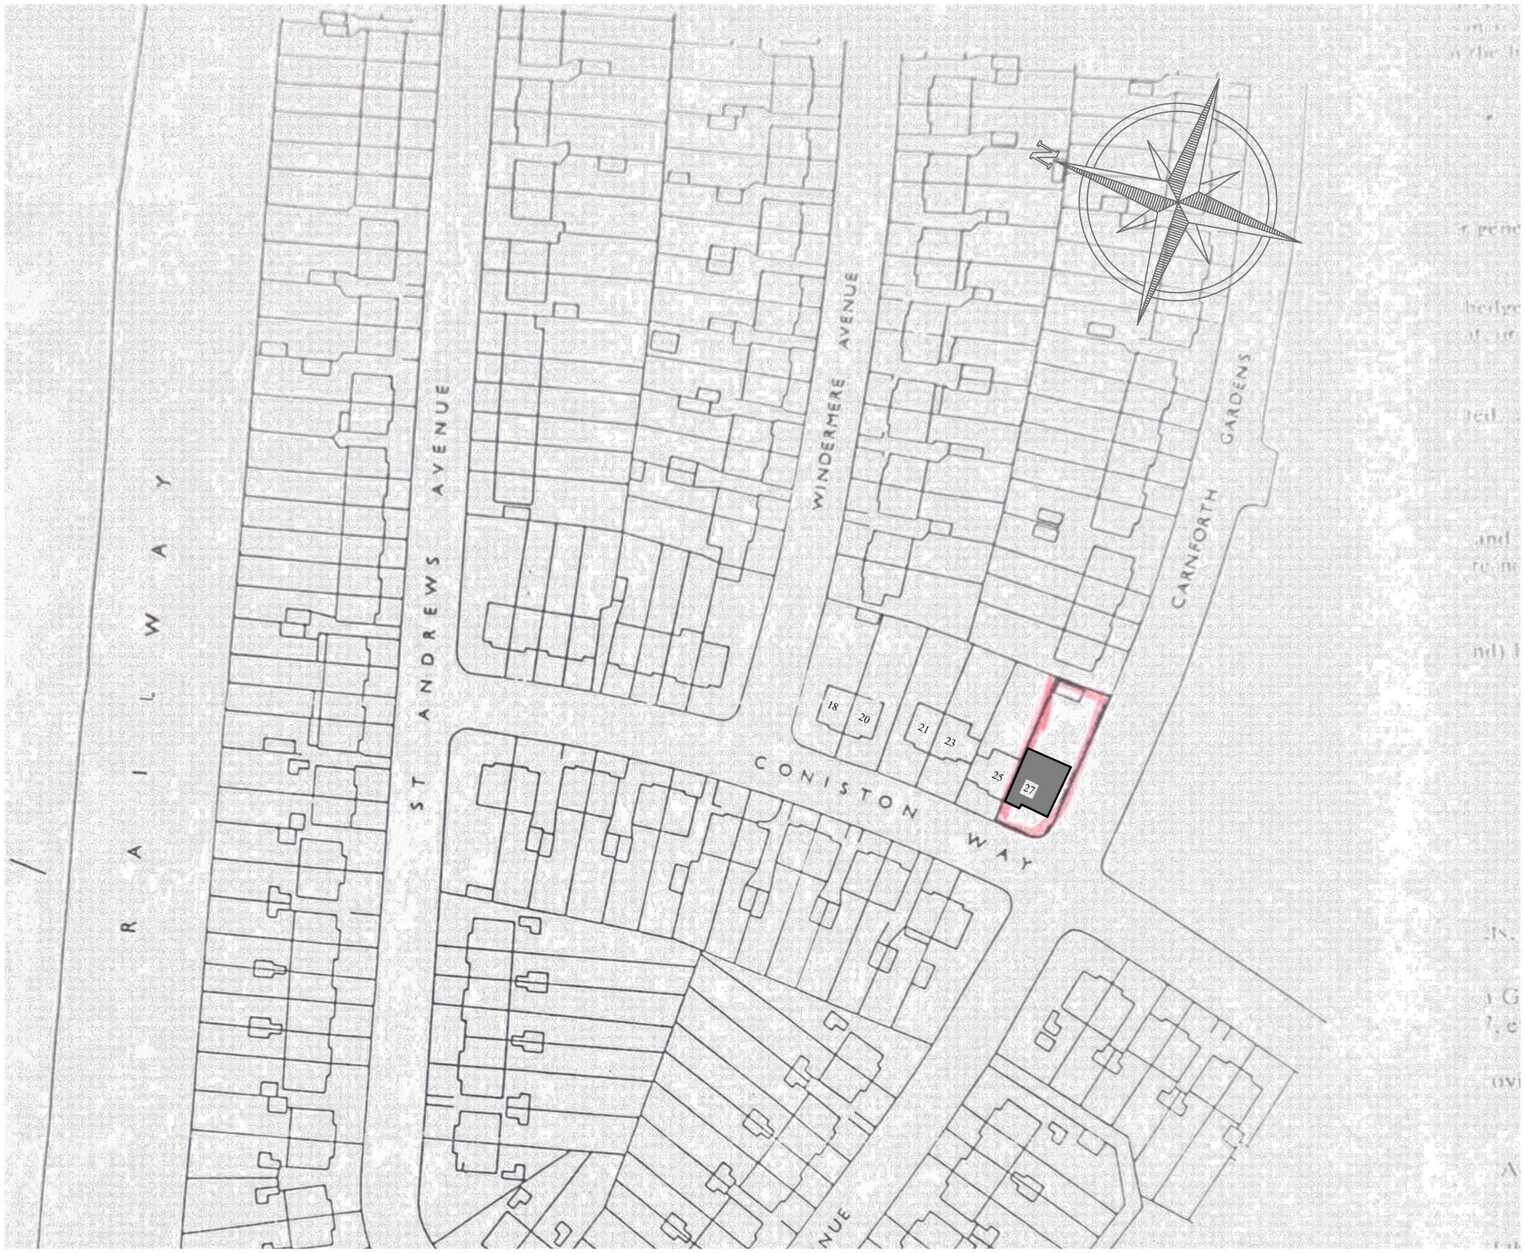


SCALE BAR 1:1250

0 25 50 100 200

# LOCATION PLAN

SCALE: 1: 1250

| REFERENCE DRAWINGS | KEY PLAN | COPYRIGHT | NOTES |
|---|---|---|---|
| | | THE CONTENTS OF THIS DRAWING MAY NOT BE REPRODUCED IN WHOLE OR IN PART WITHOUT EXPRESS WRITTEN CONSENT OF TOWN & COUNTY VALUERS & SURVEYORS LIMITED | PLEASE NOTE THAT BEFORE BUILDING WORKS COMMENCES IT THE RESPONSIBILITY OF THE BUILDER OR OWNER TO SERVE PARTY IS WALL NOTICES TO ALL NEIGHBOURS |

| No | DATE | REVISION | BY | CHK |
|---|---|---|---|---|
| | | A | | |

CONSULTANT

RU FUTURE LTD
ARCHITECTURAL CONSULTANT,CIVIL ENGINEERS,STRUCTURAL ENGINEERS
33 Mayessbrook Road ,
Barking Essex, RM8 2EA
Tele : 02030912500/07595530401- 07802691621
Email- rufutureco@gmail.com

| | |
|---|---|
| DRAWN | RAWAL |
| CHECKED | RIAZ |
| PROJECT N0. | 2026 |
| CLIENT/PROJECT | 27 CONISTON WAY ROMFORD RM12 5EJ |
| TITLE | LOCATION PLANS ( REAR EXTENSION ) |
| DRAWING No. | A00 |
| SCALE: | 1:1250,1:500@A3 |
| DATE: | 23-10-2026 |