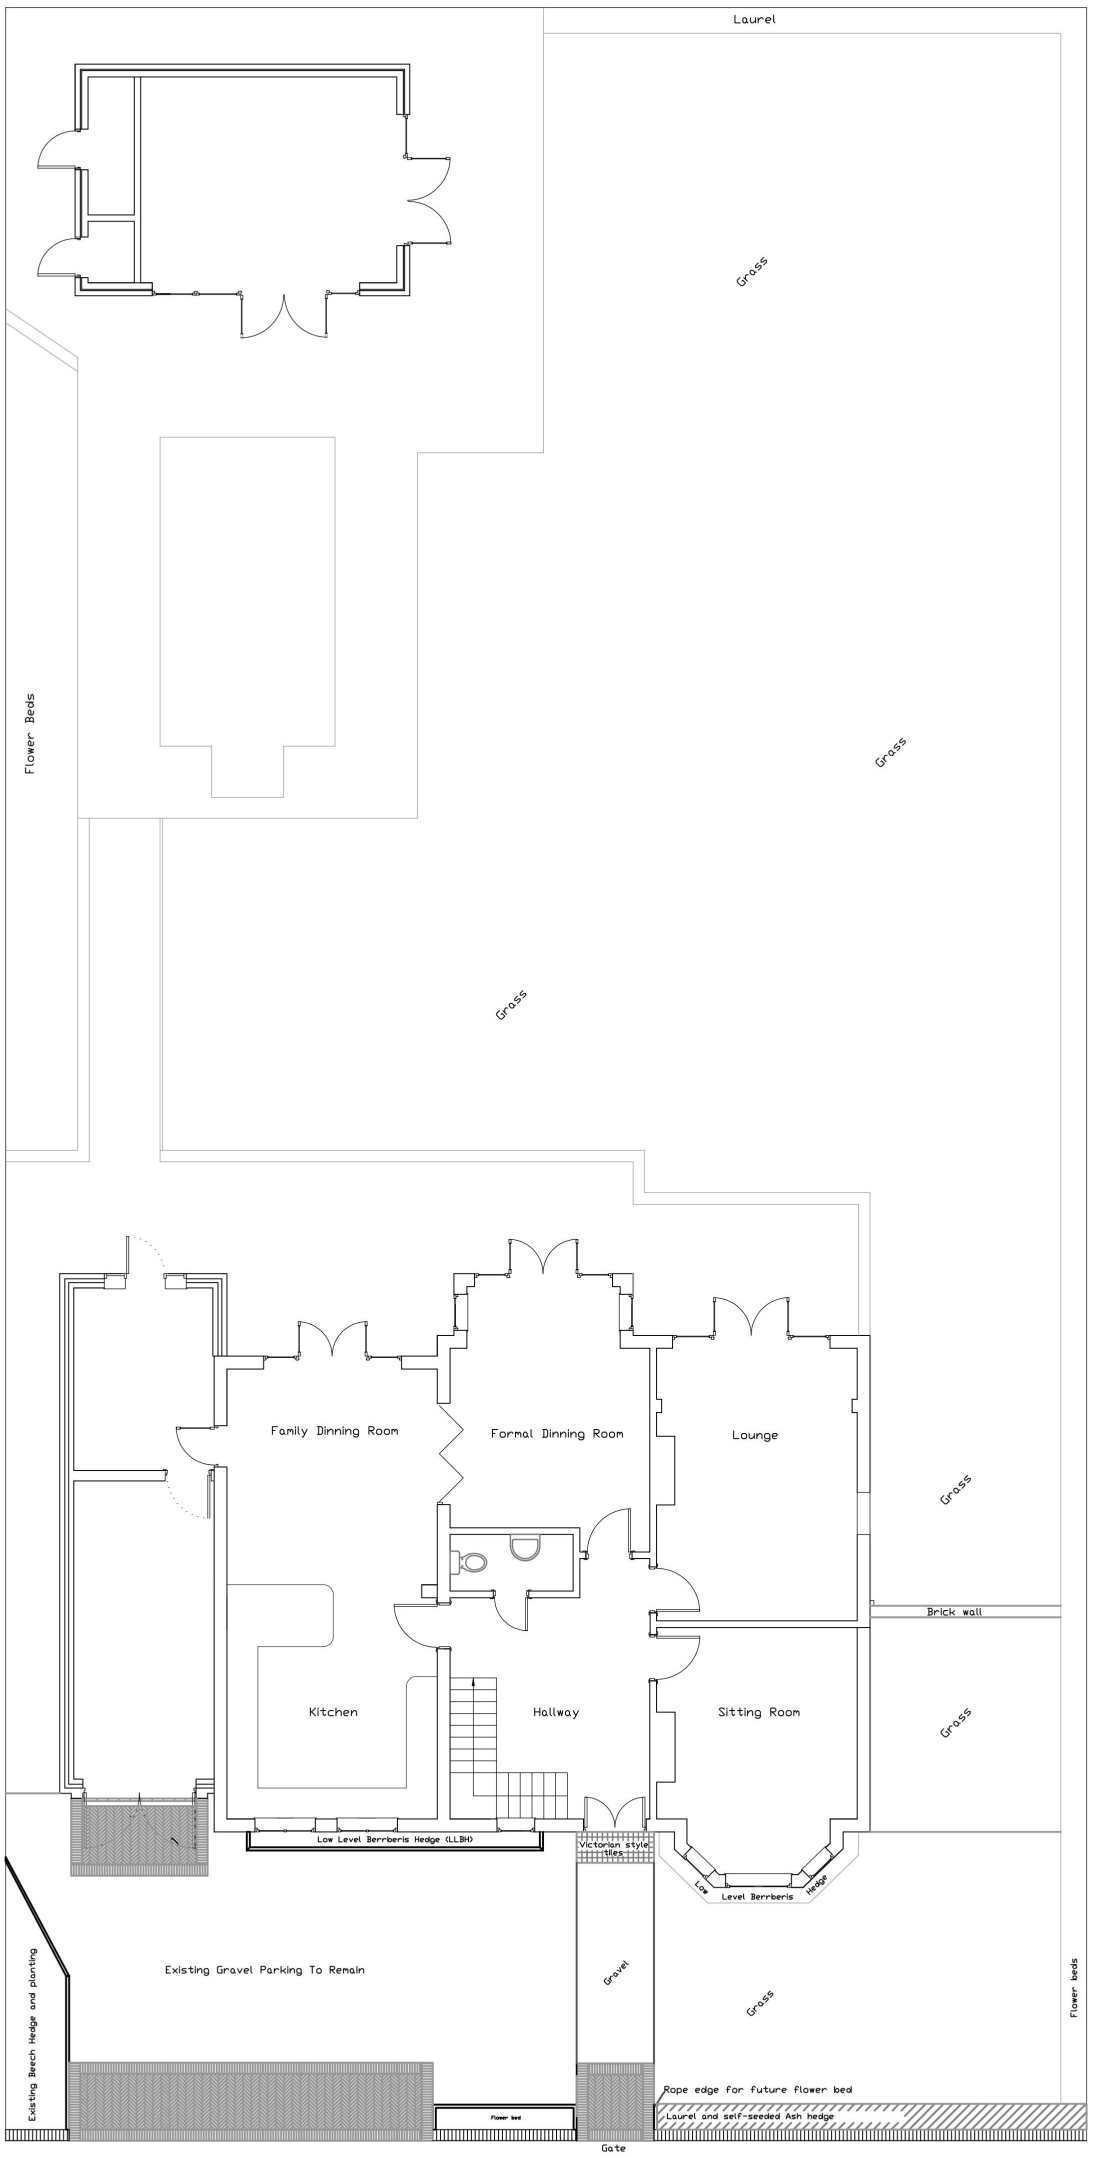


1 0 1 2 3 4 5 6 7 8 9 10 metres


Drawing 15

Mr & Mrs Norton

23 Squirrels
Heath Avenue
Gidea Park
Romford
Essex RM2 6AD

Existing External Layout

Scale: 1:150

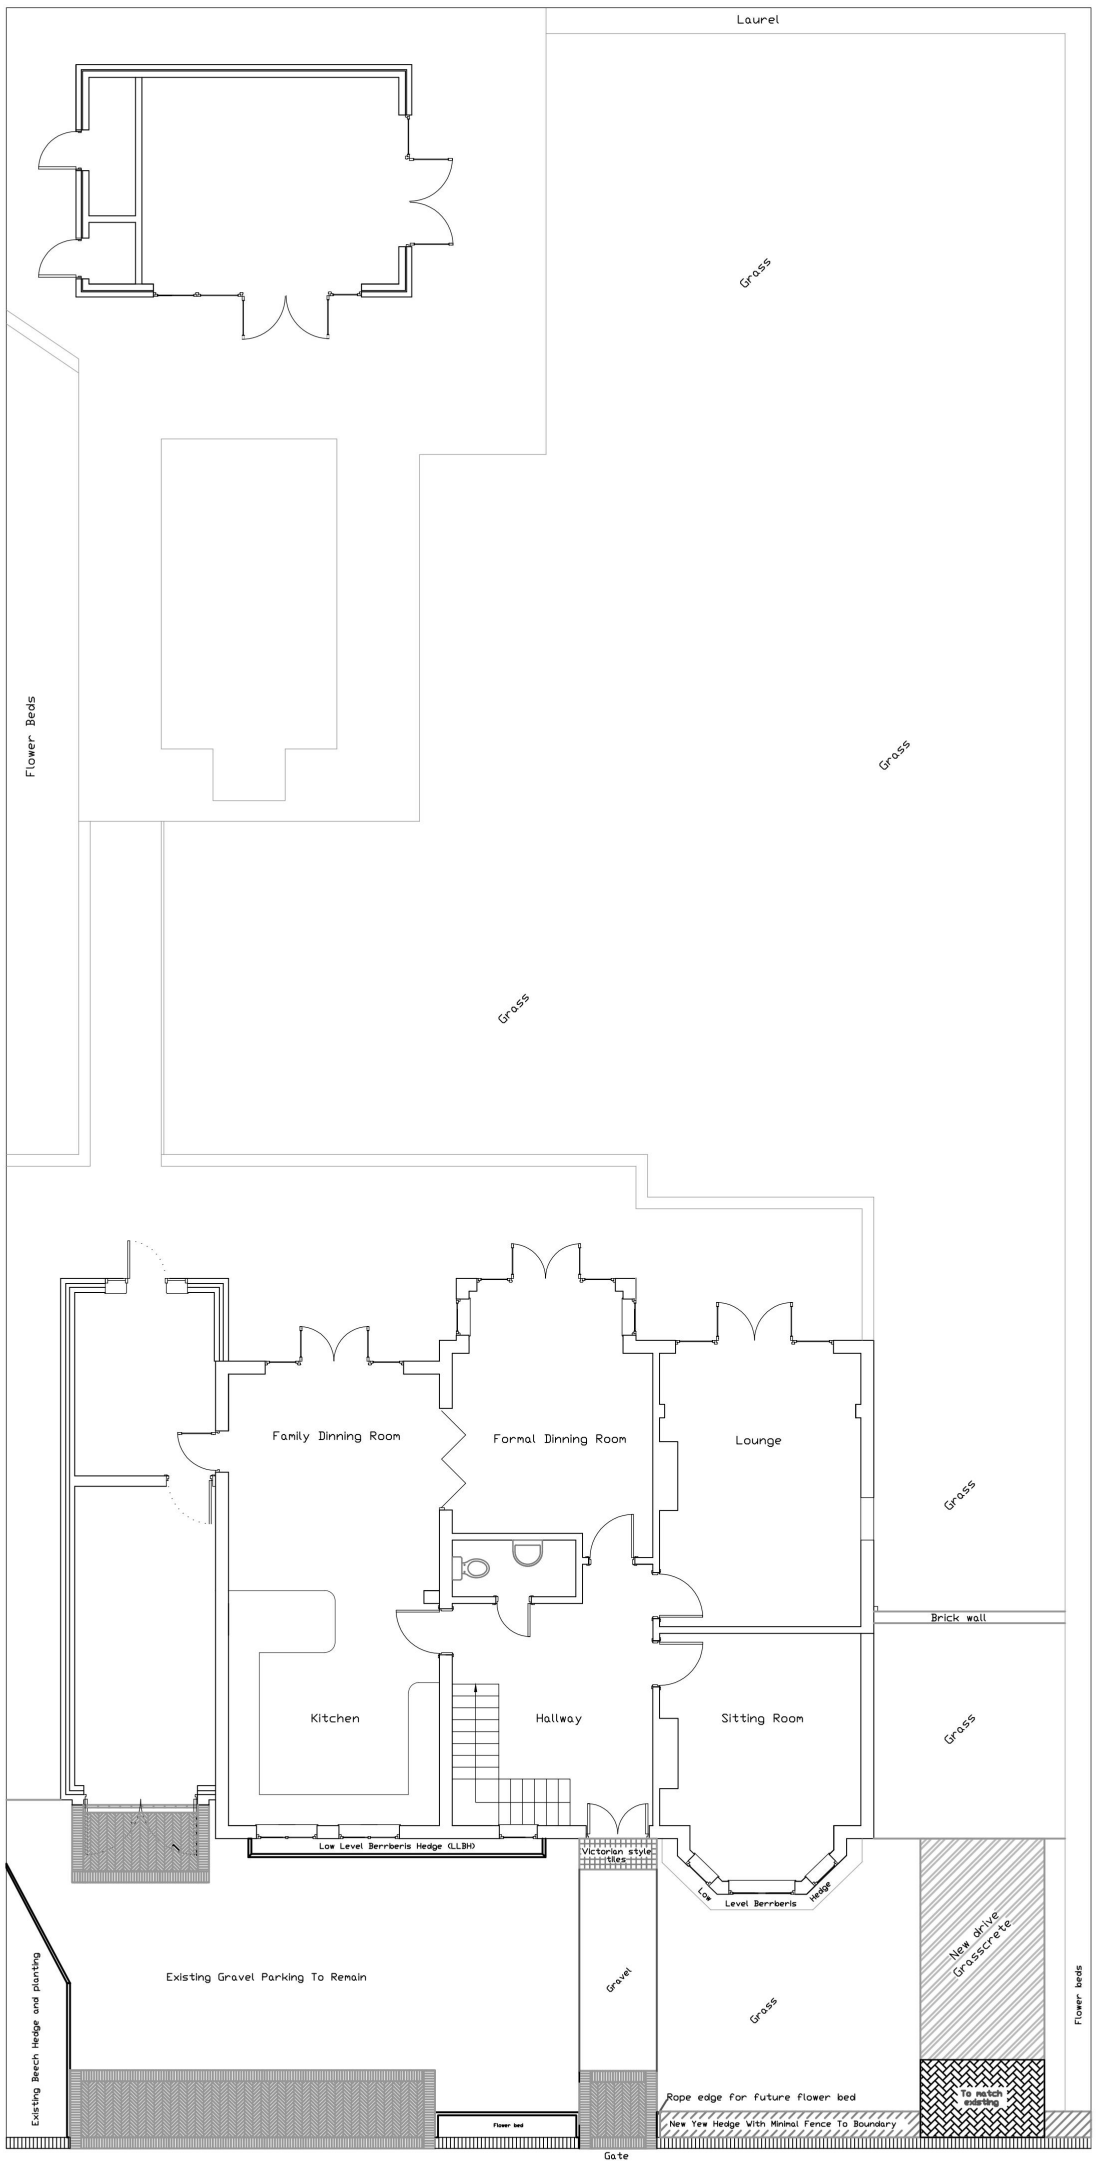

1 0 1 2 3 4 5 6 7 8 9 10 metres

Drawing 16

Mr & Mrs Norton

23 Squirrels
Heath Avenue
Gidea Park
Romford
Essex RM2 6AD

Proposed External Layout

Scale: 1:150

Drawing 01



1 0 1 2 3 4 5 metres

Mr & Mrs Norton

23 Squirrels
Heath Avenue
Gidea Park
Romford
Essex RM2 6AD

Existing Front Elevation

Scale: 1:50

Drawing 02



1 0 1 2 3 4 5 metres

Mr & Mrs Norton

23 Squirrels
Heath Avenue
Gidea Park
Romford
Essex RM2 6AD

Proposed Front Elevation

Scale: 1:50

Drawing 03



1 0 1 2 3 4 5 metres

Mr & Mrs Norton

23 Squirrels
Heath Avenue
Gidea Park
Romford
Essex RM2 6AD

Existing Rear
Elevation

Scale: 1:50

Drawing 04




1 0 1 2 3 4 5 metres

Mr & Mrs Norton

23 Squirrels
Heath Avenue
Gidea Park
Romford
Essex RM2 6AD

Proposed Rear Elevation

Scale: 1:50

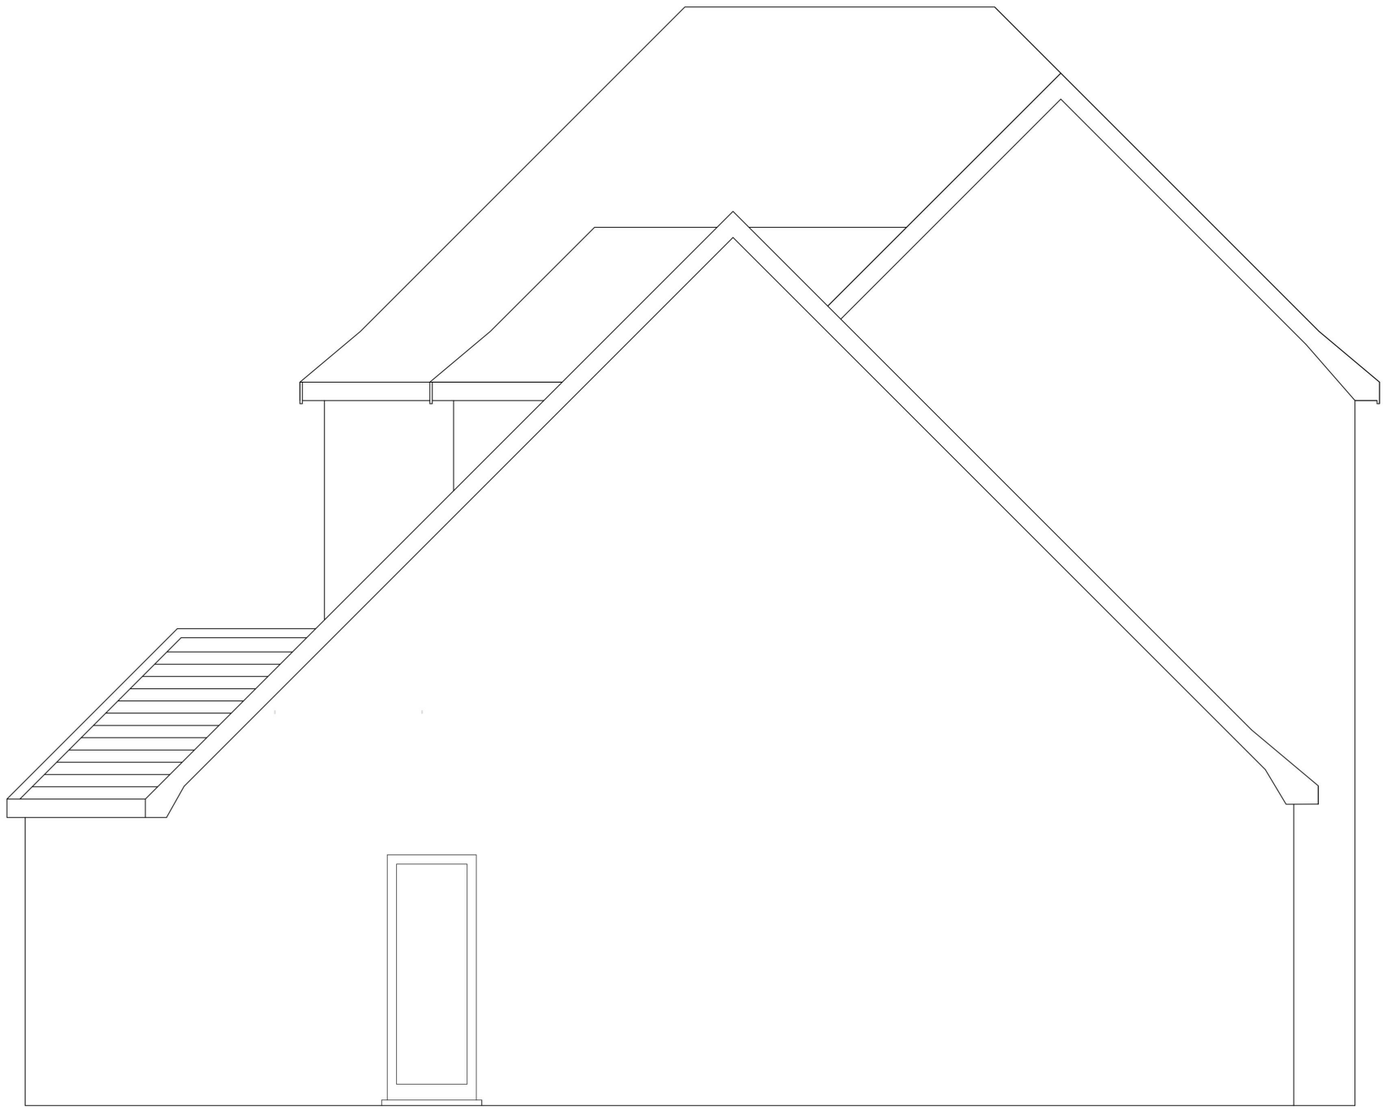

1 0 1 2 3 4 5 metres


Drawing 05

Mr & Mrs Norton

23 Squirrels
Heath Avenue
Gidea Park
Romford
Essex RM2 6AD

Existing North West Elevation

Scale: 1:50

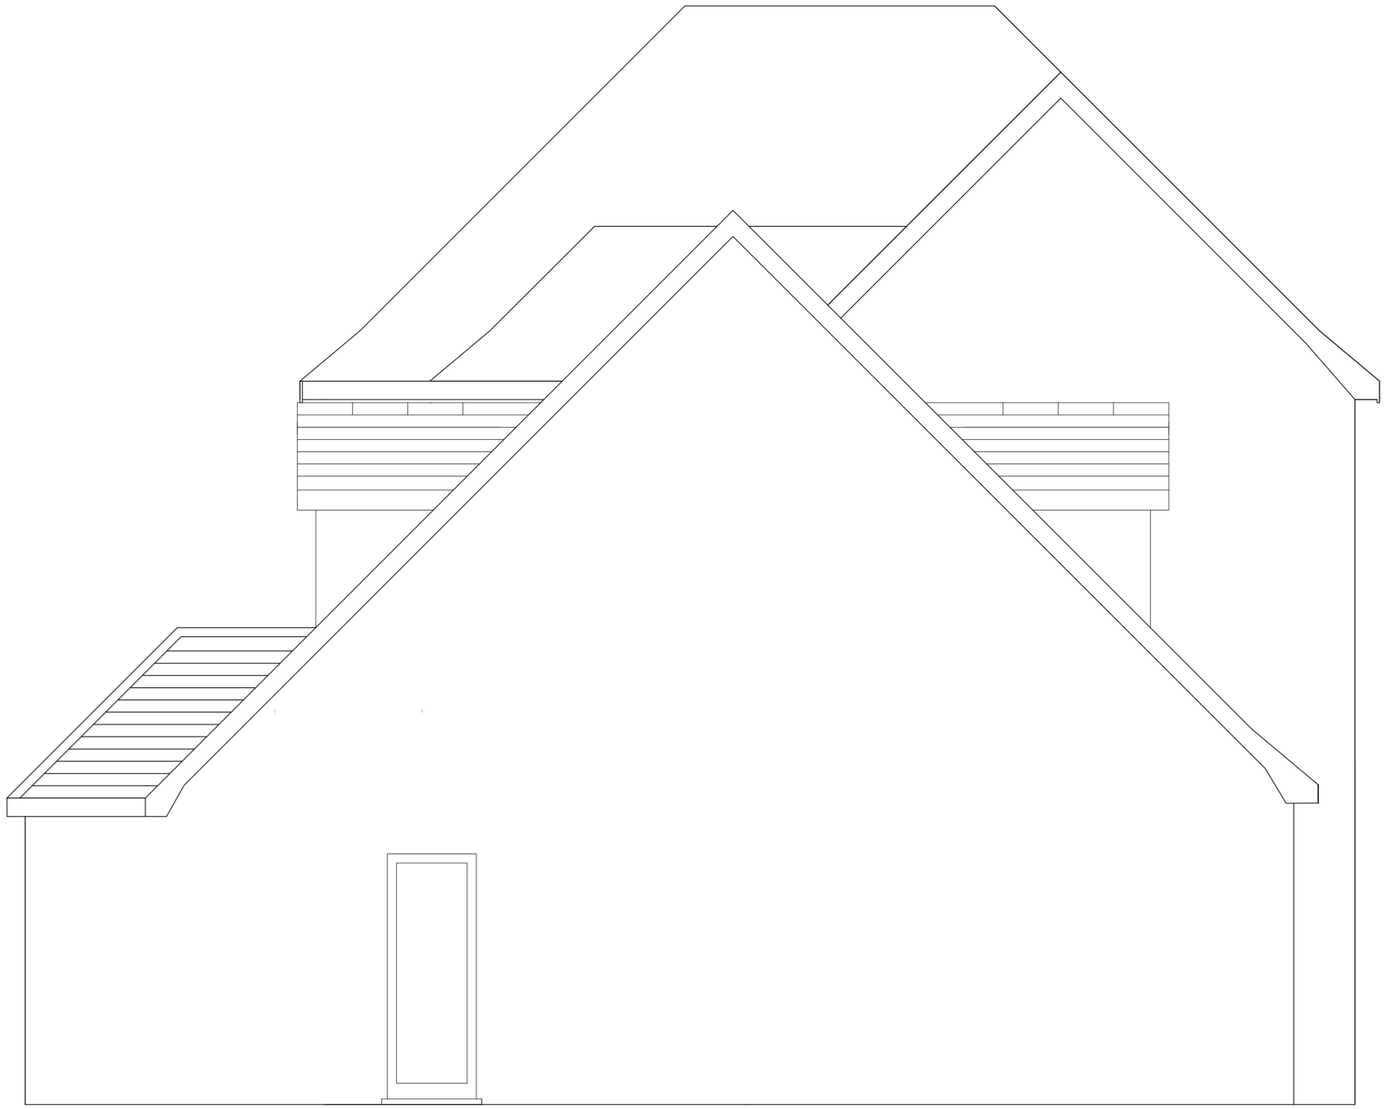

1 0 1 2 3 4 5 metres


Drawing 06

Mr & Mrs Norton

23 Squirrels
Heath Avenue
Gidea Park
Romford
Essex RM2 6AD

Proposed North West Elevation

Scale: 1:50

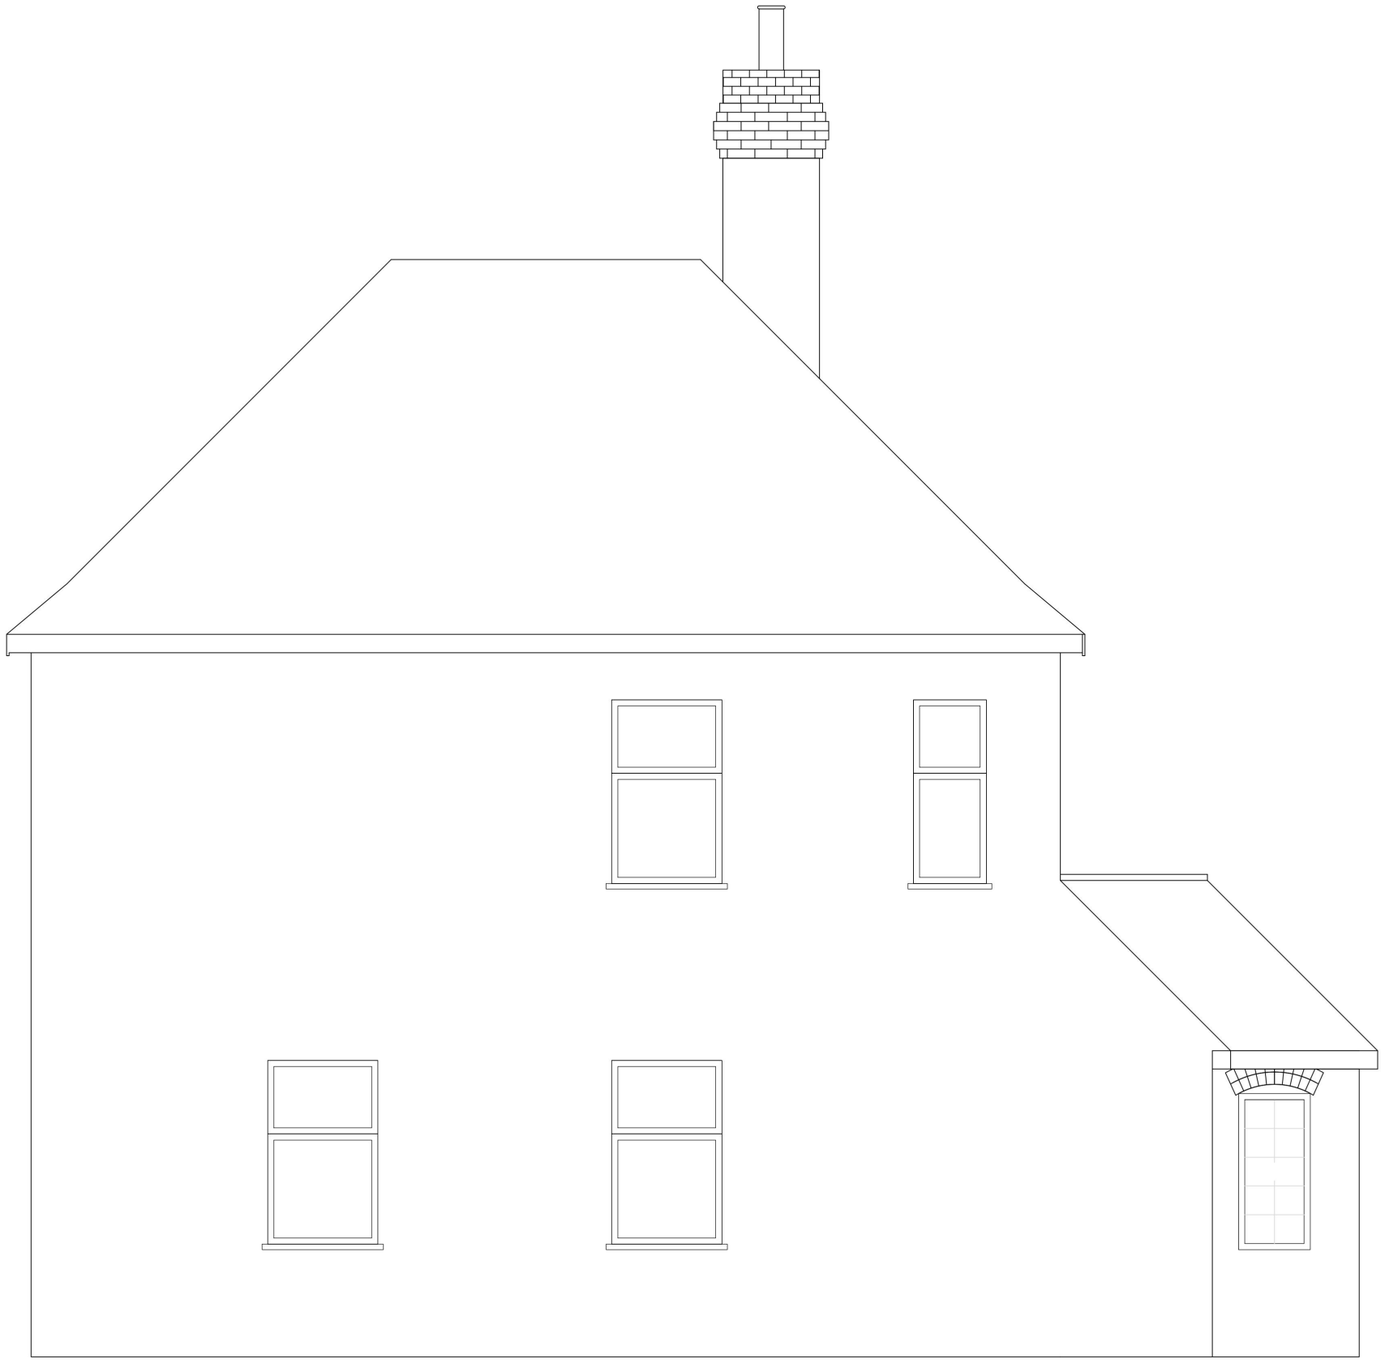

1 0 1 2 3 4 5 metres

Drawing 07

Mr & Mrs Norton

23 Squirrels
Heath Avenue
Gidea Park
Romford
Essex RM2 6AD

Existing South East Elevation

Scale: 1:50



1 0 1 2 3 4 5 metres

Drawing 08


Mr & Mrs Norton

23 Squirrels
Heath Avenue
Gidea Park
Romford
Essex RM2 6AD

Proposed South
East Elevation

Scale: 1:50

Drawing 09

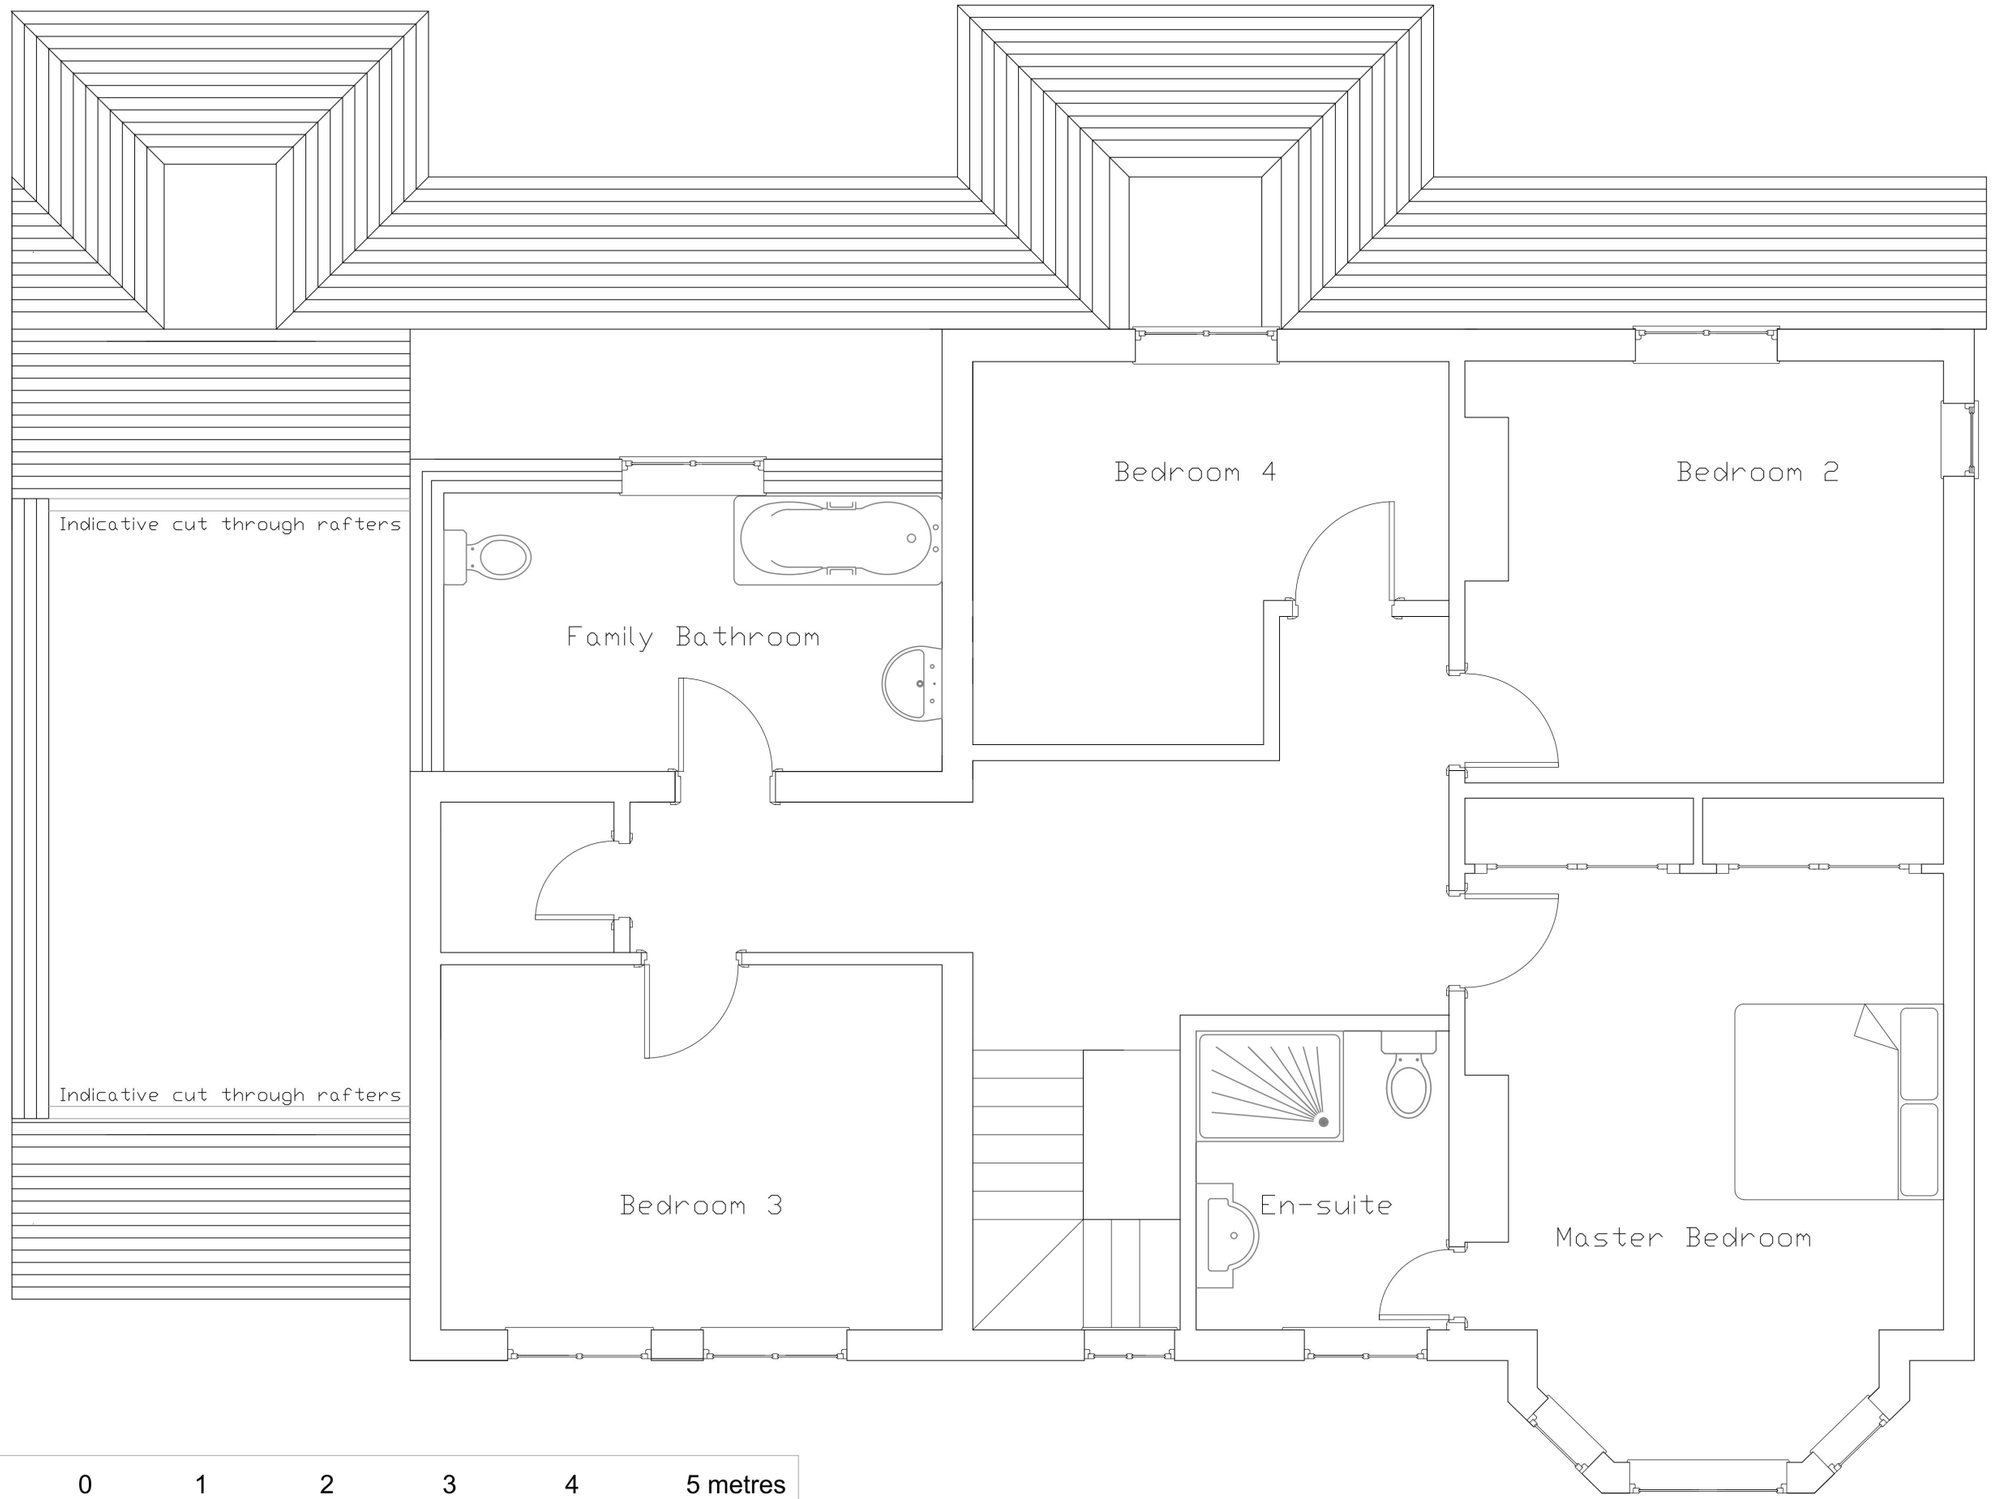

N


Mr & Mrs Norton


23 Squirrels
Heath Avenue
Gidea Park
Romford
Essex RM2 6AD

Existing First Floor Plan

Scale: 1:50

Drawing 10

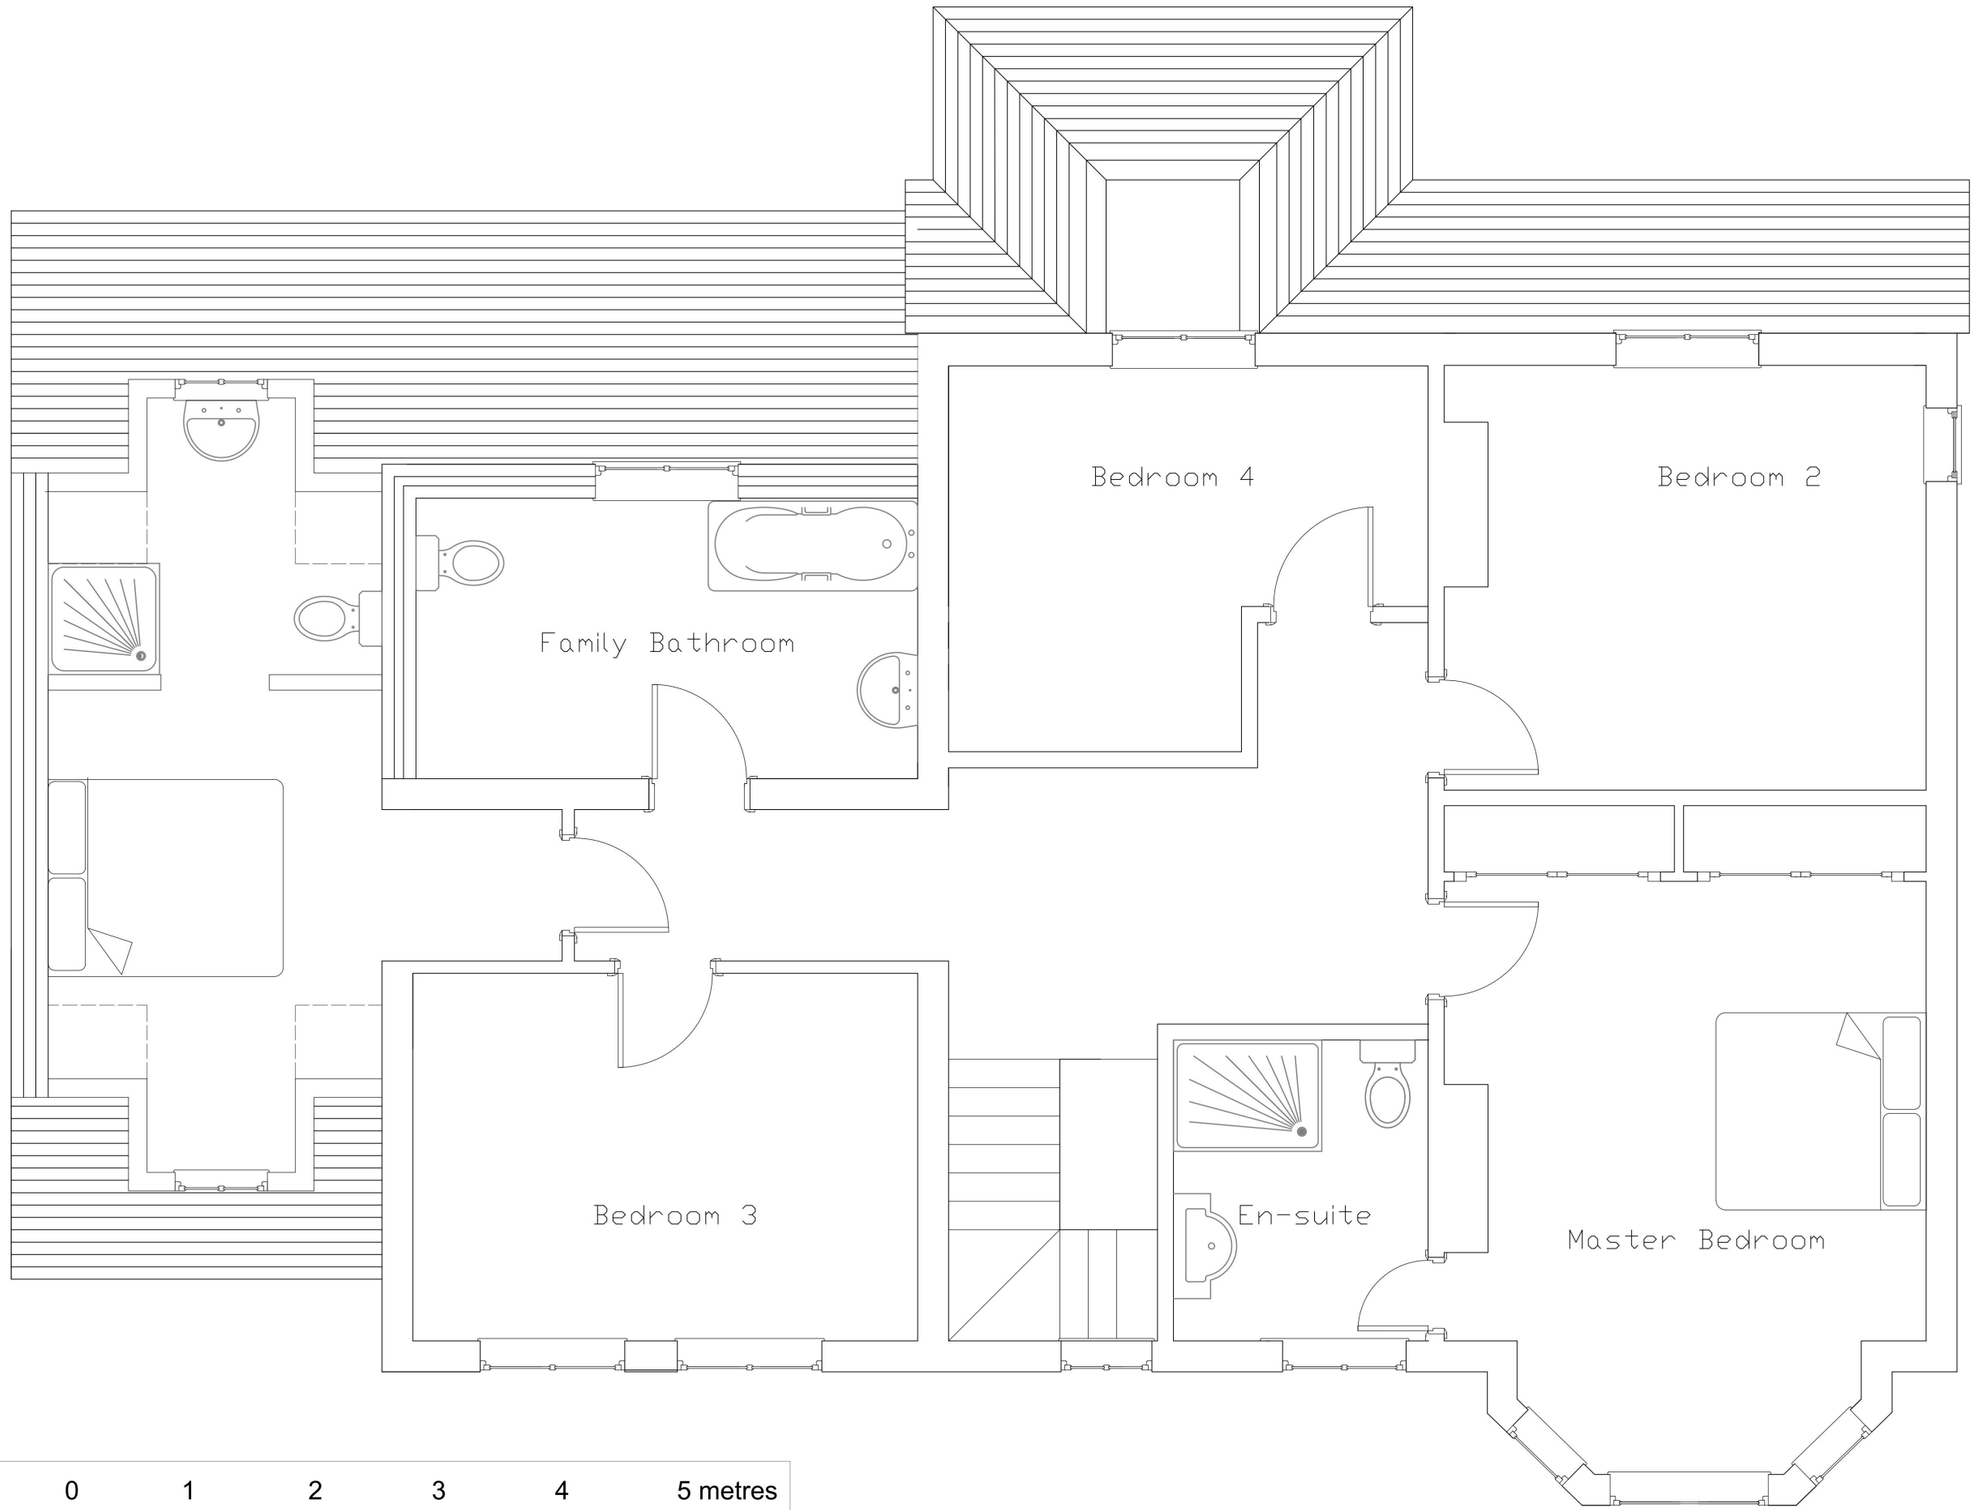

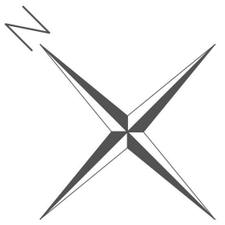

Mr & Mrs Norton

23 Squirrels
Heath Avenue
Gidea Park
Romford
Essex RM2 6AD

Proposed First Floor Plan

Scale: 1:50

Drawing 11



Mr & Mrs Norton

23 Squirrels
Heath Avenue
Gidea Park
Romford
Essex RM2 6AD

Existing Ground Floor Plan

Scale: 1:50

Drawing 12




Mr & Mrs Norton

23 Squirrels
Heath Avenue
Gidea Park
Romford
Essex RM2 6AD

Proposed Ground
Floor Plan

Scale: 1:50

Drawing 13

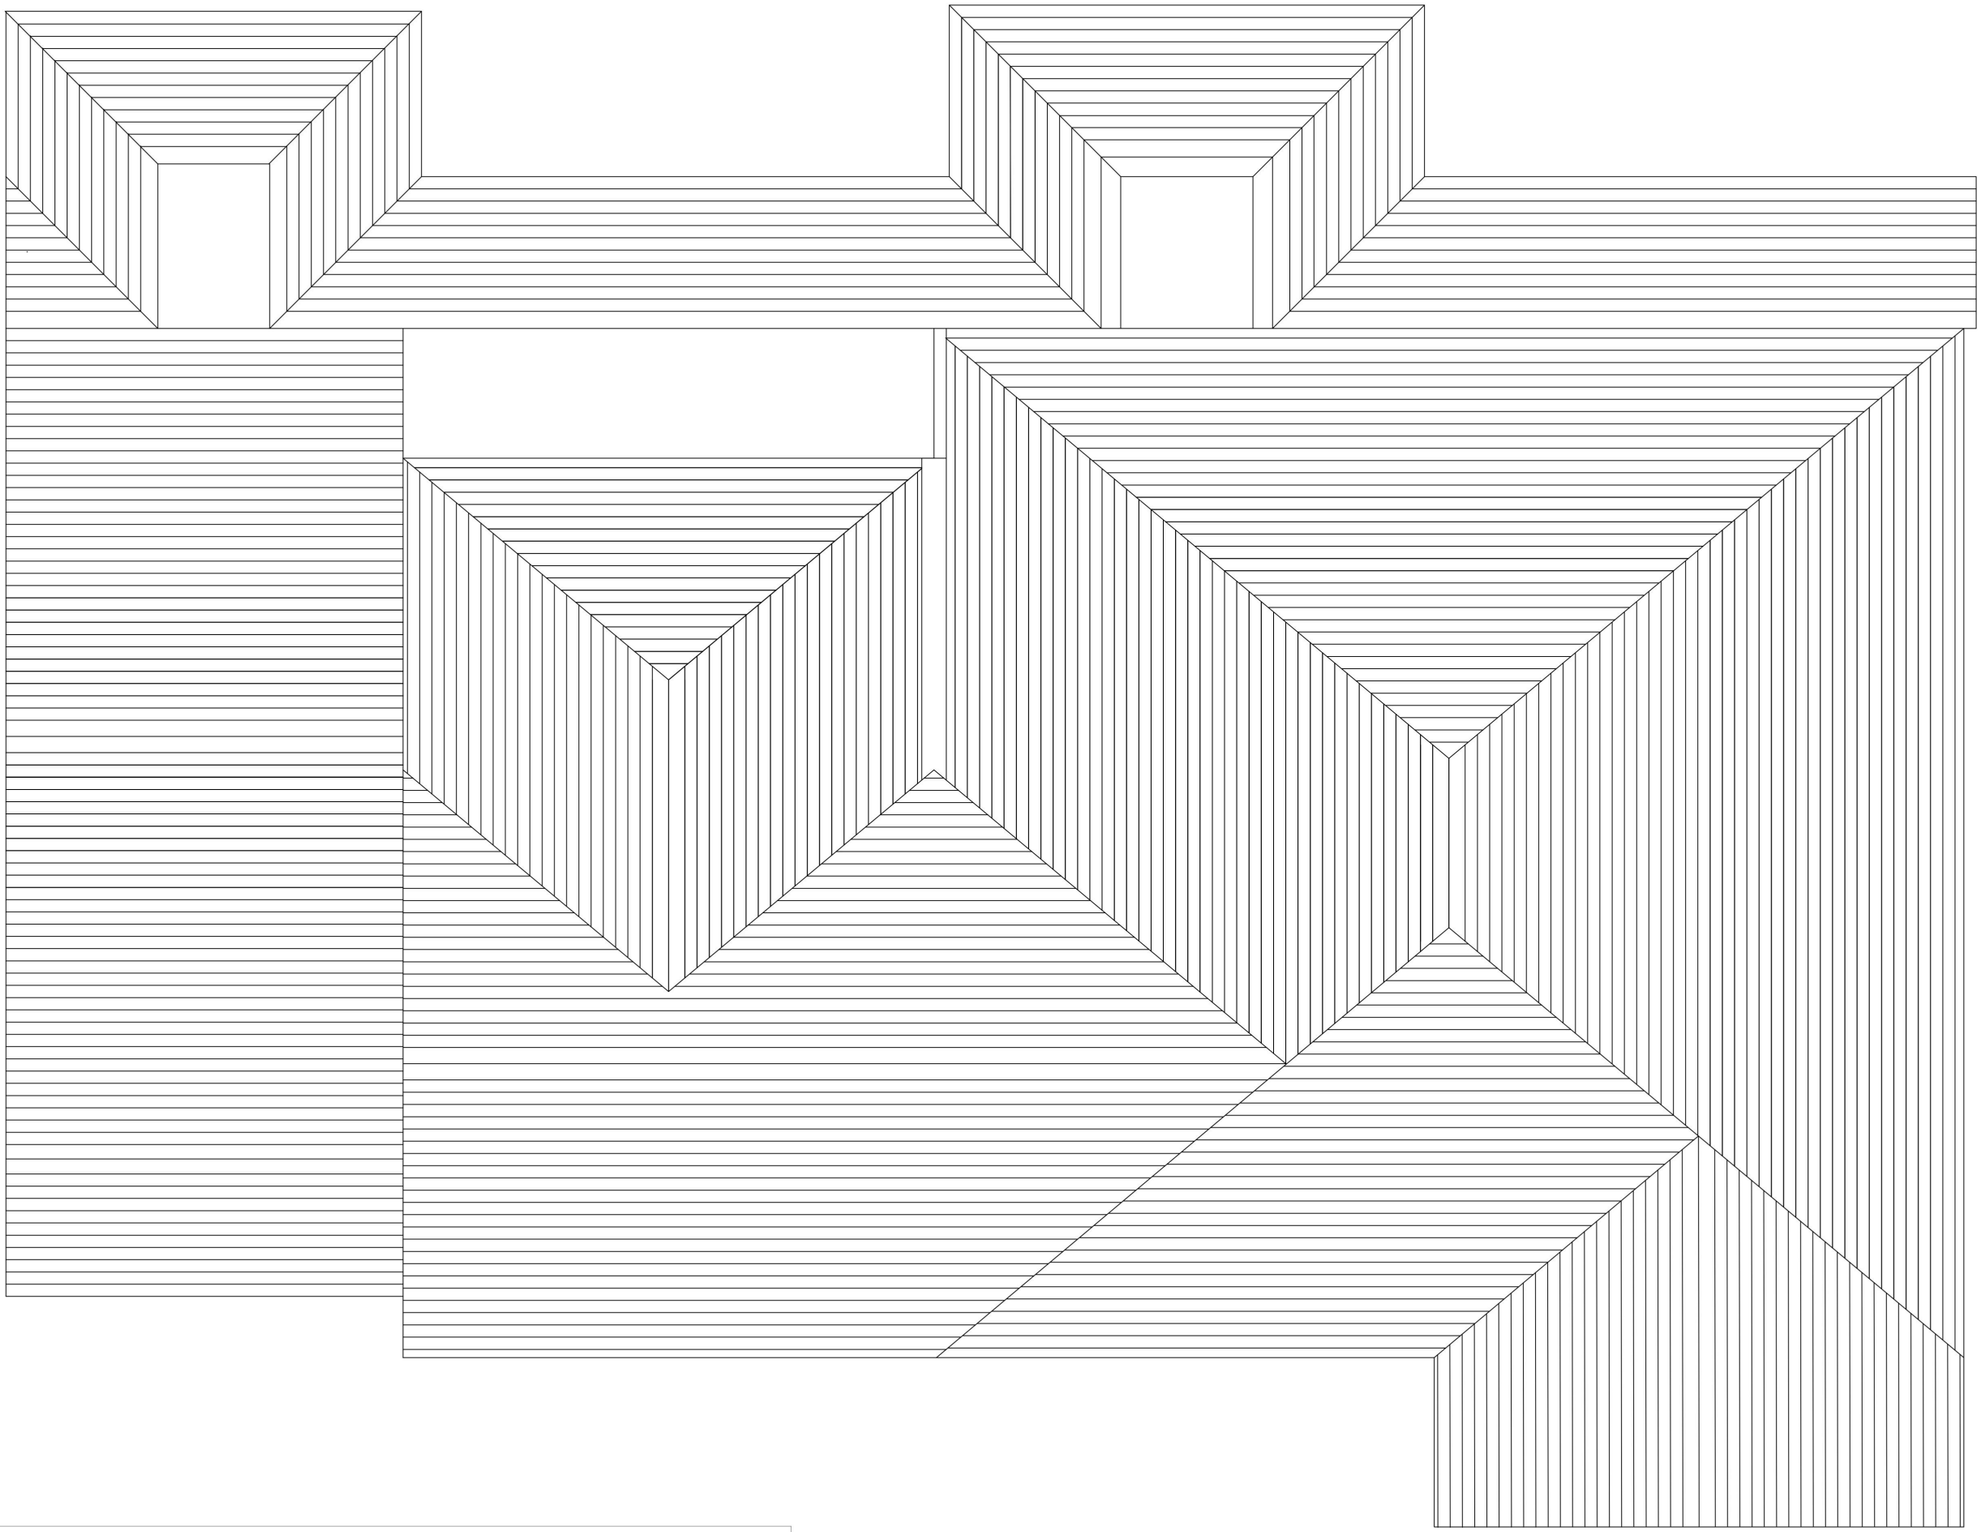

1 0 1 2 3 4 5 metres

N


Mr & Mrs Norton

23 Squirrels
Heath Avenue
Gidea Park
Romford
Essex RM2 6AD

Existing Roof Plan

Scale: 1:50

Drawing 14

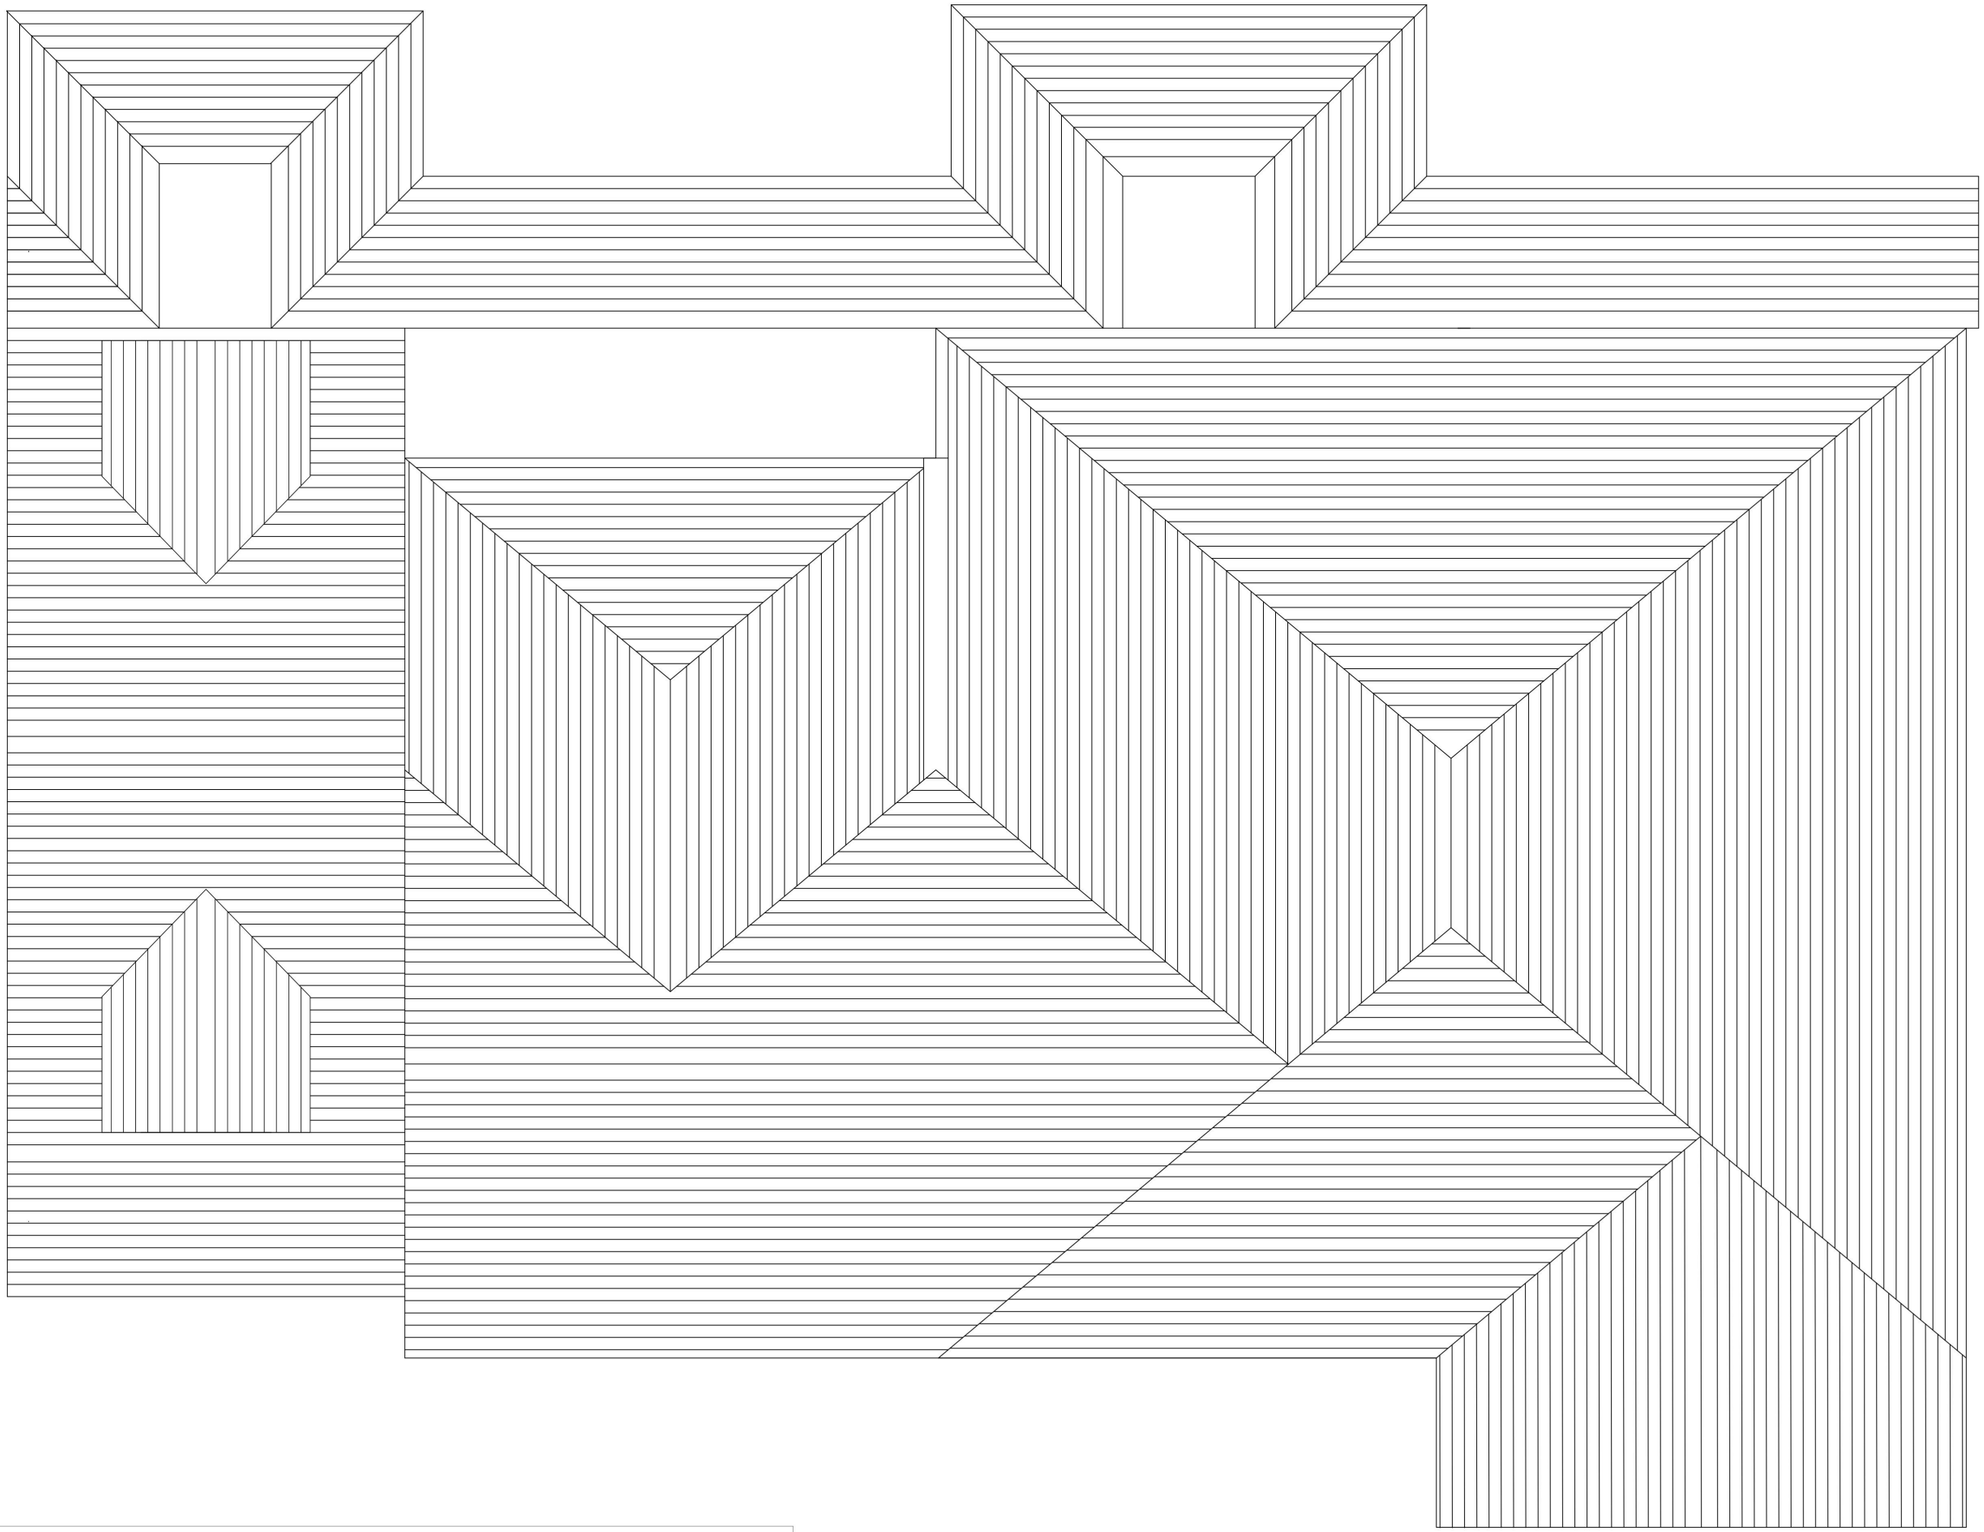

1 0 1 2 3 4 5 metres

Mr & Mrs Norton

23 Squirrels
Heath Avenue
Gidea Park
Romford
Essex RM2 6AD

Proposed Roof Plan

Scale: 1:50



This drawing is copyright and shall not be reproduced nor used for any other purpose without written permission of the authors.

Do not copy from this drawing, use figured dimensions only.

The drawing must be read in conjunction with all other related drawings and documentation.

It is the contractor's responsibility to ensure compliance with the Building Regulations.

It is the contractor's responsibility to check all dimensions on site, any discrepancy to be reported immediately.

Details and sizes shown are indicative only and are subject to confirmation by the relevant Specialist Sub-contractor.

Revision	Description	Date

Key:

Existing parking spaces

NORTH

CUBITCONSULTING
PROPERTY & CONSTRUCTION CONSULTANTS

13-21 Curtain Road,
London,
EC2A 3LT

Tel: 020 7253 5050
Email: mail@cubitconsulting.co.uk
Website: www.cubitconsulting.co.uk

Project title: 23 Squirrels, Heath Avenue, Gidea Park, Romford RM2 6AD

Drawing Title: Existing block plan

Date: November 2026 Scale: 1:200 @A3

Drawn/Checked By: JS Status:

Job No:	Drawing No:	Rev:
	17	

This drawing must not be reproduced in whole or part without written consent
This drawing is prepared solely for design and planning submission purposes. It is not intended or suitable for other Building Regulations or Construction purposes and should not be used for such



This drawing is copyright and shall not be reproduced nor used for any other purpose without written permission of the authors.

Do not copy from this drawing, use figured dimensions only.

The drawing must be read in conjunction with all other related drawings and documentation.

It is the contractor's responsibility to ensure compliance with the Building Regulations.

It is the contractor's responsibility to check all dimensions on site, any discrepancy to be reported immediately.

Details and sizes shown are indicative only and are subject to confirmation by the relevant Specialist Sub-contractor.

Revision	Description	Date

Key:

- Existing parking spaces
- Proposed parking space

NORTH

CUBITCONSULTING
PROPERTY & CONSTRUCTION CONSULTANTS

13-21 Curtain Road,
London,
EC2A 3LT

Tel: 020 7253 5050
Email: mail@cubitconsulting.co.uk
Website: www.cubitconsulting.co.uk

Project title: 23 Squirrels, Heath Avenue, Gidea Park, Romford RM2 6AD

Drawing Title: Proposed block plan

Date: November 2026 Scale: 1:200 @A3

Drawn/Checked By: JS Status:

Job No:	Drawing No:	Rev:
	18	

This drawing must not be reproduced in whole or part without written consent
This drawing is prepared solely for design and planning submission purposes. It is not intended or suitable for other Building Regulations or Construction purposes and should not be used for such.