EXISTING

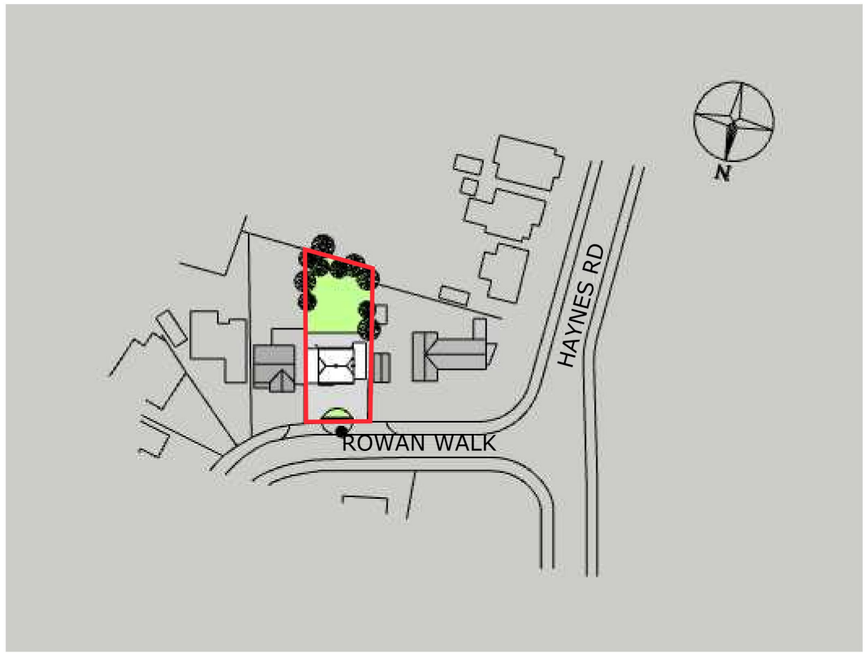

LOCATION PLAN

SCALE BAR 1:1250

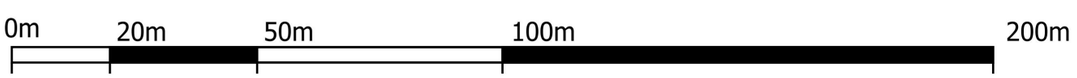

2-4c ARCHITECTURAL TECHNOLOGY ARCHITECTURAL VISUALIZATION

2-4c Jubilee House, 3 The Drive, Brentwood, Essex, CM13 3FR

Tel: 01277 725252

Email: info@2-4c.co.uk Web:http://2-4c.co.uk

IF THIS LINE ABOVE MEASURES 100mm THE DRAWING IS SCALED AS SHOWN

DO NOT SCALE FROM THIS DRAWING. ALL DIMENSIONS & LEVELS TO BE CHECKED ON SITE PRIOR TO THE COMMENCMENT OF ANY WORK. CHECK THAT THIS DRAWINGS IS THE LATEST REVISION. REFER ANY DISCREPANCY TO 2-4c. IF IN DOUPT ASK.
ALL DIMENSIONS ARE IN MILLIMETRES. © THIS DRAWING IS COPYRIGHT.

PROJECT DESCRIPTION
PROPOSED GROUND/FIRST FLOOR FRONT,
SIDE & REAR EXTENSIONS Inc. NEW ROOF FORM OVER Inc. ROOMS IN LOFT

SCALE 1:1250@A3

JOB NO. 26-748

DRAWING DESCRIPTION
LOCATION PLAN

DATE Nov, 26

DWG NO P 06

REV NO. .

CHECKED BY SH

DRAWN BY OB

CLIENT Mr Asadullah Awan

PROJECT ADDRESS 37 ROWAN WALK HORNCHURCH RM11 2JA

EXISTING

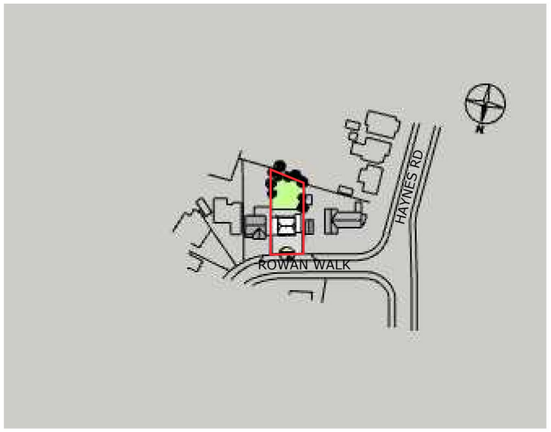

LOCATION PLAN

SCALE BAR 1:2500

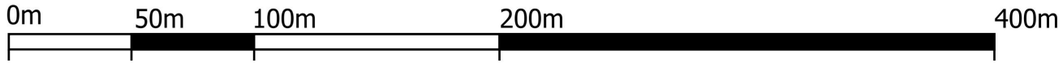

2-4c ARCHITECTURAL TECHNOLOGY ARCHITECTURAL VISUALIZATION

2-4c Jubilee House, 3 The Drive, Brentwood, Essex, CM13 3FR

Tel: 01277 725252

Email: info@2-4c.co.uk Web:http://2-4c.co.uk

IF THIS LINE ABOVE MEASURES 100mm THE DRAWING IS SCALED AS SHOWN

DO NOT SCALE FROM THIS DRAWING. ALL DIMENSIONS & LEVELS TO BE CHECKED ON SITE PRIOR TO THE COMMENCMENT OF ANY WORK. CHECK THAT THIS DRAWINGS IS THE LATEST REVISION. REFER ANY DISCREPANCY TO 2-4c. IF IN DOUPT ASK.
ALL DIMENSIONS ARE IN MILLIMETRES. © THIS DRAWING IS COPYRIGHT.

PROJECT DESCRIPTION
PROPOSED GROUND/FIRST FLOOR FRONT,
SIDE & REAR EXTENSIONS Inc. NEW ROOF FORM OVER Inc. ROOMS IN LOFT

DRAWING DESCRIPTION
LOCATION PLAN

SCALE	JOB NO.	
1:2500@A3	26-748	
DATE	DWG NO	REV NO.
Nov, 26	P 07	.

DRAWN BY OB

CHECKED BY SH

CLIENT Mr Asadullah Awan

PROJECT ADDRESS 37 ROWAN WALK HORNCHURCH RM11 2JA

Location Plan

Site Address: **37, Rowan Walk, Hornchurch, RM11 2JA**

PlanningPortal

Date Produced: **06-Nov-2026**

Scale: **1:1250 @A4**

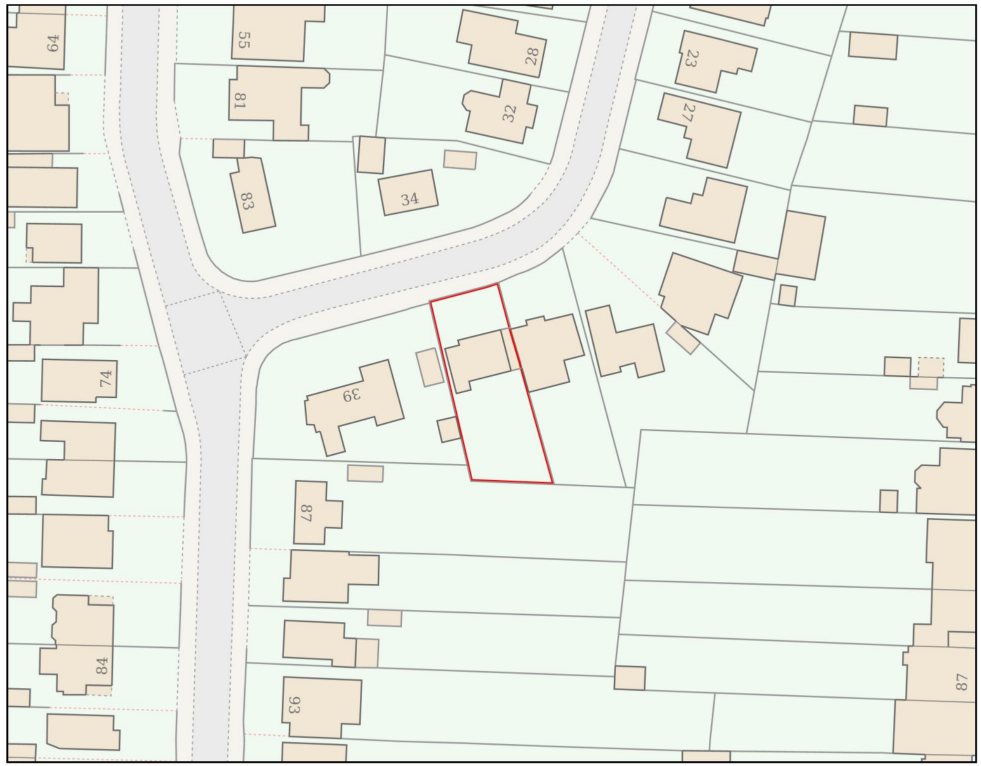

Planning Portal Reference: **PP-15349235v1**

0 50

Metres

Powered By TerraQuest

© Crown copyright and database rights 2026 OS 100042766