
Buy A Plan®

Ordnance Survey Licensed Data

82a, Station Road, Gidea Park, Romford, Havering, RM2 6DA

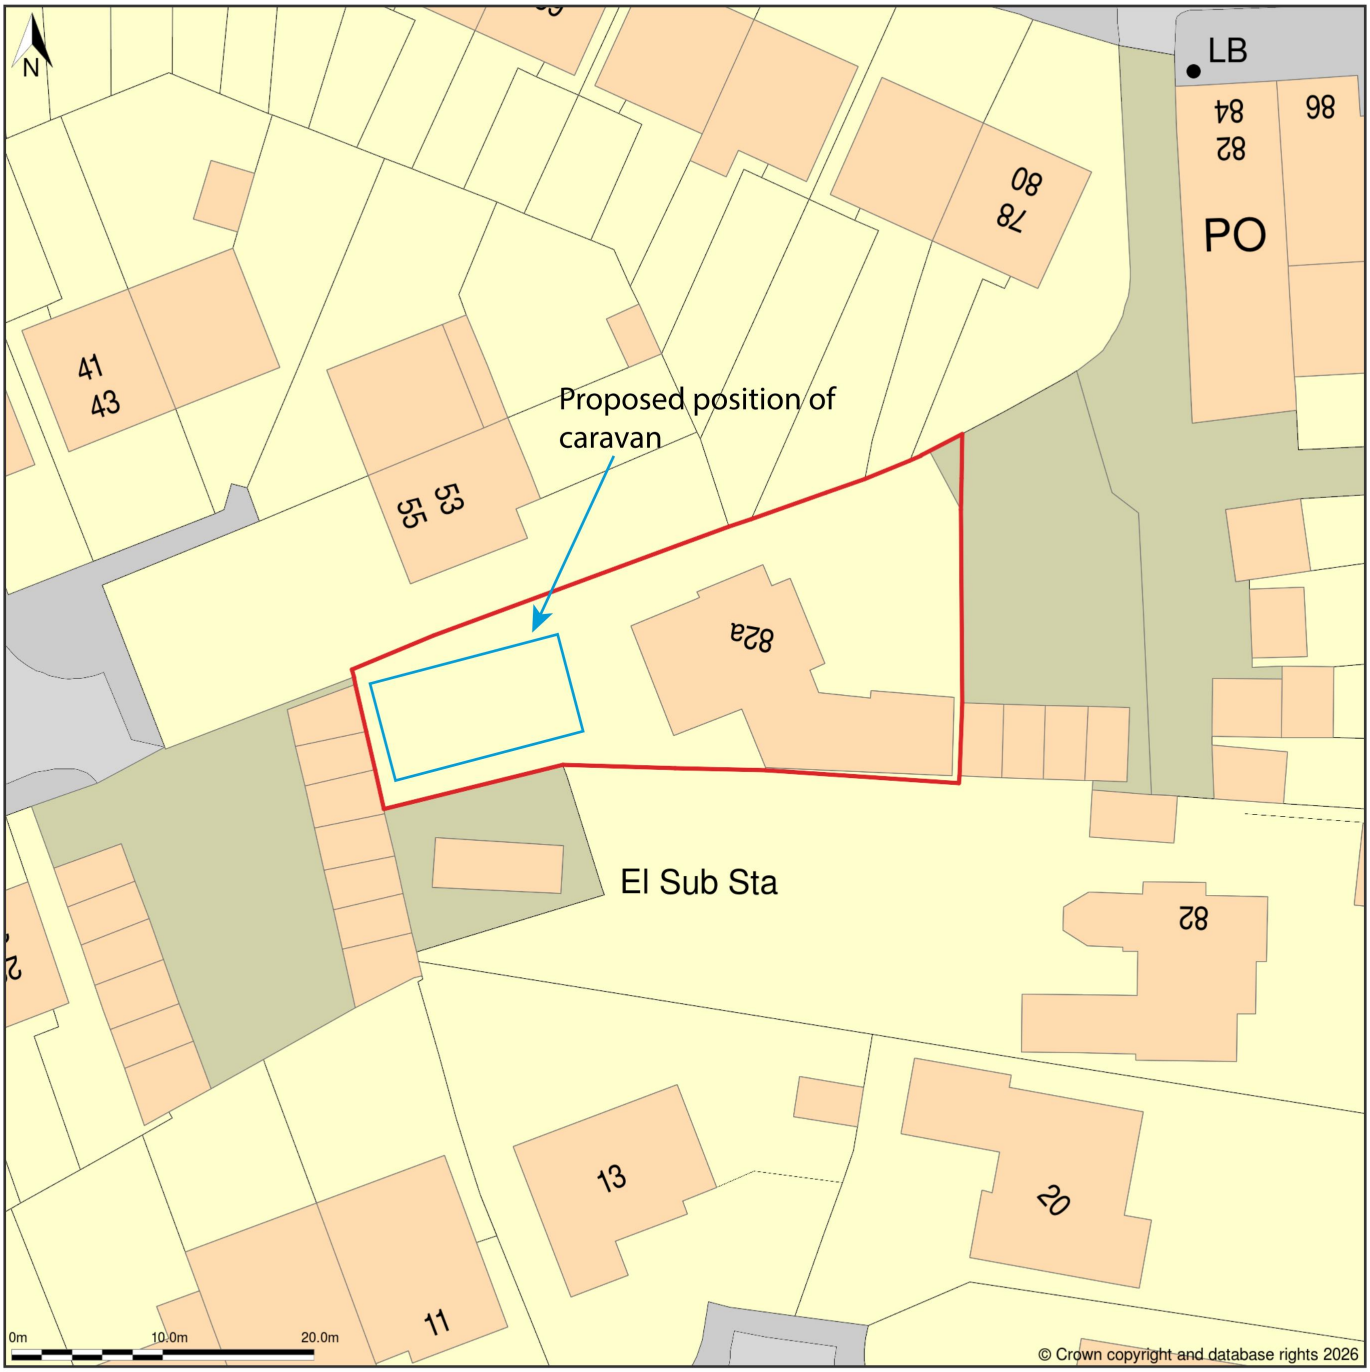

Site Plan (also called a Block Plan) shows area bounded by: 553005.77, 189157.16 553095.77, 189247.16 (at a scale of 1:500), OSGridRef: TQ53058920. The representation of a road, track or path is no evidence of a right of way. The representation of features as lines is no evidence of a property boundary.


Produced on 30th Oct 2026 from the Ordnance Survey National Geographic Database and incorporating surveyed revision available at this date. Reproduction in whole or part is prohibited without the prior permission of Ordnance Survey. © Crown copyright 2026. Supplied by buyaplan.co.uk a licensed Ordnance Survey partner (100053143). Unique plan reference: #01099016-B2076E.

Ordnance Survey and the OS Symbol are registered trademarks of Ordnance Survey, the national mapping agency of Great Britain. Buy A Plan® logo, pdf design and the buyaplan.co.uk website are Copyright © Passinc Ltd 2026.

Proposed Front Elevation




SCALE BAR 1:50

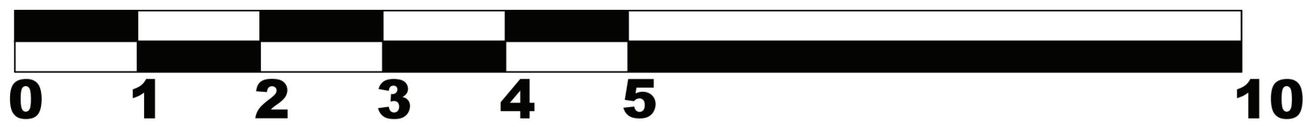


Drawing A2001


Proposed Rear Elevation

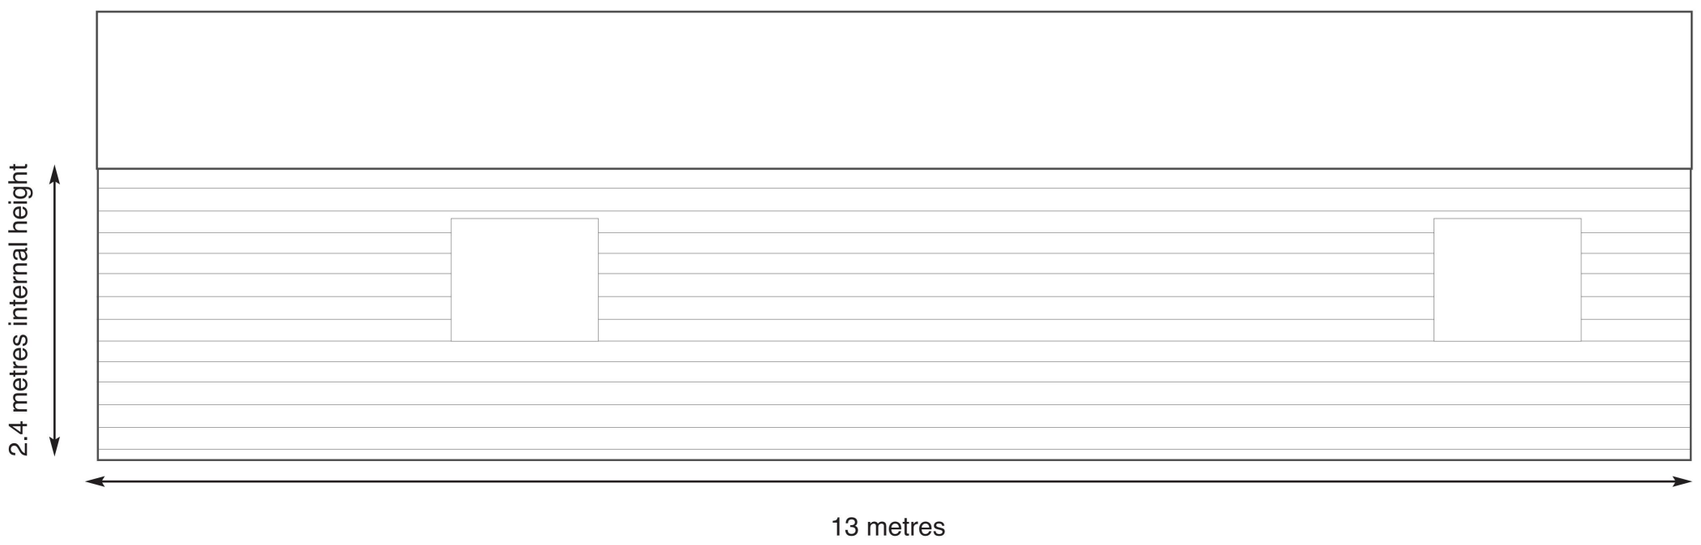

SCALE BAR 1:50

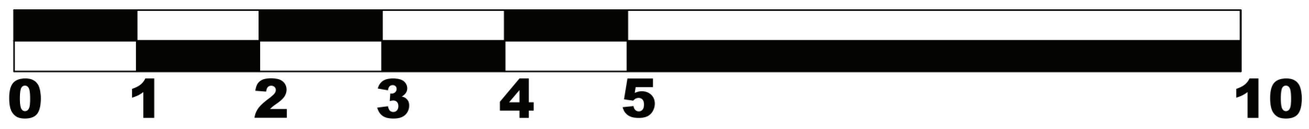


Drawing A2002

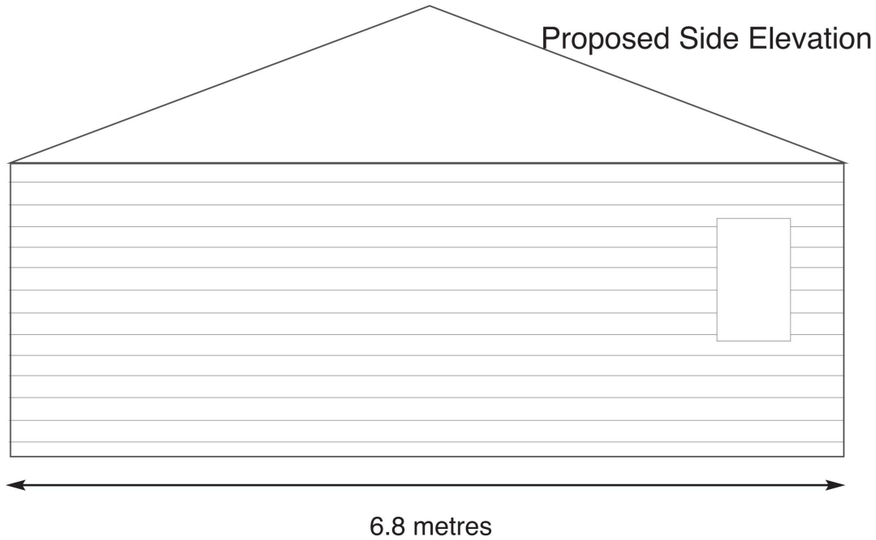




Drawing A2003

Proposed Side 2 Elevation

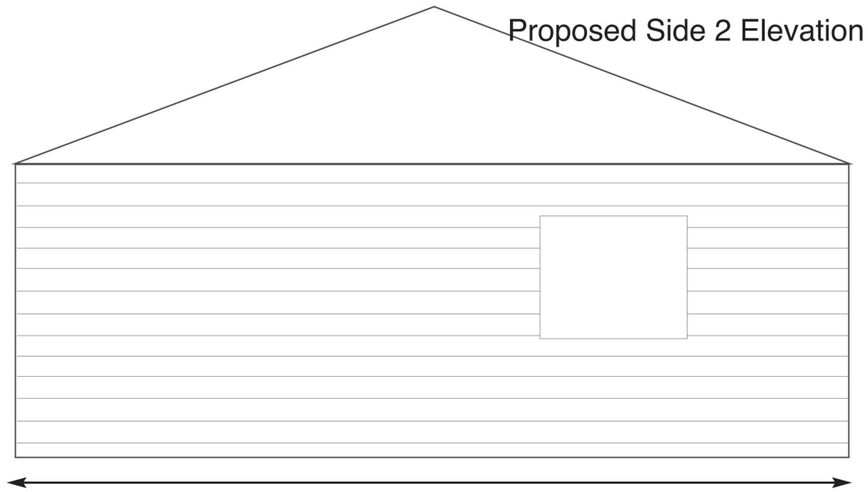


6.8 metres

SCALE BAR 1:50

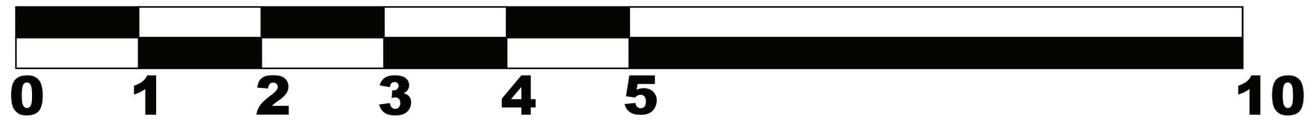

Drawing A2004

Proposed Floorplan

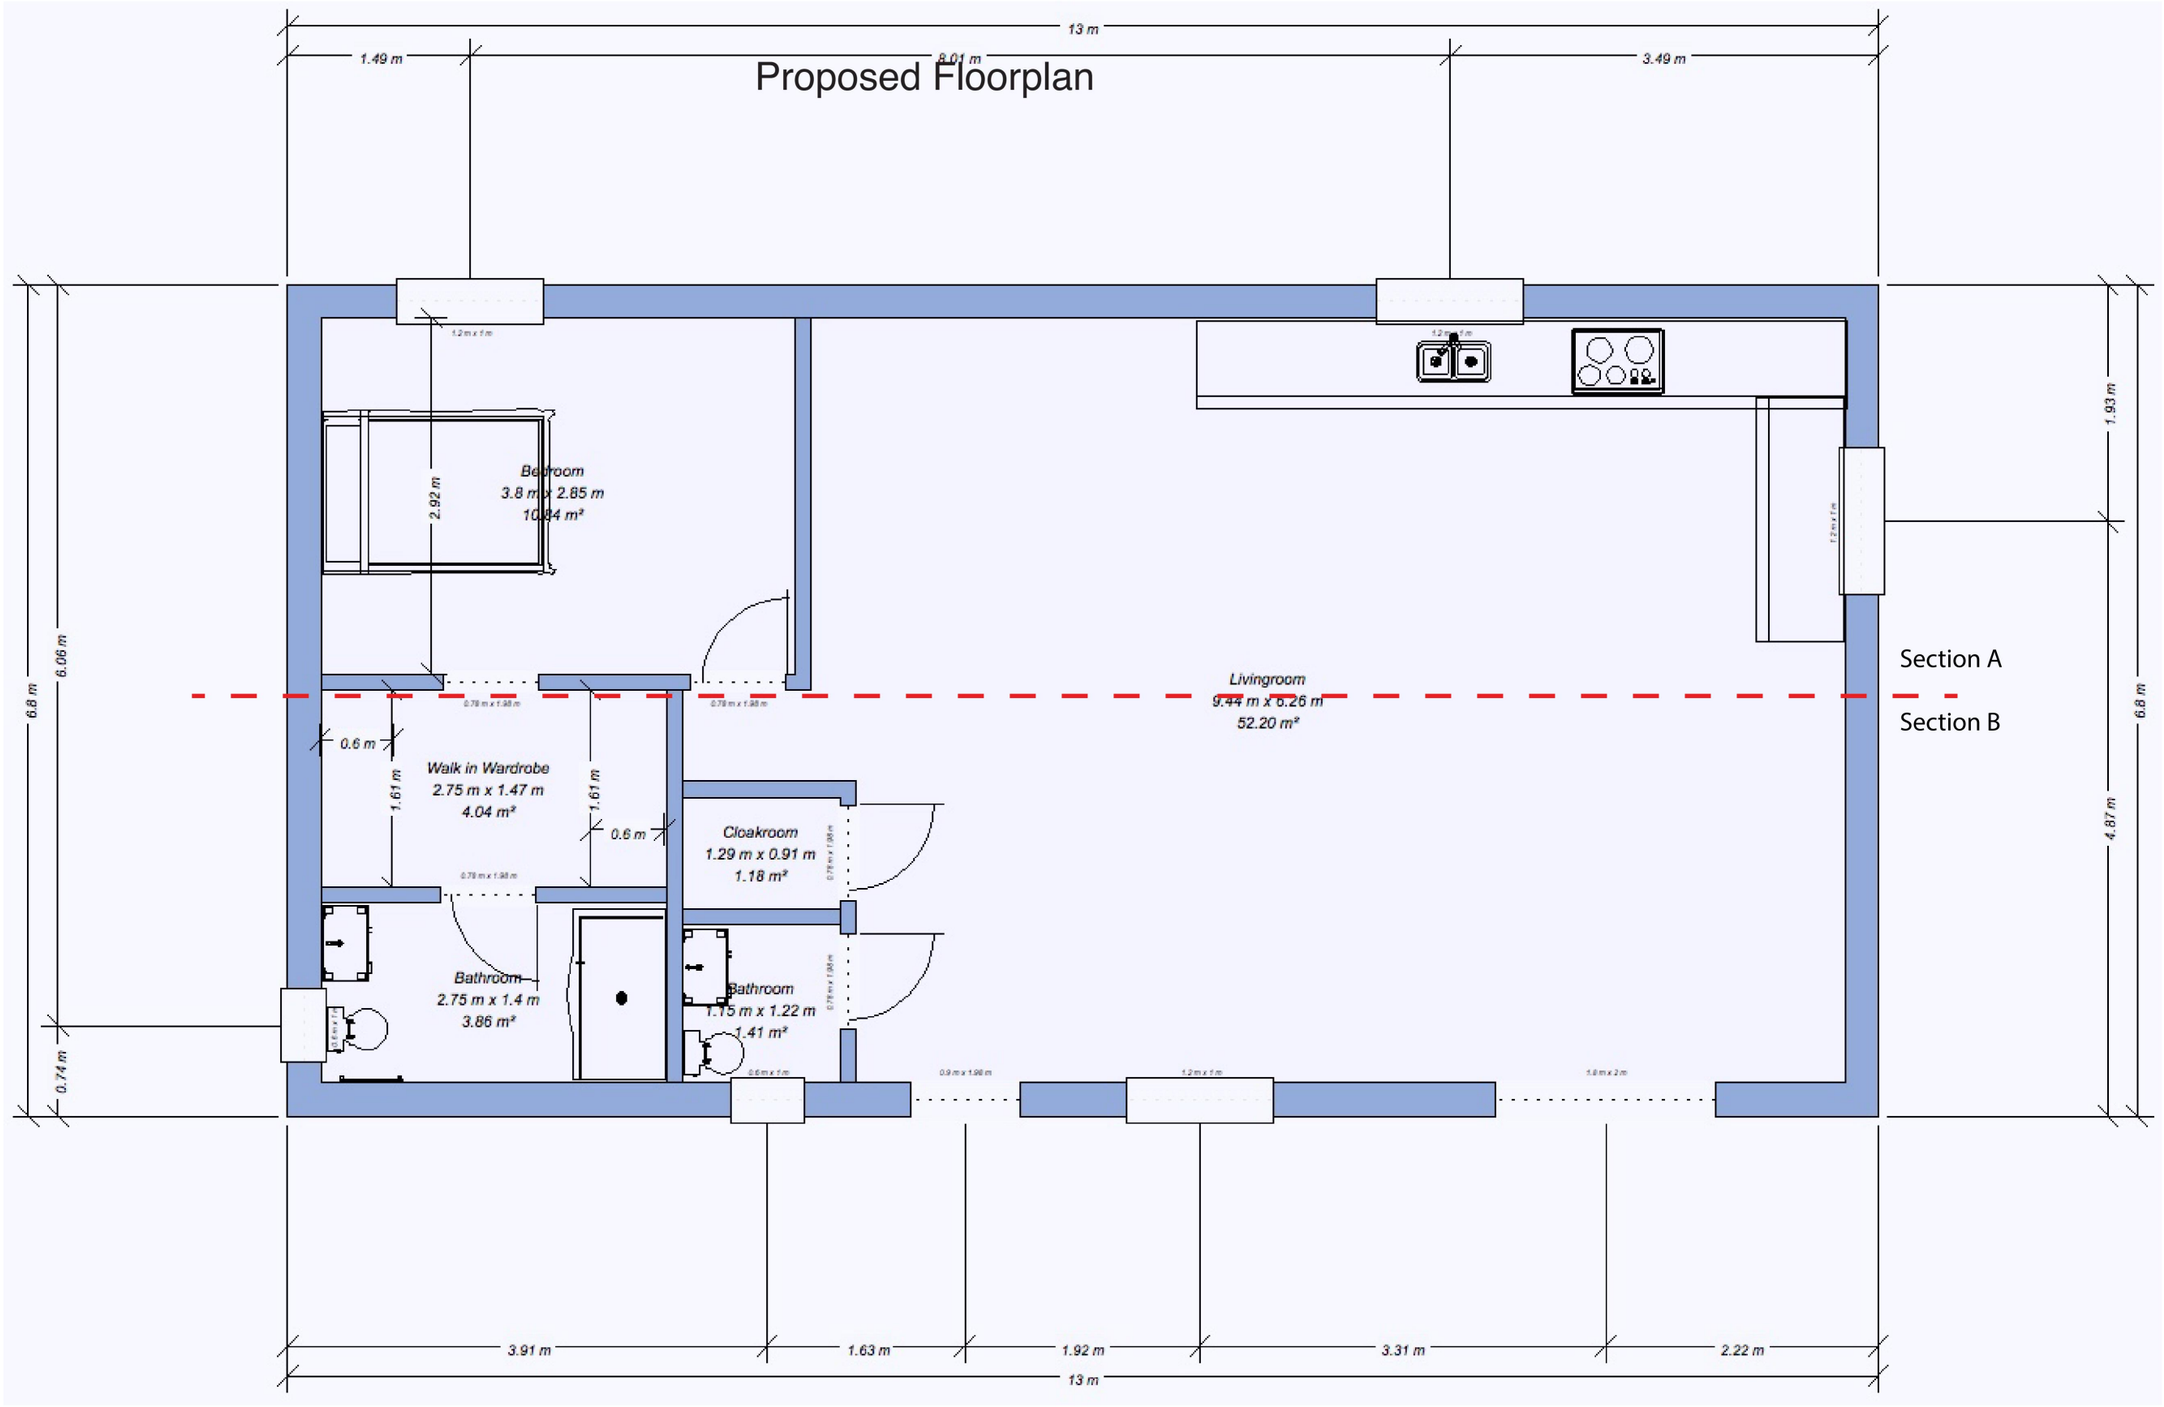

SCALE BAR 1:50

Drawing: P003

