ALL WORKING DIMENSIONS TO BE CHECKED ON SITE.
FIGURED DIMENSIONS TO BE TAKEN IN PREFERENCE TO SCALED DIMENSIONS.
ANY DISCREPANCIES BETWEEN DRAWINGS OF DIFFERING SCALES AND BETWEEN DRAWINGS AND SPECIFICATION WHERE APPROPRIATE TO BE NOTIFIED TO SUPERVISING OFFICER FOR DECISION.
COPYRIGHT RESERVED.


0 50m 100m

SCALE BAR 1:1250

LEGEND:

Works boundary

Property boundary

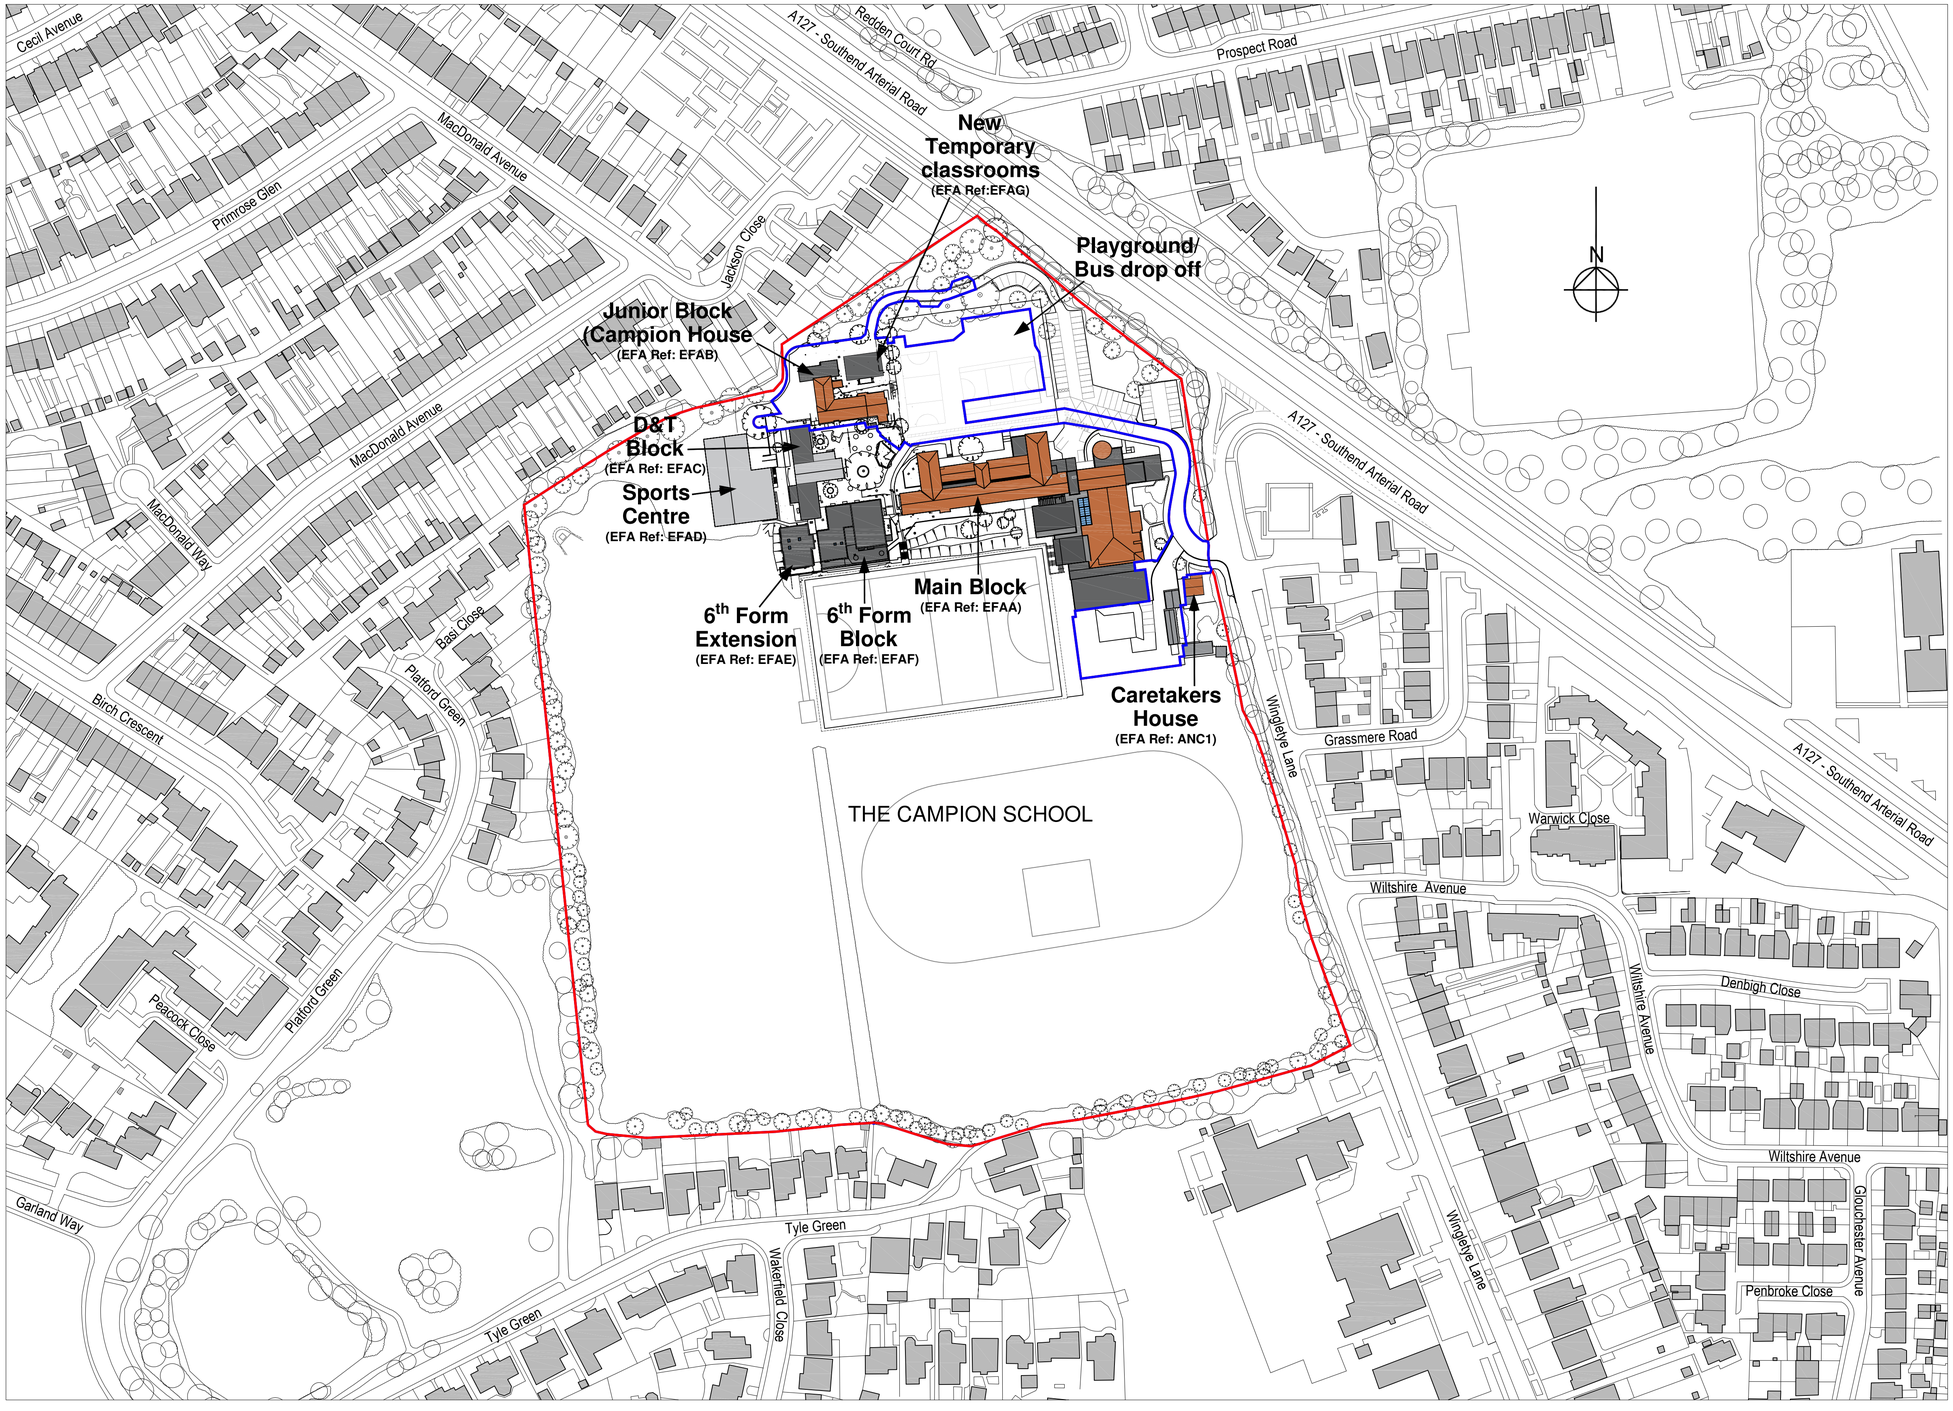

SITE LOCATION PLAN
Scale 1:1250

00 05/11/2026 Initial Issue

Rev Date: Notes:
REVISION HISTORY

JUNIOR BLOCK REPLACEMENT
at
THE CAMPION SCHOOL
WINGLETYE LANE
HORNCHURCH
RM11 3BX

THE GOVERNORS

SITE LOCATION PLAN

P C H
A S S O C I A T E S
L T D

01638 667676
www.pchassociates.co.uk
info@pchassociates.co.uk

DATE 05/11/2026 **DRAWN BY** PR

SCALE 1:1250@A1 **CHECKED BY** MH

PROJECT NUMBER 118-27 DOC. PL-001.R00