
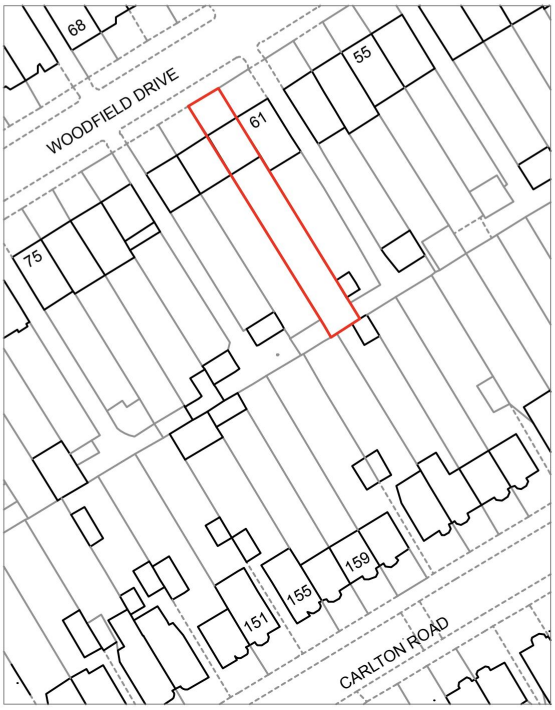


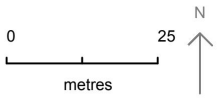

1 **Location Map**
Scale: 1:1250

Colin Harper-Penman

Lower Barn Farm, London Rd, Rayleigh SS6 9ET

Client:	Harvey
Site Add:	Woodfield No:63
TITLE	Location Map
DRAWING NO.	26-11-016-001
DRAWN BY	nv
DATE	Feb 2026
SCALE	1:1250
STAGE	

All dimensions should be checked onsite
All drawings and associated designs are solely owned by CHP Consultants Ltd and are not to be issued, printed or distributed without the prio consent of CHP Consultants ltd.