
Location Plan

Site Address: **31, Clayton Avenue, Upminster, RM14 2EZ**

PlanningPortal

Date Produced: **11-Nov-2026**

Scale: **1:1250 @A4**

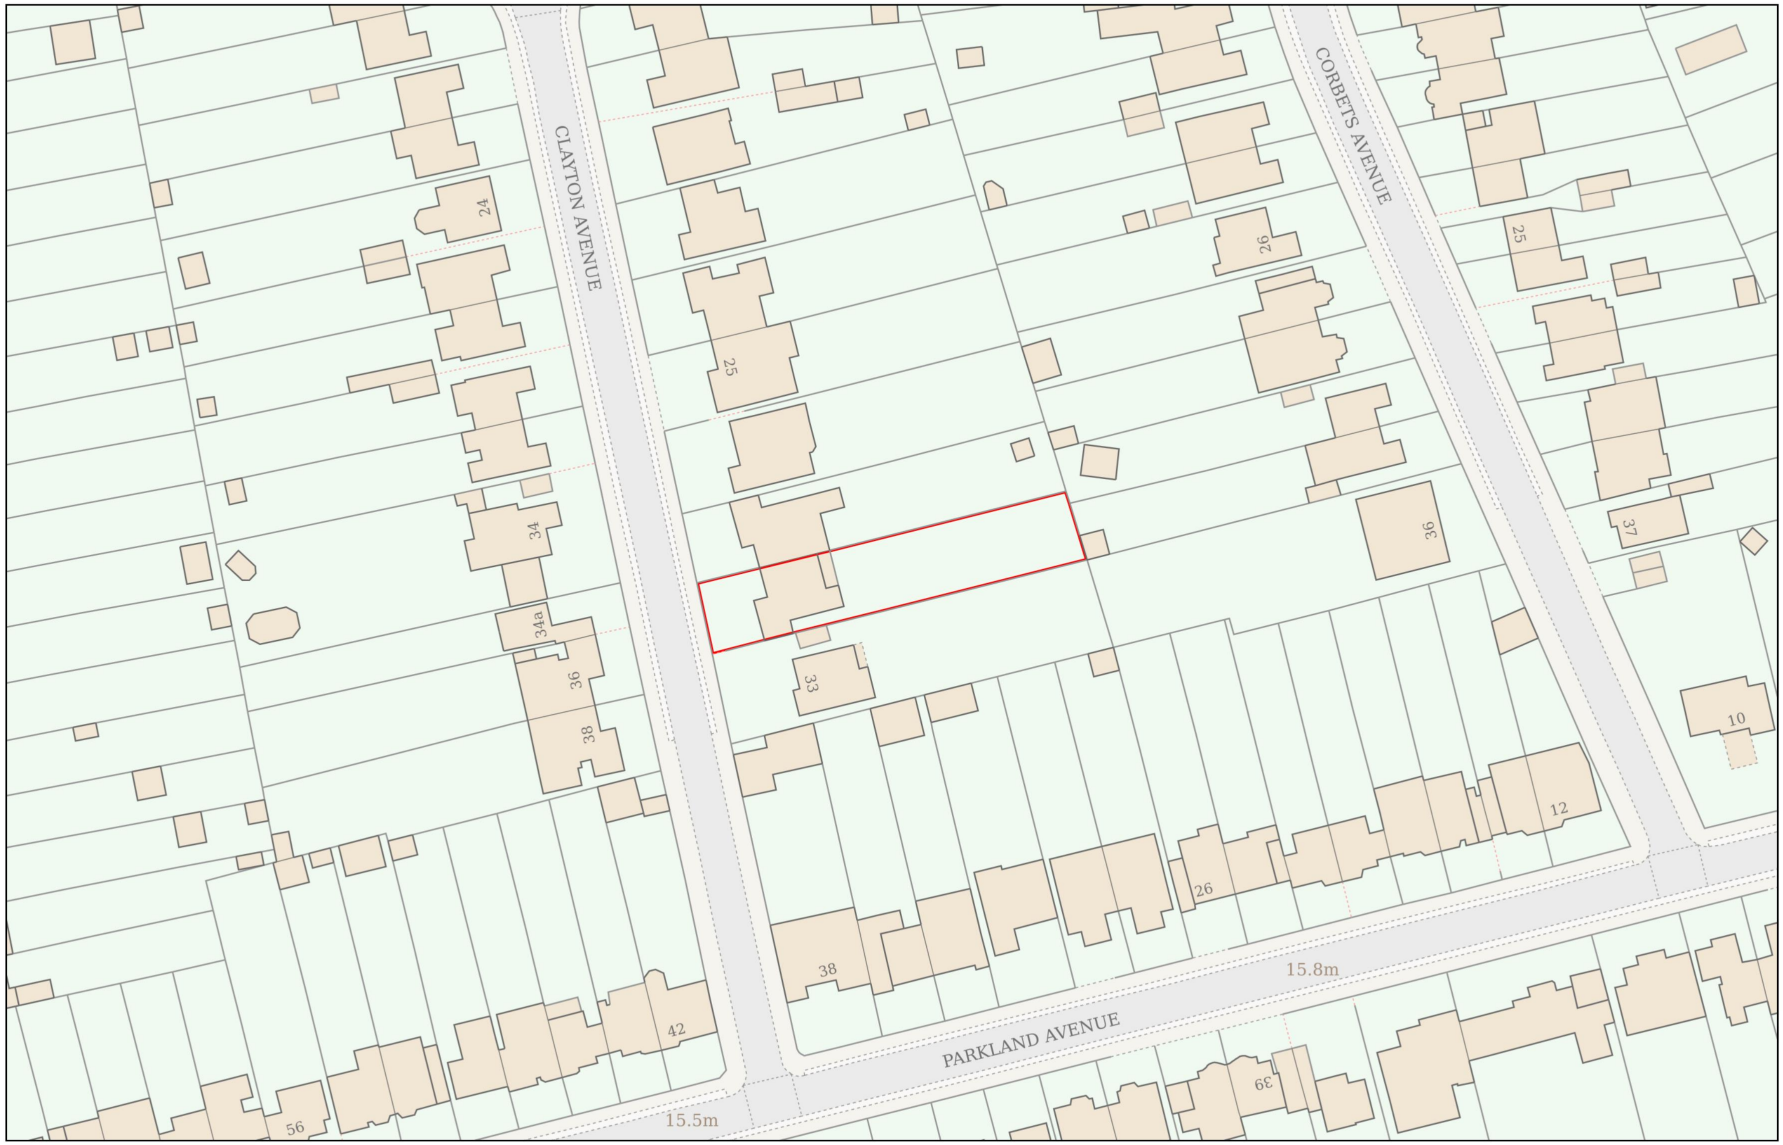

Planning Portal Reference: **PP-15234695v1**

Powered By TerraQuest

© Crown copyright and database rights 2026 OS 100042766