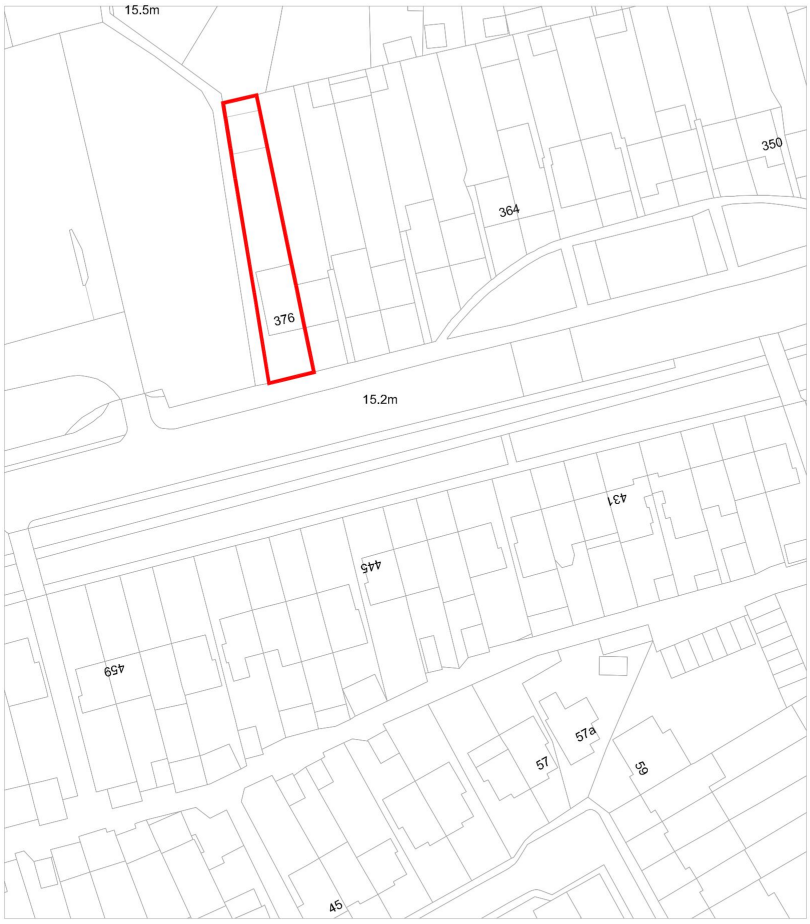


OS Site Location Plan
1:1250 Scale

Project Proposed 6.0m Ground Floor Rear Extension At 376 Rush Green Road, Romford, RM7 0LU.	Sheet Title OS Location Plan	Notes	Drawn by RB Scale 1:1250 @ A4	RIBO ASSOCIATES LTD Architectural Consultants 51 Hassocks Road, Streatham Vale, London SW16 5HA Tel: 020 8617 9182 / 07946 872 604 E: ribo.arch@gmail.com W:www.riboassociatesltd.com
	Revisions	Do not scale these drawings. Any discrepancies noted are to be reported to RIBO Associates Ltd immediately	Date July 2026 Job No. 376RGR/GPDO	Drawing No. 1 of