
552100.0

552200.0

182200.0

182100.0

182000.0

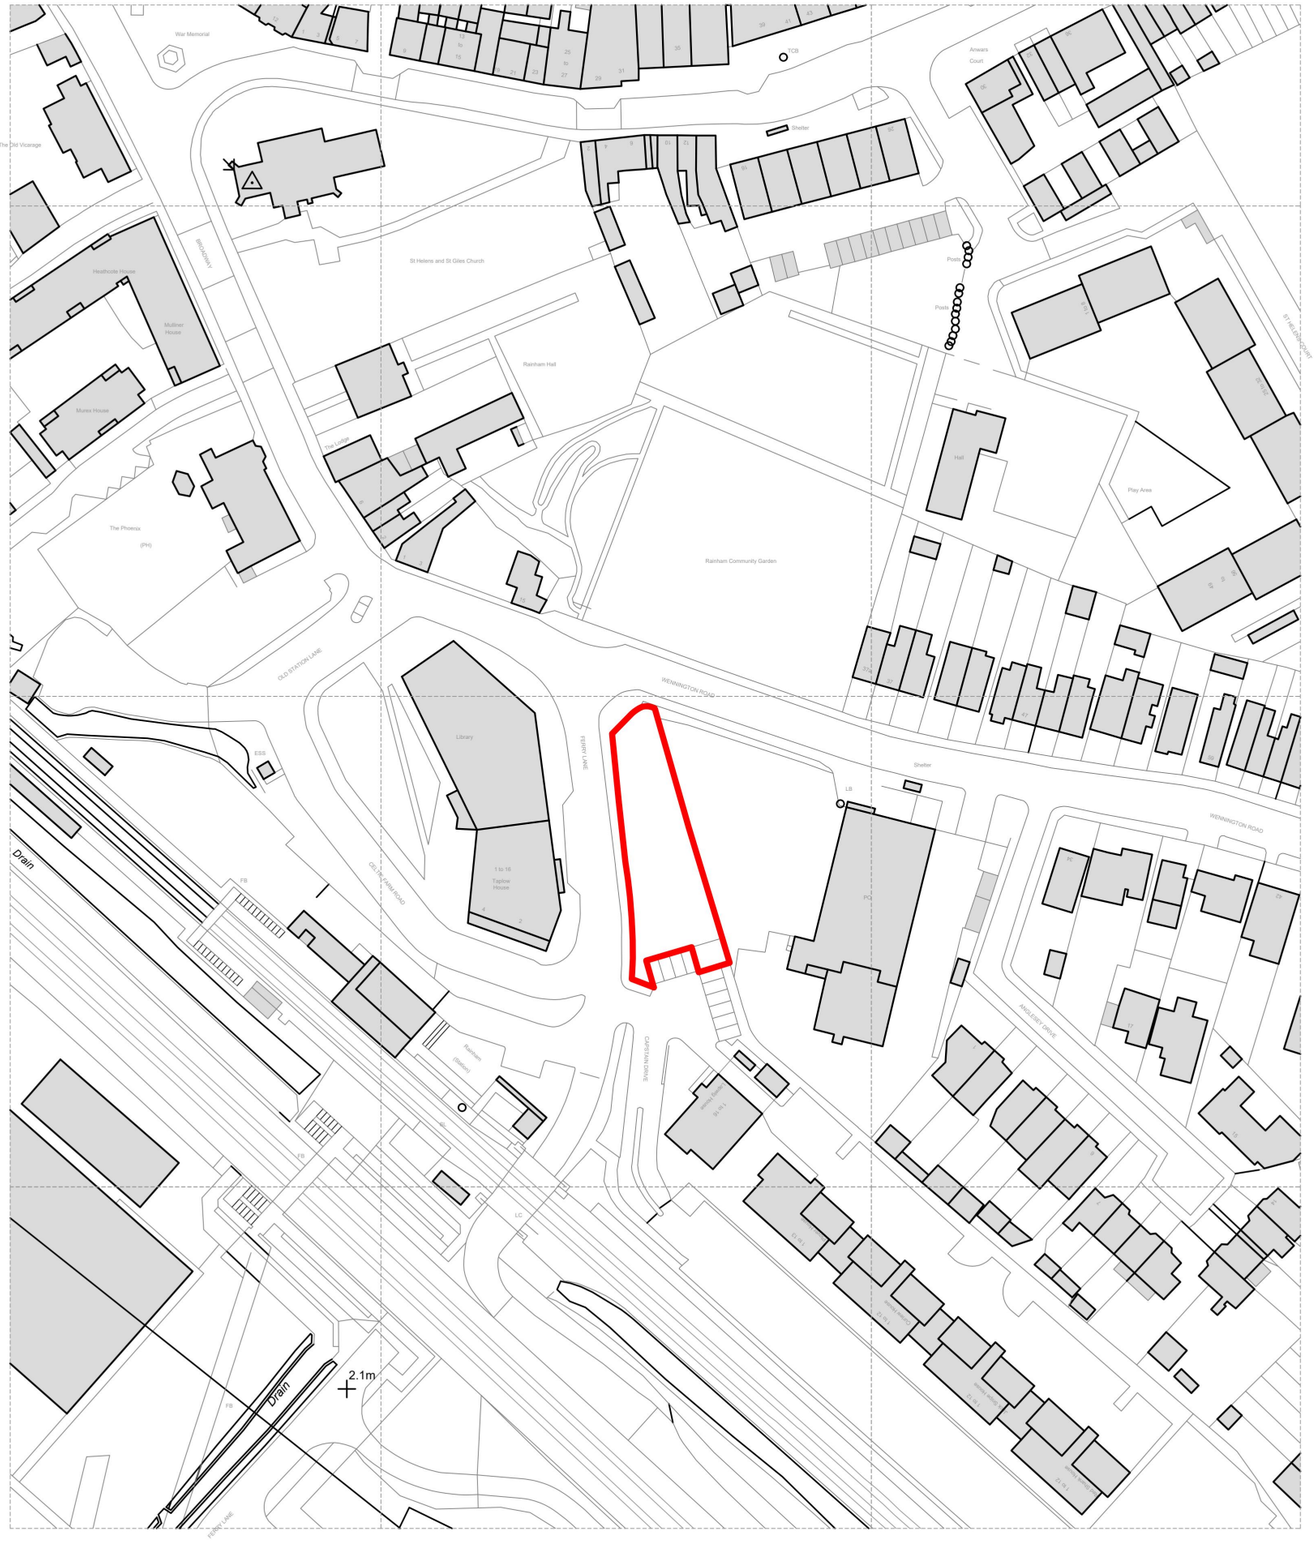

0 10m 20m 30m

Revision	Date	Description
P1	04/11/2026	Planning update
P0	23/10/2026	Planning Issue

© copyright Wimshurst Pelleriti, all rights reserved 2026

Do not scale-off this drawing. Wimshurst Pelleriti take no responsibility for any dimensions obtained by measuring or scaling from this drawing and no reliance may be placed on such dimensions.If no dimension is given, it is the responsibility of the recipient to ascertain the dimension specifically from the Architect or by site measurement.

The sizing of all structural and service elements must always be checked against the relevant engineers drawings. No reliance should be placed upon sizing information shown on this drawing.

project
Ferry Lane, Rainham, RM13 9GP

drawing title
Site Location Plan

drawing number	revision
0905 - WPA - 0001	P1
scale @ A3	revision date
1:1250	23/10/2026

drawing purpose
PLANNING

WIMSHURST PELLERITI

The Mews,
6 Putney Common, SW15 1HL

0208 780 2206
info@wp.uk.com
wimshurst-pelleriti.com