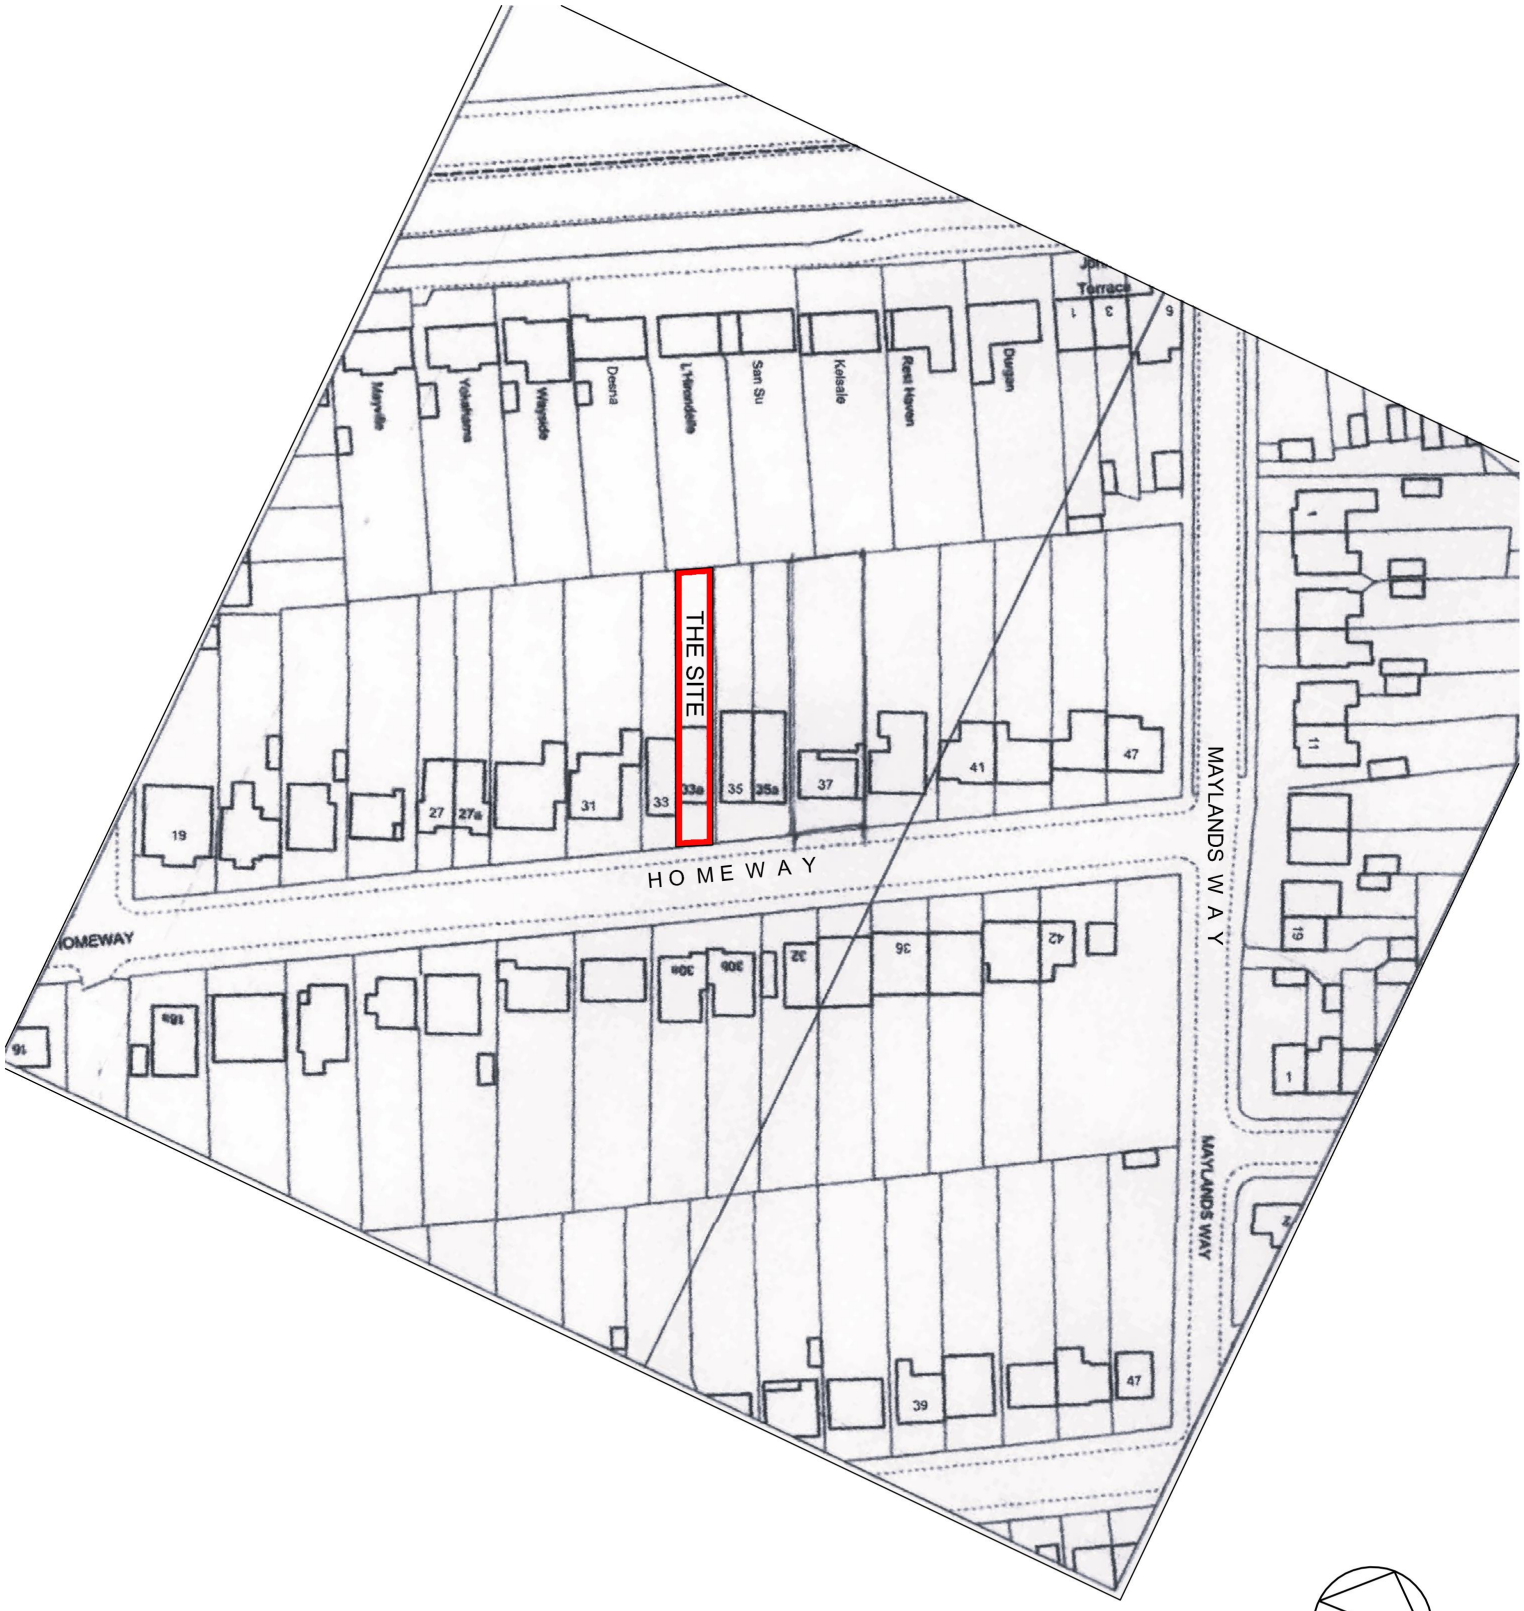


LOCATION PLAN
1:1250@A4

0 10 20 30 40 50 60 70 80 90 100 m

SCALE 1:1250 @ A4

Eurodime Ltd
(Blanchard Building Consultants)
website : www.blanchard.co.uk
email : brian@blanchard.co.uk
66 Hampton Road
Forest Gate London E7 0NU
Telephone : 020 8519 7669

Drawn by : HASSAN

Planning Reference

Building Control reference

This drawing is not to be scaled
©not to be reproduced without permission

Job No 3841LD2 Drawing No 04B
Scale 1:1250 @ A4 Date NOV 2026

Scheme

EXISTING OS MAP

Address: For:

33A HOMEWAY HAROLD WOOD, RM3 0HD