
Location Plan

Site Address: **75, Betterton Road, Rainham, RM13 8ND**

PlanningPortal

Date Produced: **15-Nov-2026**

Scale: **1:1250 @A3**

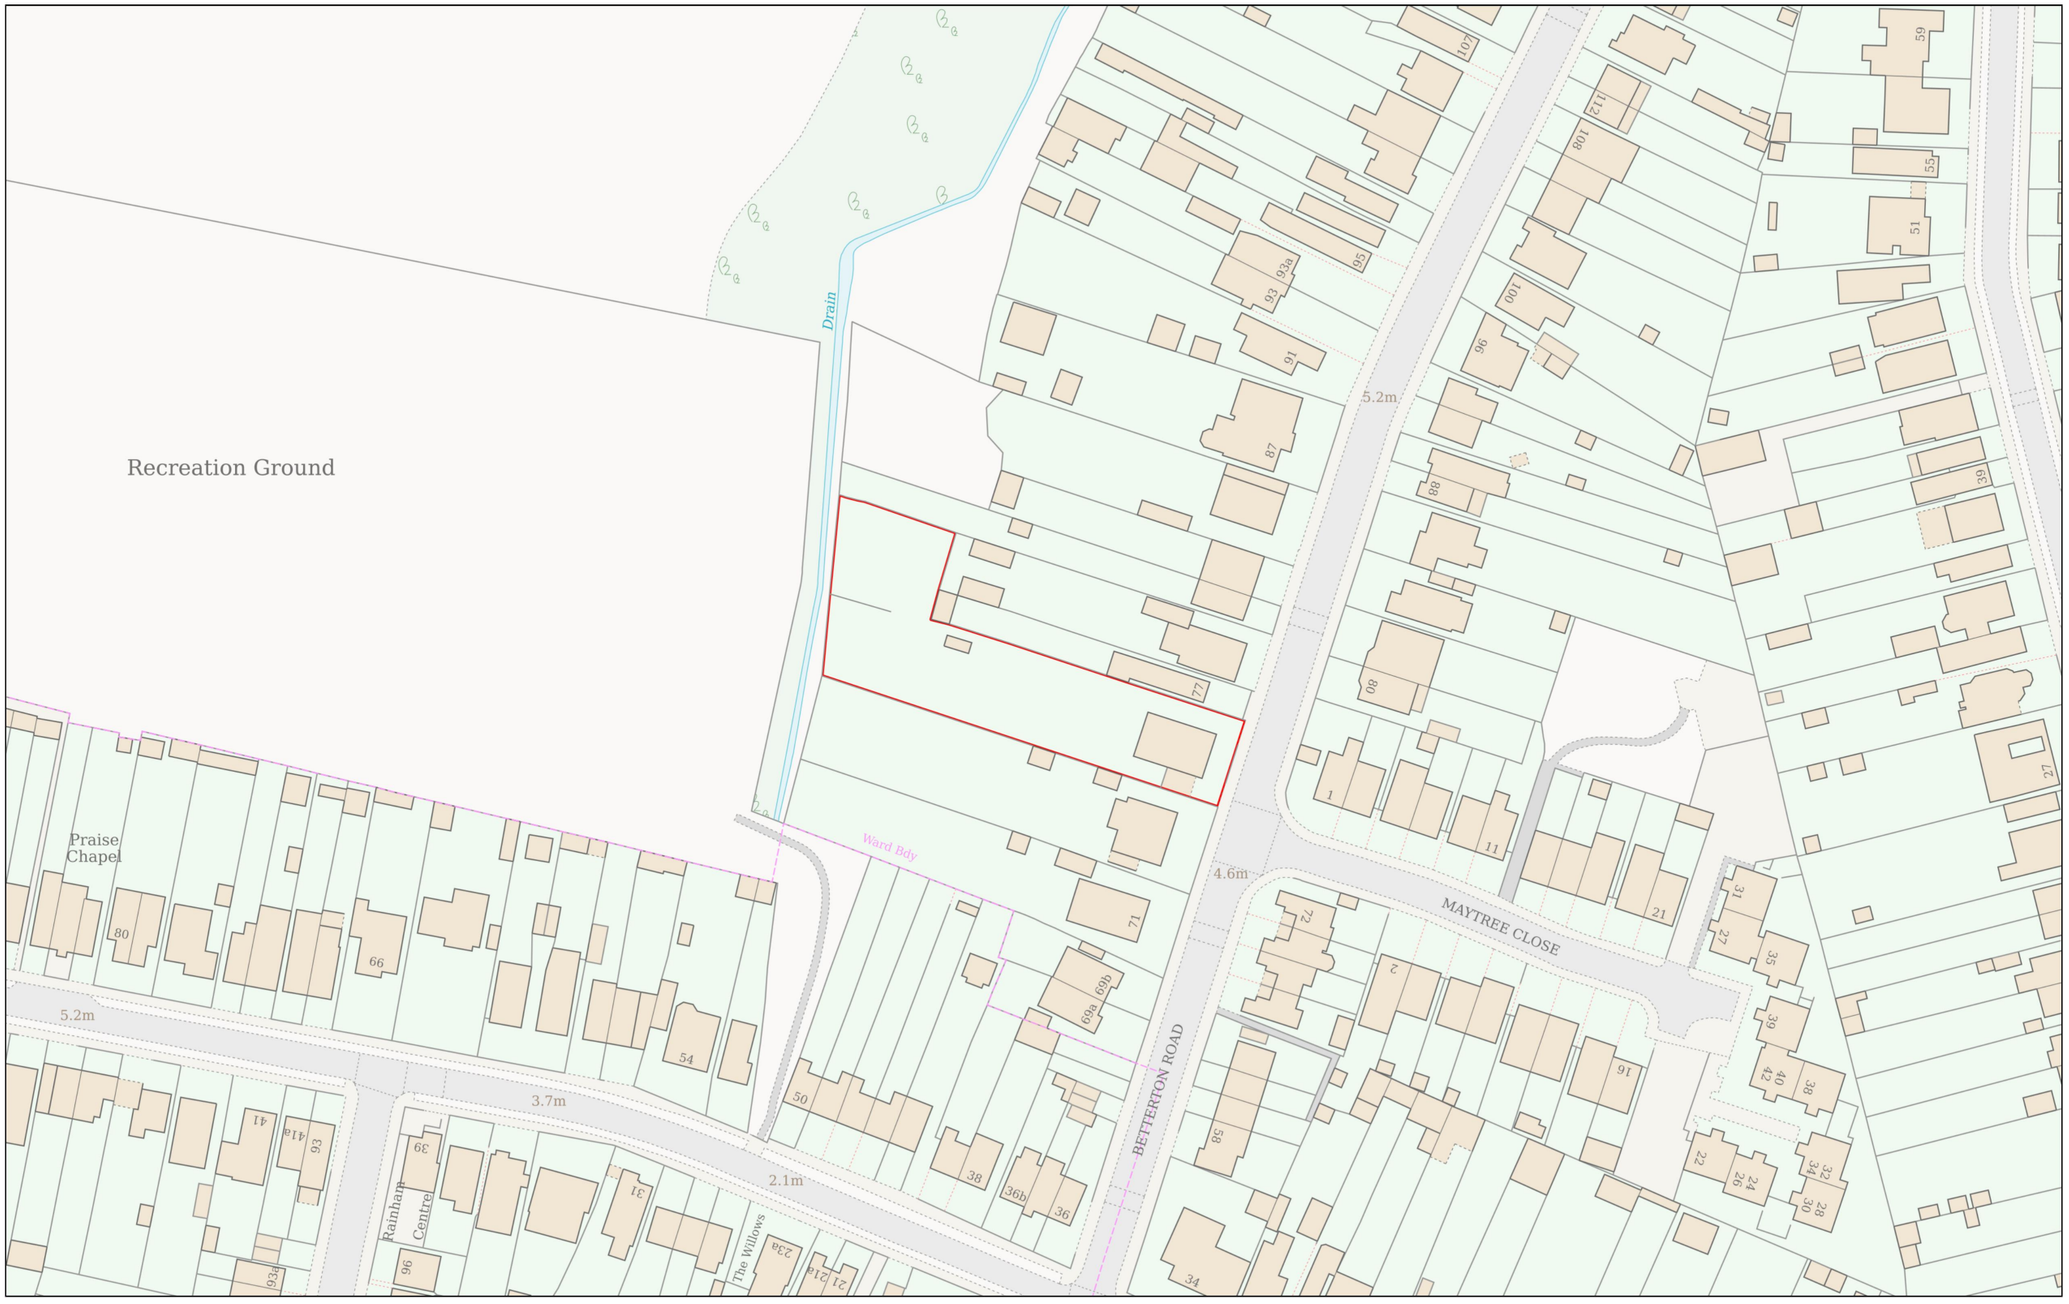

Planning Portal Reference: **PP-15371958v1**

0 50

Metres

Powered By TerraQuest

© Crown copyright and database rights 2026 OS 100042766