
EXISTING

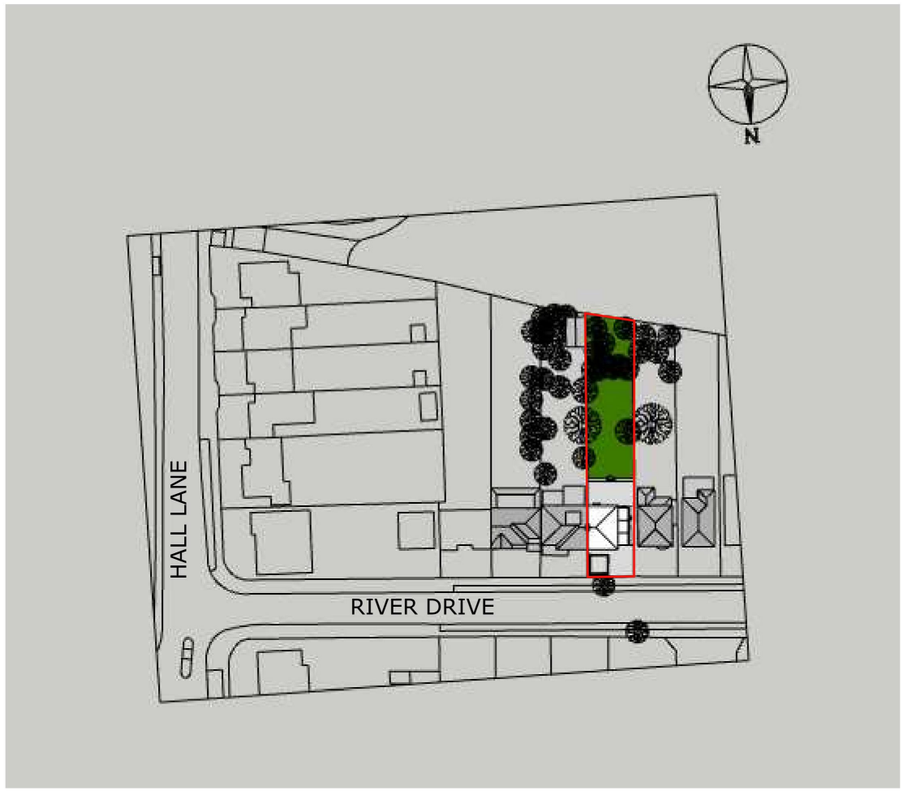

LOCATION PLAN

SCALE BAR 1:1250



2-4c ARCHITECTURAL TECHNOLOGY ARCHITECTURAL VISUALIZATION

2-4c Jubilee House, 3 The Drive, Brentwood, Essex, CM13 3FR

Tel: 01277 725252

Email: info@2-4c.co.uk Web:http://2-4c.co.uk

IF THIS LINE ABOVE MEASURES 100mm THE DRAWING IS SCALED AS SHOWN

DO NOT SCALE FROM THIS DRAWING. ALL DIMENSIONS & LEVELS TO BE CHECKED ON SITE PRIOR TO THE COMMENCMENT OF ANY WORK. CHECK THAT THIS DRAWINGS IS THE LATEST REVISION. REFER ANY DISCREPANCY TO 2-4c. IF IN DOUPT ASK.

ALL DIMENSIONS ARE IN MILLIMETRES. © THIS DRAWING IS COPYRIGHT.

PROJECT DESCRIPTION
REAR SIDE & ROOF EXTENSIONS Inc.
INTERNAL ALTERATIONS

DRAWING DESCRIPTION
LOCATION PLAN

SCALE 1:1250@A3

DATE Nov, 26

JOB NO. 26-750

DWG NO P 08

REV NO. .


CHECKED BY SH

DRAWN BY OB

CLIENT Mr A Smith

PROJECT ADDRESS 7 RIVER DRIVE UPMINSTER RM14 1AR

EXISTING

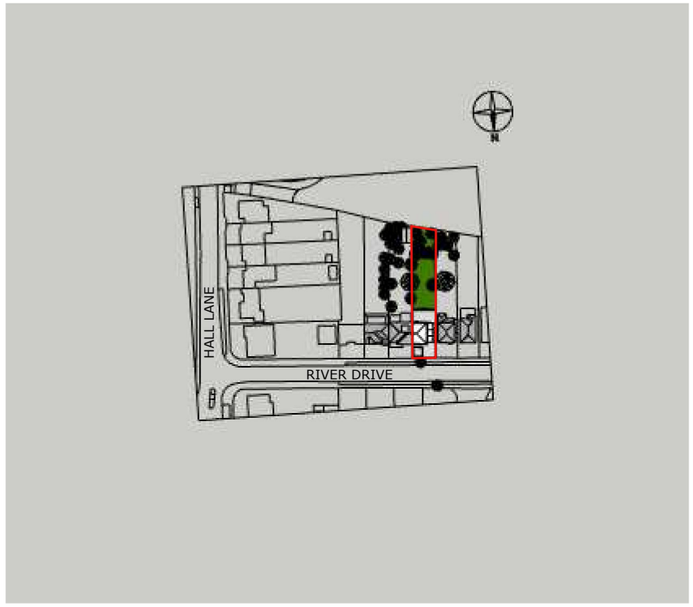

LOCATION PLAN

SCALE BAR 1:2500



2-4c ARCHITECTURAL TECHNOLOGY ARCHITECTURAL VISUALIZATION

2-4c Jubilee House, 3 The Drive, Brentwood, Essex, CM13 3FR

Tel: 01277 725252
Email: info@2-4c.co.uk Web:http://2-4c.co.uk

IF THIS LINE ABOVE MEASURES 100mm THE DRAWING IS SCALED AS SHOWN

DO NOT SCALE FROM THIS DRAWING. ALL DIMENSIONS & LEVELS TO BE CHECKED ON SITE PRIOR TO THE COMMENCMENT OF ANY WORK. CHECK THAT THIS DRAWINGS IS THE LATEST REVISION. REFER ANY DISCREPANCY TO 2-4c. IF IN DOUPT ASK.
ALL DIMENSIONS ARE IN MILLIMETRES. © THIS DRAWING IS COPYRIGHT.


PROJECT DESCRIPTION
REAR SIDE & ROOF EXTENSIONS Inc.
INTERNAL ALTERATIONS

DRAWING DESCRIPTION
LOCATION PLAN

SCALE 1:2500@A3
DATE Nov, 26
JOB NO. 26-750
DWG NO P 09
REV NO. .


CHECKED BY SH
DRAWN BY OB
CLIENT Mr A Smith
PROJECT ADDRESS 7 RIVER DRIVE UPMINSTER RM14 1AR

PROPOSED

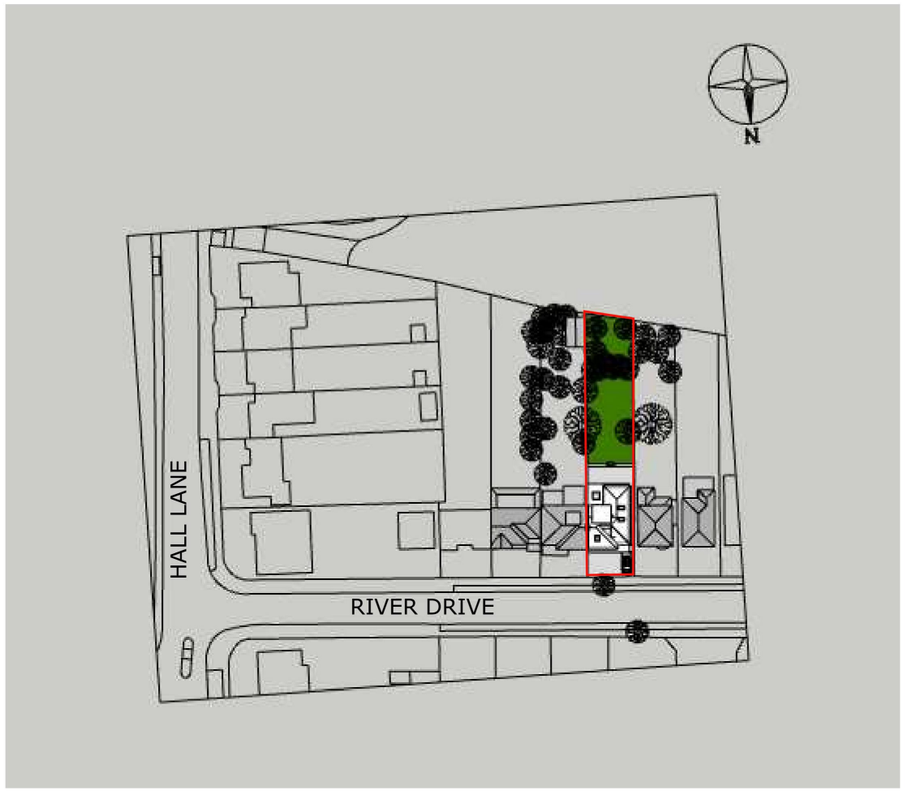

LOCATION PLAN

SCALE BAR 1:1250

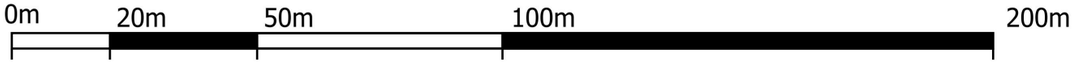

2-4c ARCHITECTURAL TECHNOLOGY ARCHITECTURAL VISUALIZATION

2-4c Jubilee House, 3 The Drive, Brentwood, Essex, CM13 3FR

Tel: 01277 725252

Email: info@2-4c.co.uk Web:http://2-4c.co.uk

IF THIS LINE ABOVE MEASURES 100mm THE DRAWING IS SCALED AS SHOWN

DO NOT SCALE FROM THIS DRAWING. ALL DIMENSIONS & LEVELS TO BE CHECKED ON SITE PRIOR TO THE COMMENCMENT OF ANY WORK. CHECK THAT THIS DRAWINGS IS THE LATEST REVISION. REFER ANY DISCREPANCY TO 2-4c. IF IN DOUPT ASK.
ALL DIMENSIONS ARE IN MILLIMETRES. © THIS DRAWING IS COPYRIGHT.

PROJECT DESCRIPTION
REAR SIDE & ROOF EXTENSIONS Inc.
INTERNAL ALTERATIONS

DRAWING DESCRIPTION
LOCATION PLAN

SCALE 1:1250@A3

JOB NO. 26-750

DATE Nov, 26

DWG NO P 17

REV NO. .


CLIENT Mr A Smith

PROJECT ADDRESS 7 RIVER DRIVE UPMINSTER RM14 1AR

DRAWN BY OB

CHECKED BY SH

PROPOSED

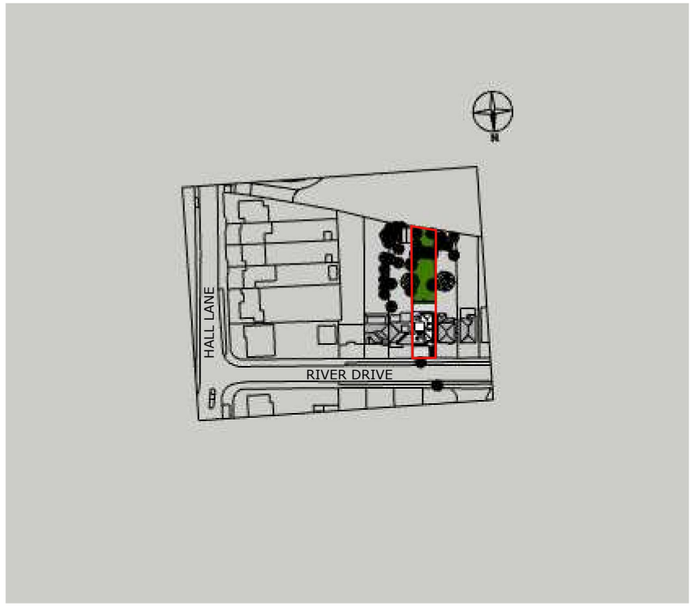

LOCATION PLAN

SCALE BAR 1:2500



2-4c ARCHITECTURAL TECHNOLOGY ARCHITECTURAL VISUALIZATION

2-4c Jubilee House, 3 The Drive, Brentwood, Essex, CM13 3FR

Tel: 01277 725252

Email: info@2-4c.co.uk Web:http://2-4c.co.uk

IF THIS LINE ABOVE MEASURES 100mm THE DRAWING IS SCALED AS SHOWN

DO NOT SCALE FROM THIS DRAWING. ALL DIMENSIONS & LEVELS TO BE CHECKED ON SITE PRIOR TO THE COMMENCMENT OF ANY WORK. CHECK THAT THIS DRAWINGS IS THE LATEST REVISION. REFER ANY DISCREPANCY TO 2-4c. IF IN DOUPT ASK.

ALL DIMENSIONS ARE IN MILLIMETRES. © THIS DRAWING IS COPYRIGHT.

PROJECT DESCRIPTION
REAR SIDE & ROOF EXTENSIONS Inc.
INTERNAL ALTERATIONS

DRAWING DESCRIPTION
LOCATION PLAN

SCALE 1:2500@A3

DATE Nov, 26

JOB NO. 26-750

DWG NO P 18

REV NO. .

CHECKED BY SH

DRAWN BY OB

CLIENT Mr A Smith

PROJECT ADDRESS 7 RIVER DRIVE UPMINSTER RM14 1AR