COPYRIGHT PROTECTED ©

0 1 2 3 4 5m

SCALE 1:100 @ A3

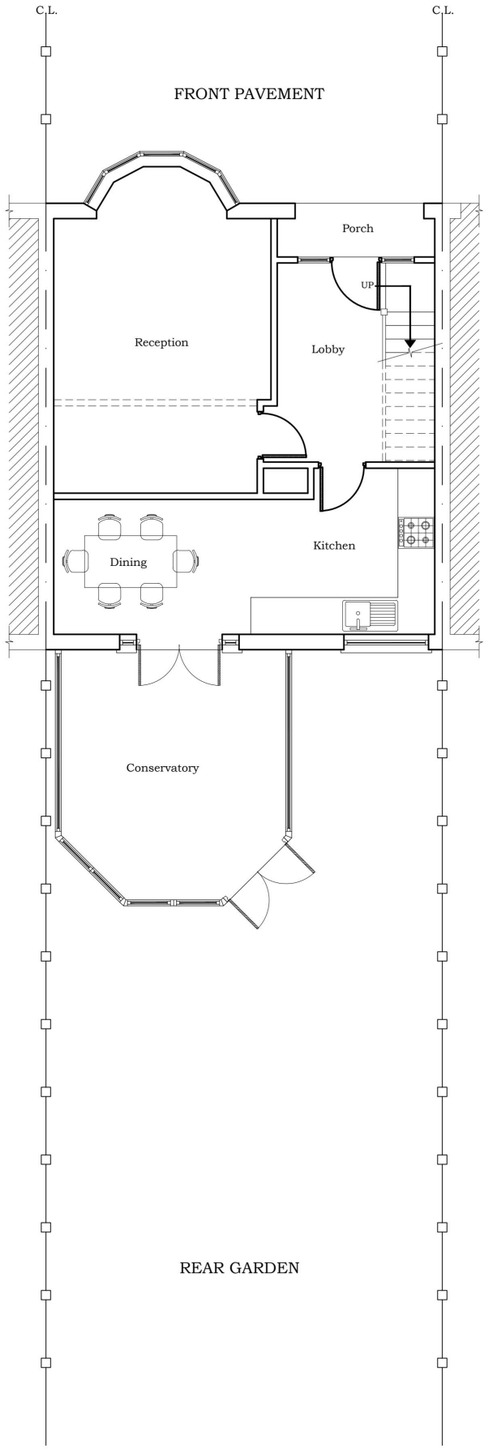

EXISTING GROUND FLOOR PLAN

Cavity Wall Construction to have a U-Value of 0.18. 100mm brick Externally, 50mm Gap with 100mm PIR Insulation and 100mm medium weight block. Cavity closer's to be 'thermabyte' type. Cavity ties to be used at 900mm c/c horizontally and 450mm vertically. New walls to be bonded to old by means of 'Firfix' or Crocodile Profiles.

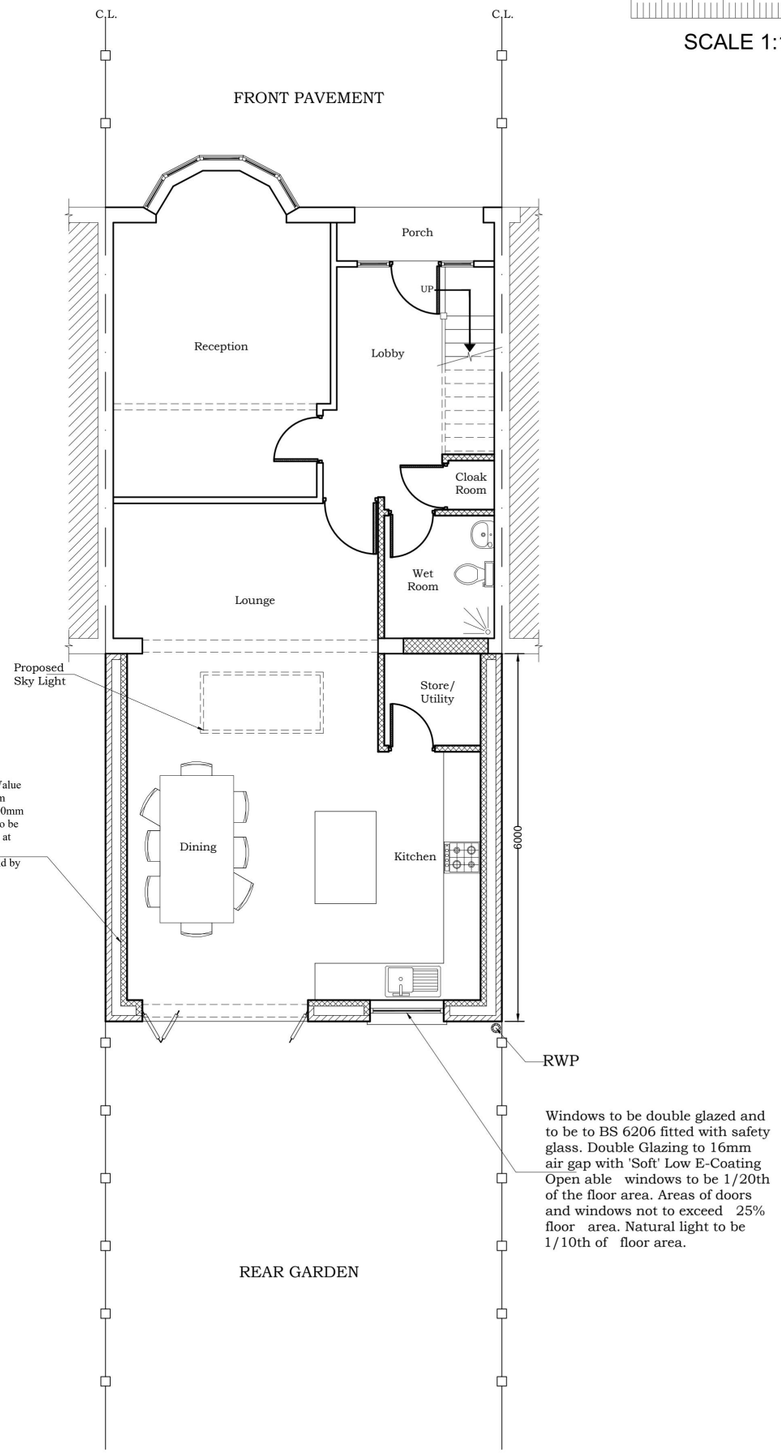

PROPOSED GROUND FLOOR PLAN

NOTE:
ALL DIMENSIONS AND DETAILS TO BE CHECKED BY CONTRACTOR ON SITE BEFORE WORK COMMENCES.
PARTY WALL NOTICE SHOULD BE SERVED BY OWNER.

STRAIGHT ARCH LTD.
ARCHITECTURAL AND STRUCTURAL SERVICES.
TEL: 0207 345 7363
info@straightarch.co.uk

TITLE: PLANS

PROJECT : 07, HAZELMERE GARDENS HORNCHURCH, RM11-2AX.

Date: OCT. 2026

Scale: 1 : 100@A3

Sheet No. H1-01

File No.

COPYRIGHT PROTECTED ©

0 5 10 15 20 25m

SCALE 1:500 @ A3



EXISTING BLOCK PLAN.



PROPOSED BLOCK PLAN.

NOTE:
ALL DIMENSIONS AND DETAILS TO BE CHECKED BY CONTRACTOR ON SITE BEFORE WORK COMMENCES.
PARTY WALL NOTICE SHOULD BE SERVED BY OWNER.

STRAIGHT ARCH LTD.
ARCHITECTURAL AND STRUCTURAL SERVICES.
TEL: 0207 345 7363
info@straightarch.co.uk

TITLE: BLOCK PLANS

PROJECT: 07, HAZELMERE GARDENS HORNCHURCH, RM11-2AX.

Date: OCT. 2026
Scale: 1 : 500@A3
Sheet No. H1-06
File No.