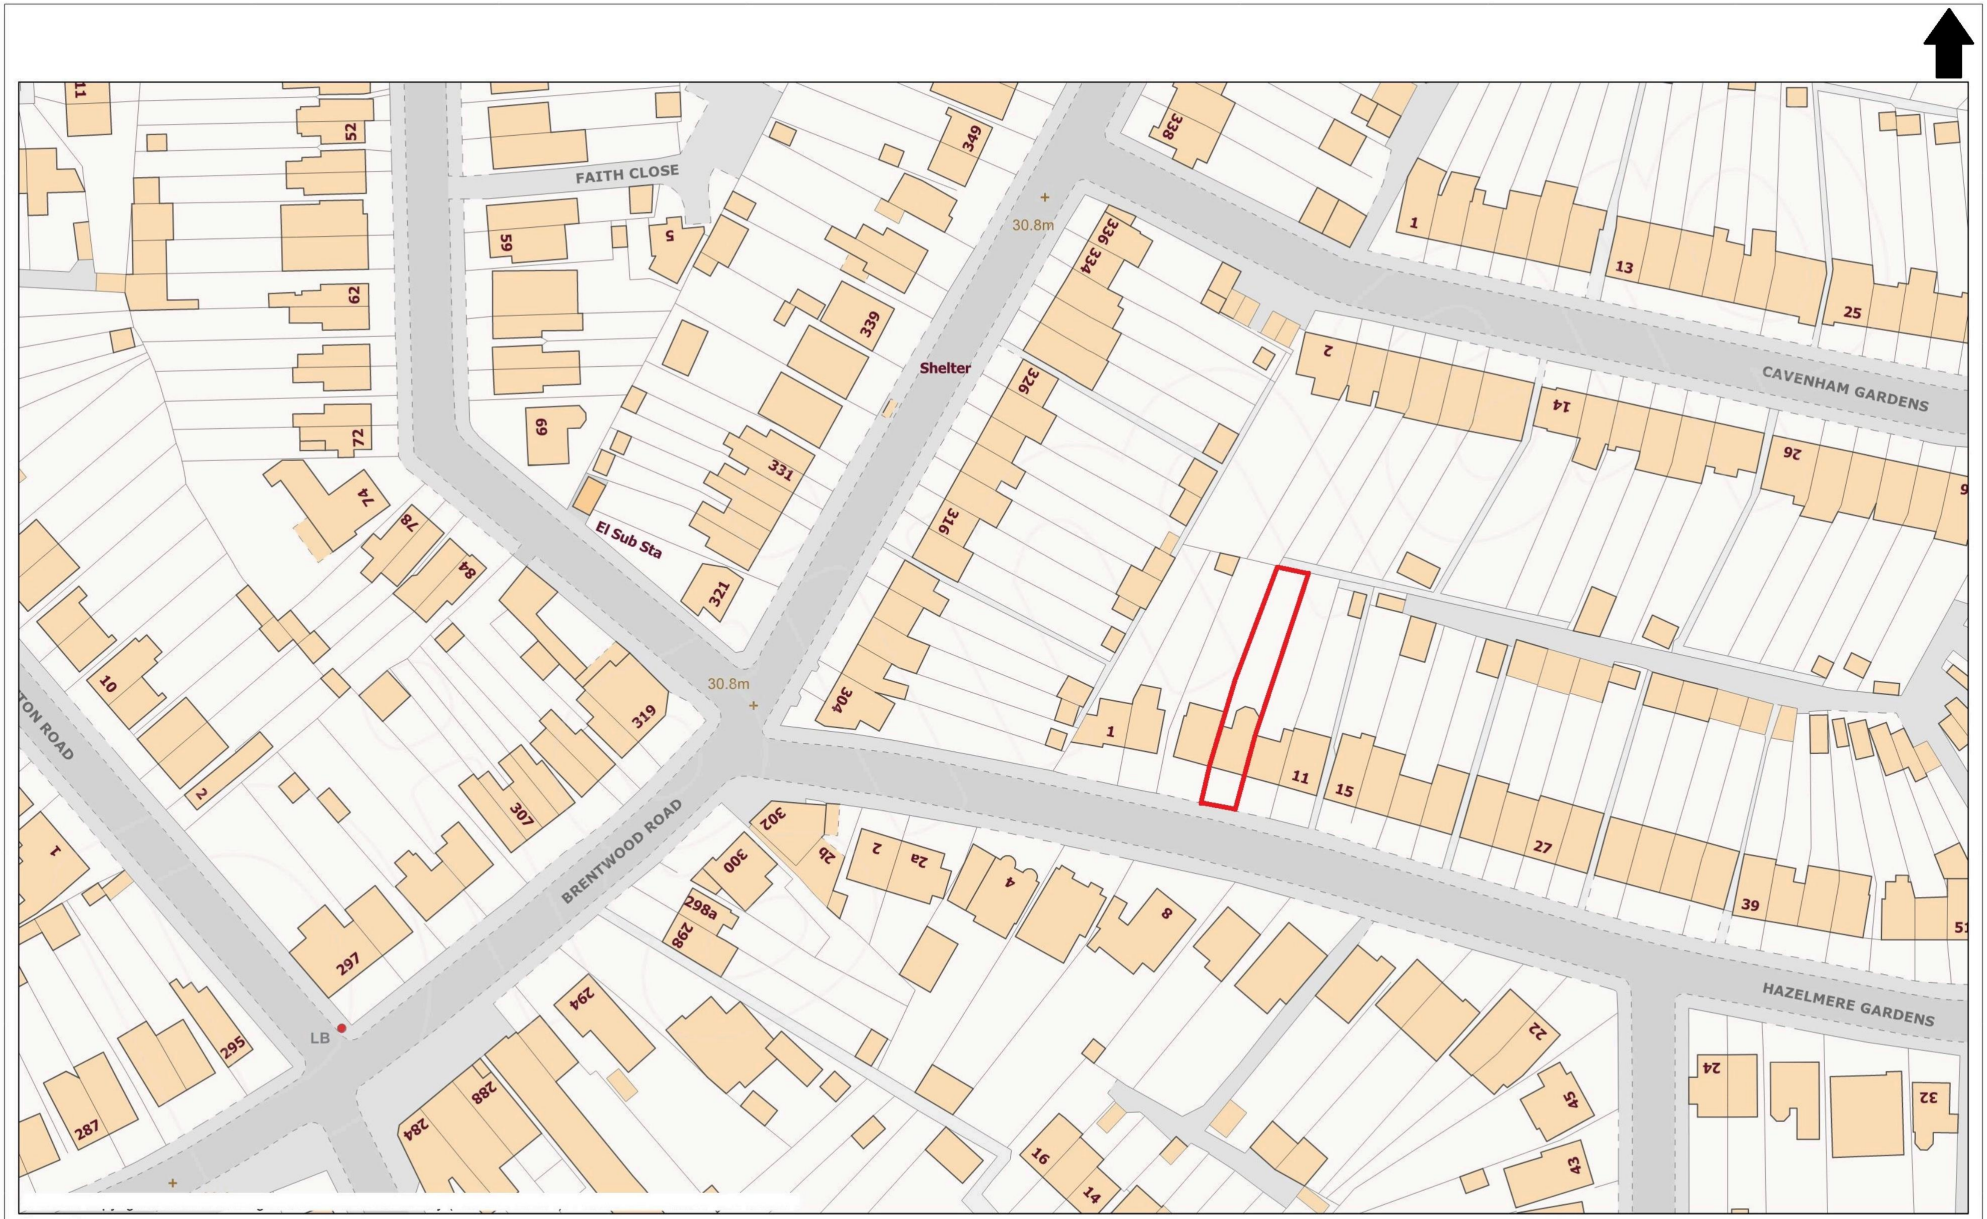

FAITH CLOSE
Shelter
30.8m
CAVENHAM GARDENS
El Sub Sta
BRENTWOOD ROAD
HAZELMERE GARDENS
LB
Scale 1:1250
0 10 20 30 40 50 60 70 80 90 100 m