
© Axiom Architects LLP 2026.
It is for planning application purposes only and may not be reproduced in whole or in part without permission. Drawings lodged for planning approval may be reproduced by the Planning Authority in accordance with the 'Copyright (Material Open to Public Inspection) (Marking of Copies of Plans and Drawings) Order 1990' and must carry the relevant copyright restriction note. Scaling from this drawing should only be carried out from a print at the scale and size specified within the title block. Responsibility for ensuring correct size reproduction remains with the reader.

Notes:

Site Area: 5968m²

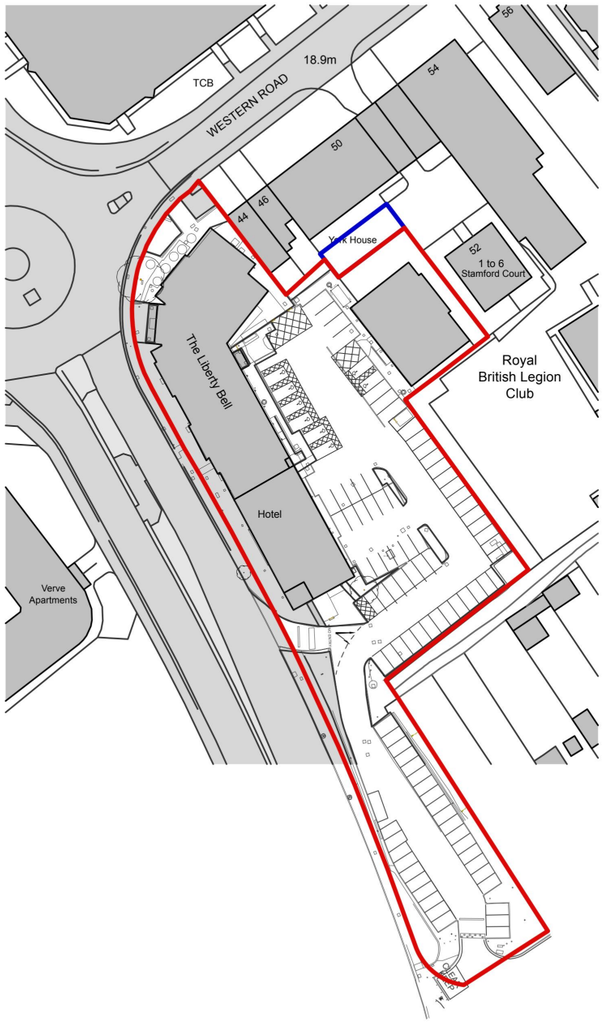

Ordnance Survey, (c) Crown Copyright 2026. All rights reserved. Licence number 100022432

1 LOCATION PLAN
Scale: 1:1250

0 50 100 m

N

Rev	Date	Description	By	Chk
A	21/09/26	Red line adjusted following review;	RW	

Addlepool Business Centre
Clyst St George
Exeter. EX3 0NR

Tel. 01392 368426
www.axiomarchitects.co.uk

AXIOM
ARCHITECTS

Client

WHITBREAD GROUP PLC

Project

LONDON ROMFORD CENTRAL PI AGP
MERCURY GARDENS, ESSEX,
RM1 3EN

Drawing

LOCATION PLAN

Scale	Date	Drawn	Checked
1:1250@A3	17/08/26	SC	RW

Drawing No. **Revision**

6523-PL- 001 A

Status

PLANNING