
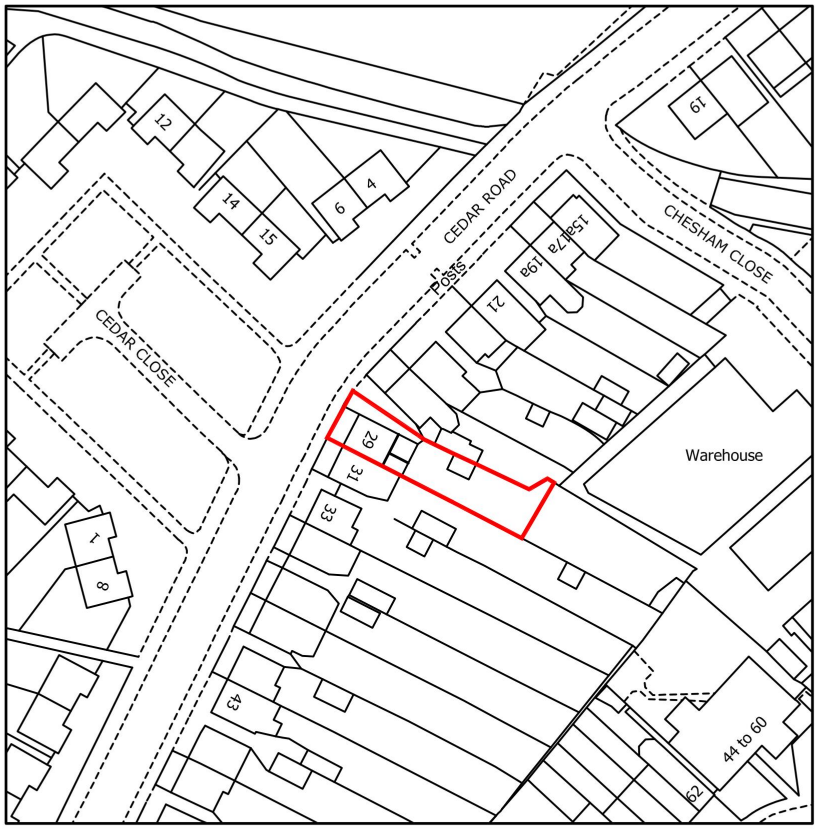


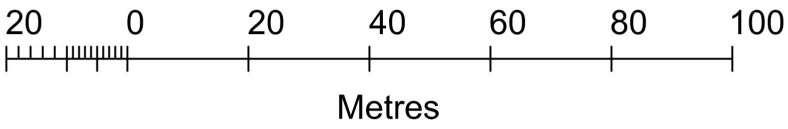

PROJECT:	DWG TITLE			
29 CEDAR ROAD ROMFORD RM7 7JS	LOCATION PLAN			N
	DATE: 22/01/2024	DWG # N.A/29CR/107	SCALE: 1:1250@A4	