
© DRAWNHOUSE LTD



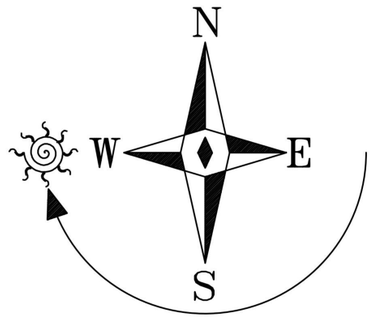

Location Map Scale: 1:1250

0 25 50 100 M

Meters @ 1:1250 @ A3

Key:

- Existing external wall
- Existing internal Wall
- To be removed
- Proposed external wall
- Proposed internal Wall

DRAWNHOUSE LTD

Agent
E.mail: office@drawnhouse.co.uk
Mob: +44 7999 329377

Creating natural, safe, sustainable spaces.

Copyright all rights reserved. The contents of this drawing can not be copied without written permission of the DRAWNHOUSE LTD

Project name:
13 Chippenham Road, Romford, RM3 8EX

Title:
LOCATION PLAN

Project number:	90856
Drawn:	AN
Scale:	A3 - 1:1250
Drawing No:	01
Date:	November 2026
Revision:	
Status:	Planning


Location Plan

Site Address: **13, Chippenham Road, Romford, RM3 8EX**

PlanningPortal

Date Produced: **16-Nov-2026**

Scale: **1:1250 @A4**

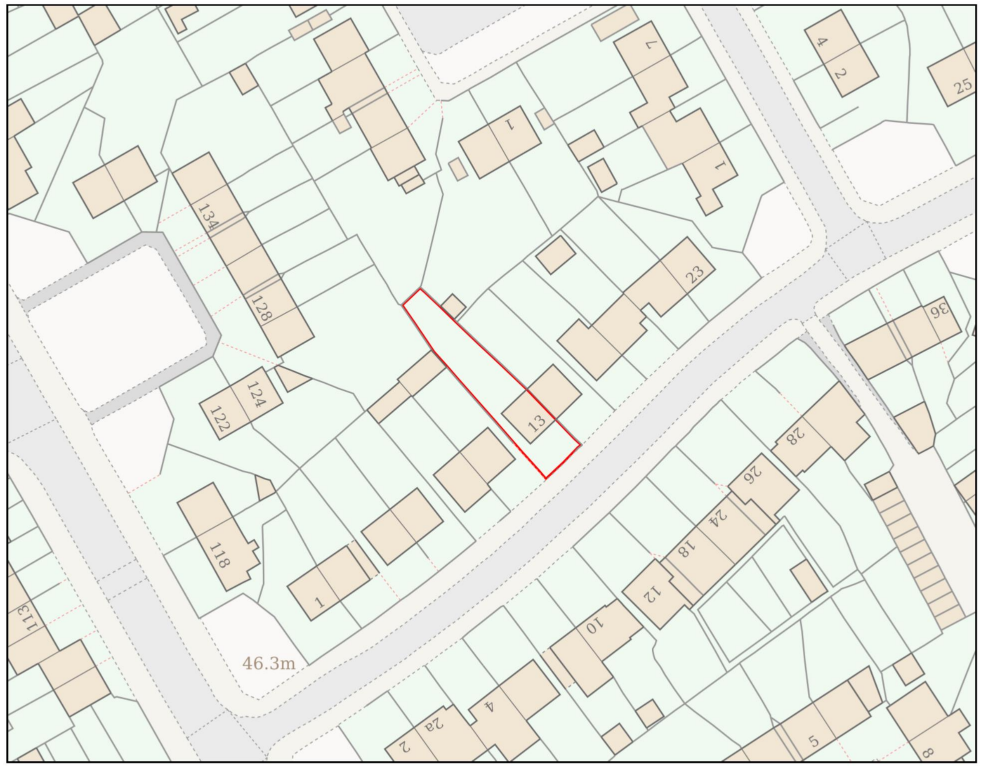

Planning Portal Reference: **PP-15360502v1**

0 50

Metres

Powered By TerraQuest

© Crown copyright and database rights 2026 OS 100042766