
Location Plan

Site Address: **Pizza Hut (uk) Ltd, Rom Valley Way, Romford, RM7 0AN**

PlanningPortal

Date Produced: **11-Nov-2026**

Scale: **1:1250 @A4**

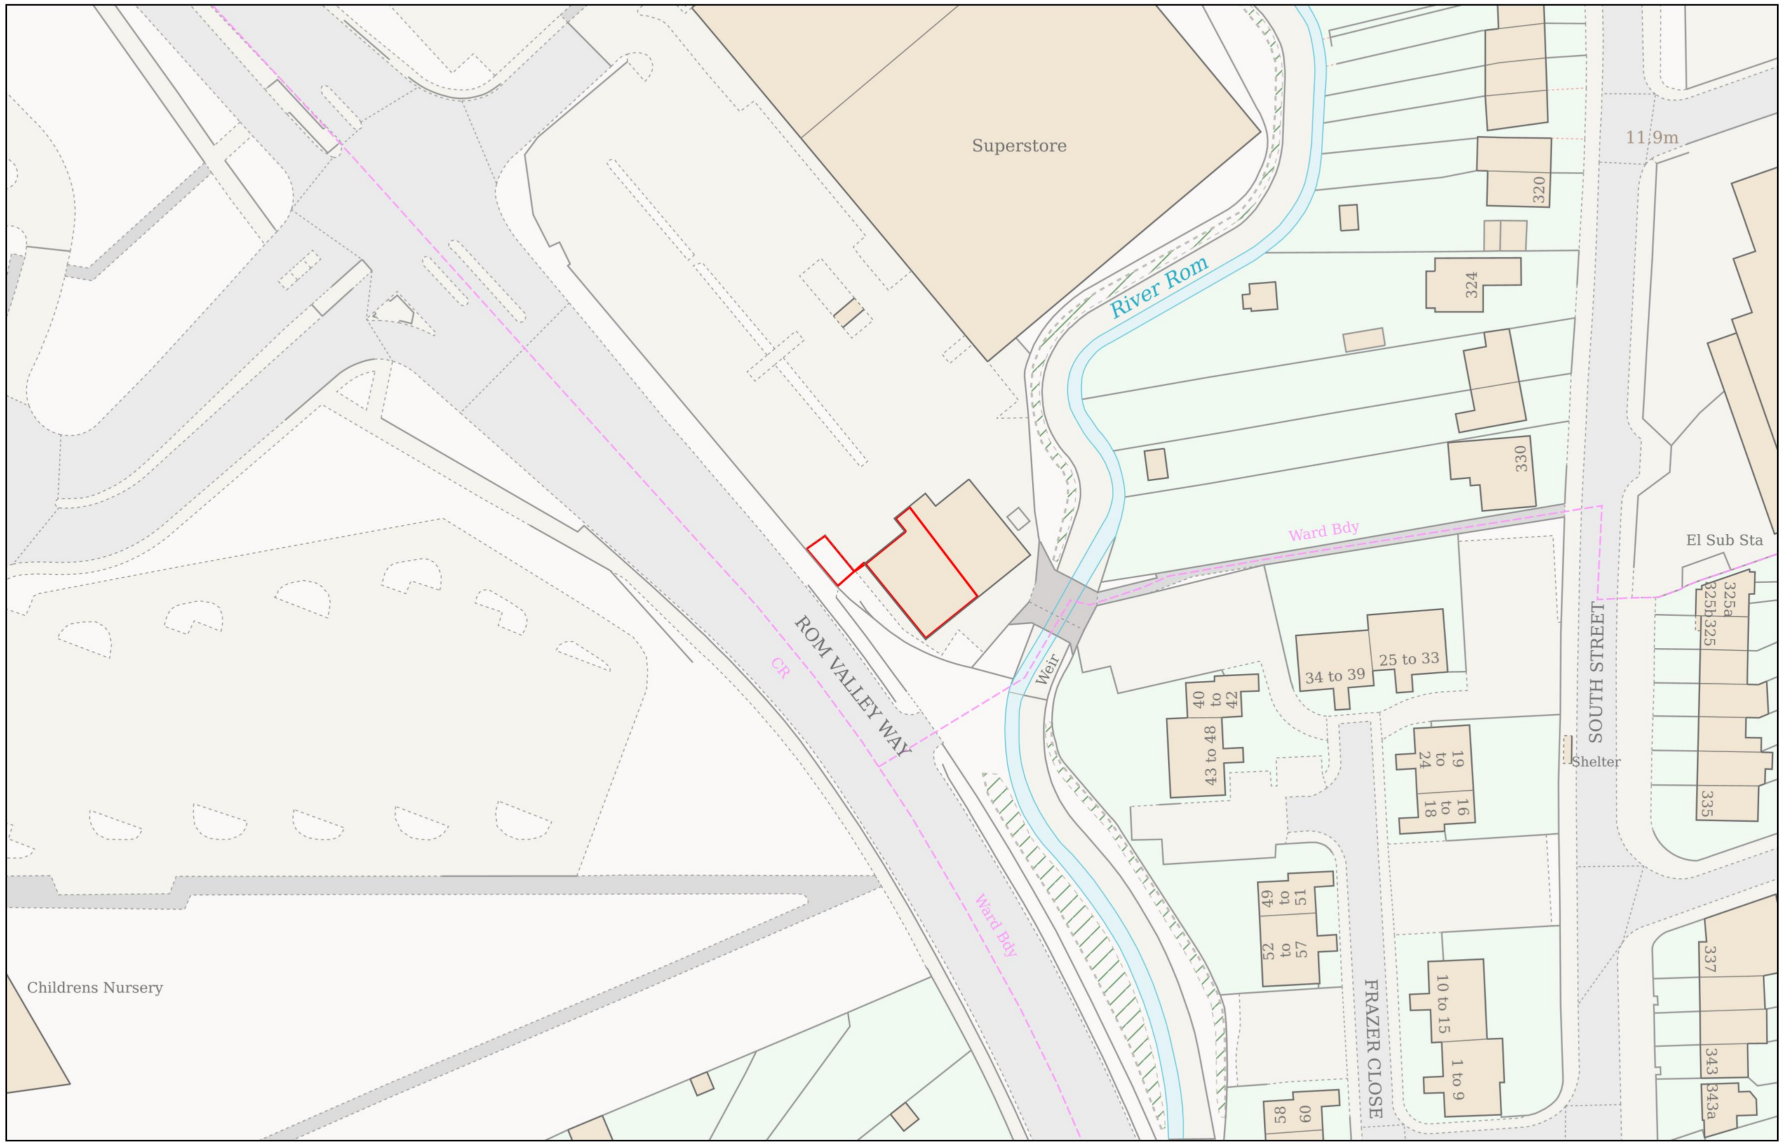

0 50

Metres

Planning Portal Reference: **PP-15361055v1**

Powered By TerraQuest

© Crown copyright and database rights 2026 OS 100042766