



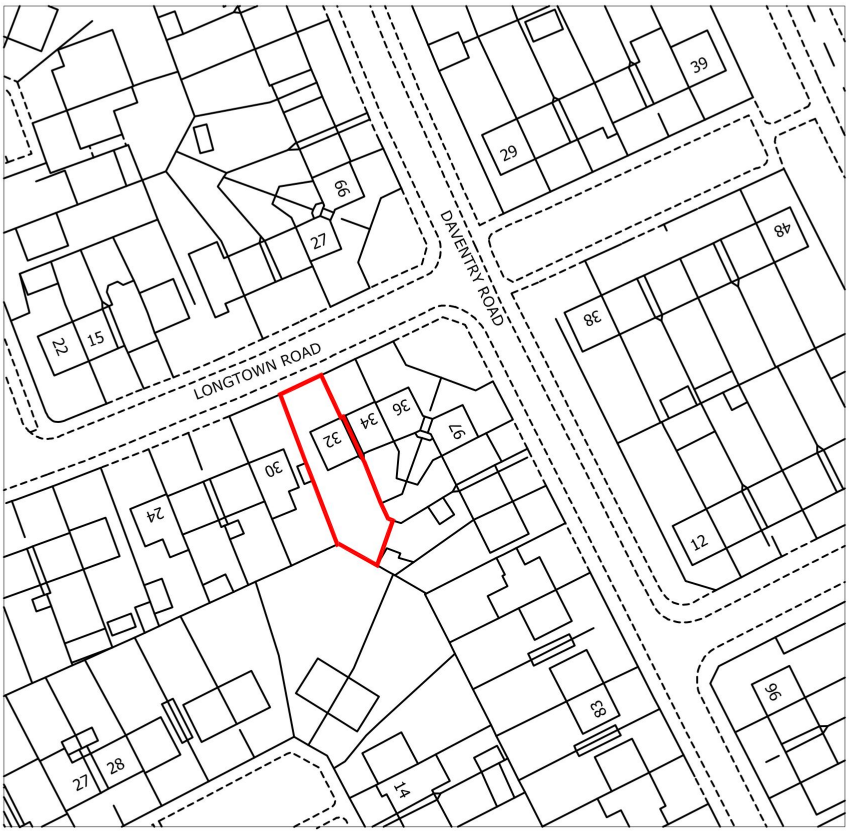

PROJECT:	DWG TITLE		
32 LONGTOWN ROAD ROMFORD RM3 7QL	LOCATION PLAN		
	DATE: 23/10/2026	DWG # N.A/32LR/109	SCALE: 1:1250@A4

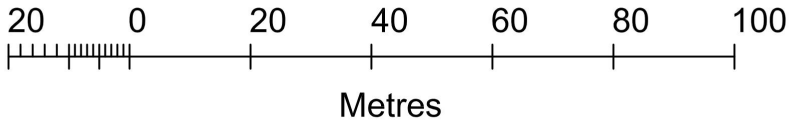