
Schedule 1 to the letter to the London Borough of Havering dated 12 November 2026 - Drawing reference LWS/RA/12-25/25321 entitled 'Consented site layout'

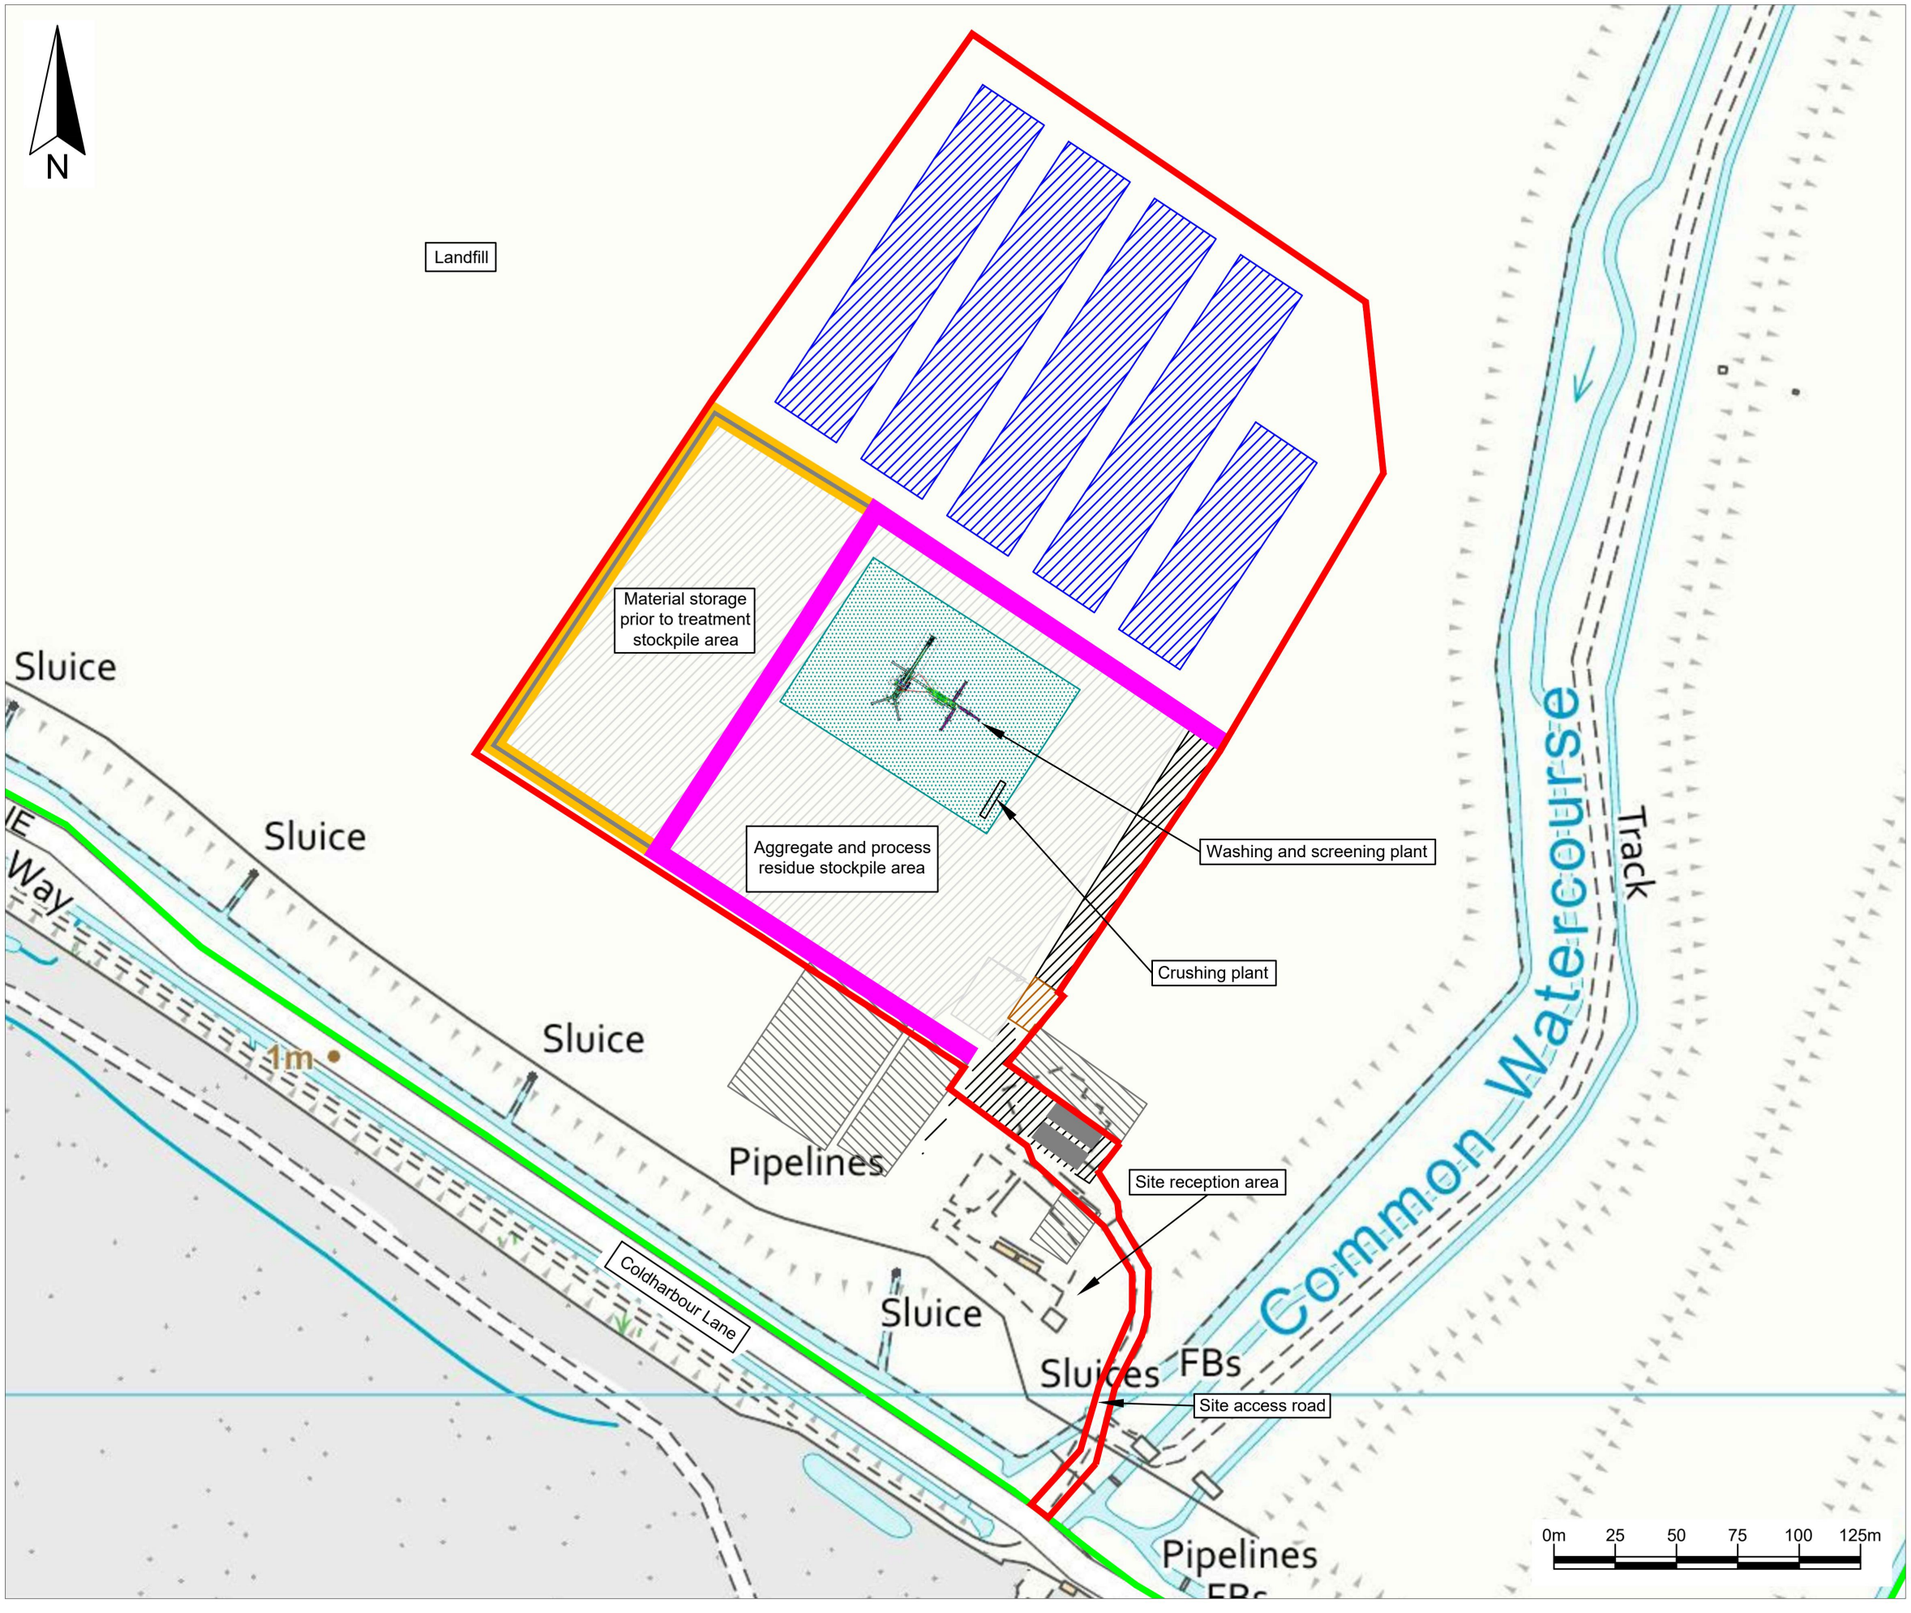

Key / Notes

- Approximate boundary of planning permission reference P2076.17
- Approximate boundary of planning permission reference P1358.22
- Existing tarmac road
- Concrete pads
- Wheelwash and wheel spinner
- Weighbridge
- Concrete road
- Approximate layout of settlement lagoons
- Hardstanding
- Pad for the washing and screening plant (maximum extent)
- Existing hardstanding

Note:
For planning purposes only - the layout of the processing area is indicative and the plan should not be used for construction.

Rev	Status	Drn	App	Chk	Date
	Final	KR	LZH	GT	18/12/25

Site
RAINHAM MARSHES

Client
Land & Water Remediation Limited

Title
Consented site layout

Figure 1


Scale
1:2,500@A3

Drawing Ref
LWS/RA/12-25/25321

Reproduced scale mapping by permission of Ordnance Survey© on behalf of The Controller of His Majesty's Stationery Office. © Crown copyright 2025. All rights reserved. Licence number AC0000851450.

MJCA
Technical advisers on environmental issues
Baddesley Colliery Offices,
Main Road, Baxterley, Atherstone,
Warwickshire, CV9 2LE.
Telephone : 01827 717891
Fax : 01827 718507

Schedule 2 to the letter to the London Borough of Havering dated 12 November 2026 - Drawing reference LWS/RA/12-25/25322 entitled 'Site location'

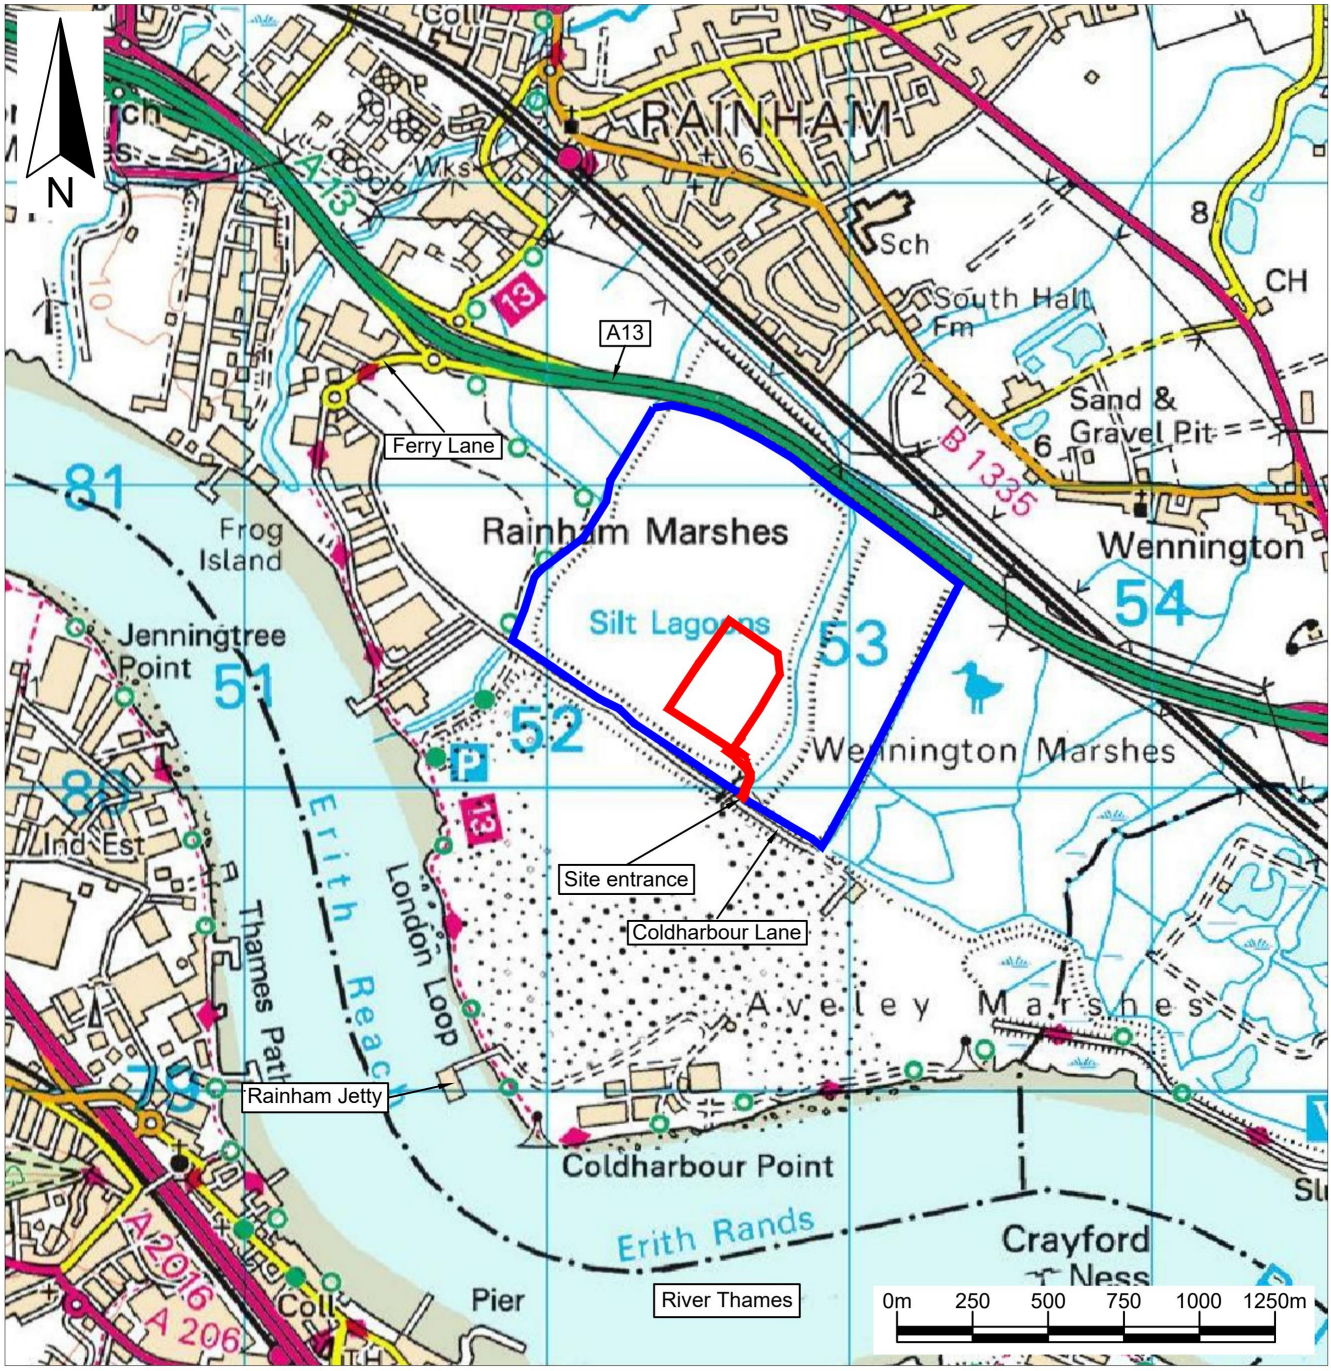

Key / Notes

Approximate boundary of planning permission reference P2076.17 and land under the control of the applicant

Approximate boundary of planning permission reference P1358.22

Rev	Status	Drn	App	Chk	Date
	Final	KR	LZH	GT	18/12/25

Site: RAINHAM MARSHES

Client: Land & Water Remediation Ltd

Title: Site location

Figure 2

Scale: 1:25,000@A4

Drawing Ref: LWS/RA/12-25/25322

MJCA
Technical advisers on environmental issues
Baddesley Colliery Offices,
Main Road, Baxterley, Atherstone,
Warwickshire, CV9 2LE.
Telephone : 01827 717891
Fax : 01827 718507

Reproduced scale mapping by permission of Ordnance Survey® on behalf of The Controller of His Majesty's Stationery Office. © Crown copyright 2025. All rights reserved. Licence number AC0000851450.

Schedule 3 to the letter to the London Borough of Havering dated 12 November 2026 - Landscape and Ecological Management Plan Rainham Marshes (Issue V6 FINAL) prepared by Peak Ecology and dated 2 November 2026