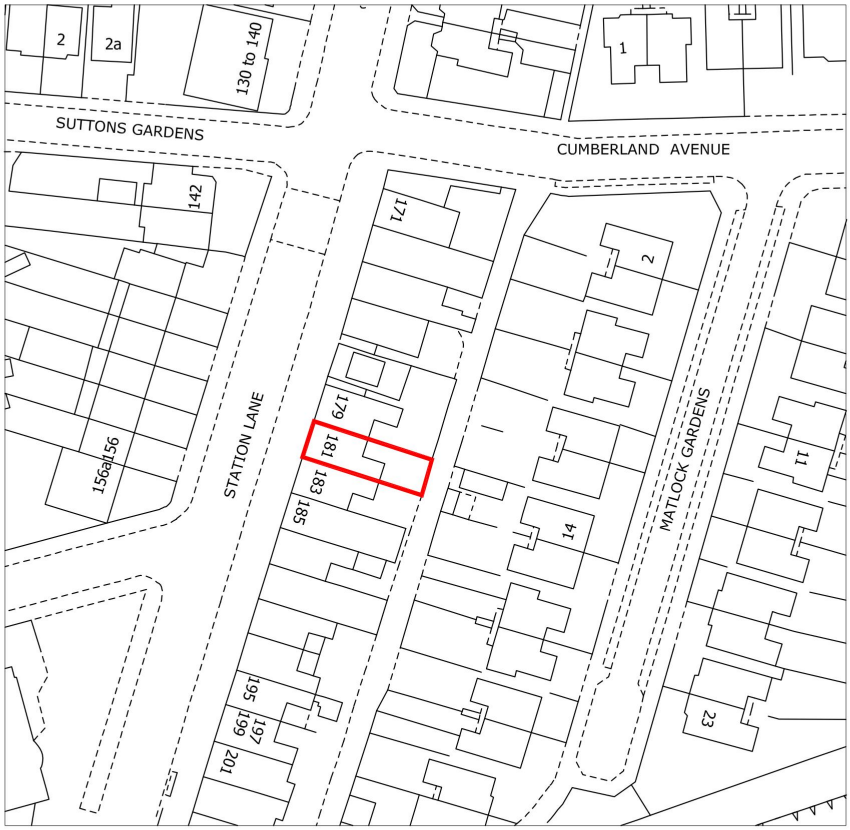


20 0 20 40 60 80 100

Metres

PROJECT:	DWG TITLE		
FIRST FLOOR FLAT 181A STATION LANE HORNCHURCH RM12 6LL	LOCATION PLAN		
	DATE: 10/11/2026	DWG # N.A/181ASL/110	SCALE: 1:1250@A4

N