NOTE: This drawing is the copyright of UBU Design LTD, all rights reserved.

Do not scale from this drawing, except for planning purposes only. All dimensions/levels to be checked. UBU Design LTD accept no liability for any expense loss or damage of whatsoever nature and however arising from the use by any party of this drawing for any purpose other than the execution of the work to which it relates which has not been referred to them and their prior approval obtained.



KEY PROPOSALS (FENCING)

- F1 - F1 - 2.4m high weldmesh fence panel with timber infill, acoustic properties and Hi-Sec. Colour: Green / Timber.
- F2a - F2a - 1.8m high 868 Weldmesh fence and capping strip on top. Colour: Green.
- F2b - F2b - 1.8m high weldmesh fence with timber infill , acoustic properties. Colour: Green/timber.
- F3 - F3 - 3.0m high 868 Wweldmesh fence and capping strip on top to MUGA. Colour: Green.
- F4 - F4 - 1.2m high timber palisade fence. Colour: Timber
- F5 - F5 - 2m high timber 'hit and miss' fence to bin store. Colour: Green
- F6 - F6 -2.4m high weldmesh fence to substation. Colour Green
- F7 - F7 -1.2m high 868 Weldmesh fence and capping strip on top. Colour: Green.
- F8 - 1.2m high timber Post + Rail Fencing
- W1 - W1 - Low timber retaining wall - 500-800mm high
- W2 - W2 - Low timber retaining wall - 500mm high
- Fencing, gates to architect's detail (1.2m high) Refer to BSS078-HAV-ZZ-ZZ-D-A1951 and BSS078-HAV-ZZ-ZZ-D-A1956
- Fencing, gates to architect's detail (2.6m high) Refer to BSS078-HAV-ZZ-ZZ-D-A1951 and BSS078-HAV-ZZ-ZZ-D-A1956
- Fencing, gates to architect's detail (2.55m high) Refer to BSS078-HAV-ZZ-ZZ-D-A1951 and BSS078-HAV-ZZ-ZZ-D-A1956
- Existing Fence & New Gate to match existing
- HR - HR - Steel handrail. Kee Klamp or equivalent

KEY (GATES)

- G1 - G1 - 2.4m high single pedestrian gate to match F1. 1.5m clear width
- G2 - G2 - 1.8m high single pedestrian gate to match F2a. 1.5m clear width
- G3 - G3 - 1.8m high double pedestrian gate to match F2a. 3.1m clear width
- G4 - G4 - 1.8m high single pedestrian gate to match F2b. 1.5m clear width
- G5 - G5 - 1.8m high double pedestrian gate to match F2b. 3.1m clear width
- G6 - G6 - 1.8m high single pedestrian gate to match F3. 1.5m clear width
- G7 - G7 - 1.2m high single pedestrian gate to match F4. 1.2m clear width
- G8 - G8 - 2m high double gates to match F5. 2.3m clear width
- G9 - G9 - 2.4m high double gates to match F6. 3.1m clear with
- G10 - G10 - 1.2m high single gates to match F7. 1.5m clear with
- Gates to architect's detail Refer to BSS078-HAV-ZZ-ZZ-D-A1951 and BSS078-HAV-ZZ-ZZ-D-A1956
- Gates to architect's detail Refer to BSS078-HAV-ZZ-ZZ-D-A1951 and BSS078-HAV-ZZ-ZZ-D-A1956
- Gates to architect's detail Refer to BSS078-HAV-ZZ-ZZ-D-A1951 and BSS078-HAV-ZZ-ZZ-D-A1956

NOTES:

- All products and suppliers as shown or similar and approved
- For Fencing, Gates, Bin Store and Cycle Shelter enclosure details refer to drawings: BSS078-UBU-ZZ-00-D-L-2002 to BSS078-UBU-ZZ-00-D-L-2006
- All RAL colours to be standard and agreed with client.

SIDE WIDE ACCESS AND SECURITY

Site-wide access and security gates as per Haverstock's guidance. Refer to drawing BSS078-HAV-ZZ-D-A-1100

REV	DATE	COMMENTS	DRN	CHK	APP
38	04/08/25	Stage 5 - For planning	PP	JD	JM
29	30/12/24	Stage 4 SD - Upload	PP	JD	JM
24	26/11/24	Stage 4 SD - Upload	PP	JD	JM
23	25/11/24	Stage 4 SD - Upload	PP	JD	JM
22	19/11/24	Stage 4 SD - Upload	PP	JD	JM
21	22/10/24	For Stage 4 Approval	PP	JD	JM

UBU Design LTD
7a Wintex House, Easton Lane
Business Park, Easton Lane,
Winchester, Hants, SO23 7RQ
+44 (0) 1962 856 008
studio@ubu-design.co.uk
www.ubu-design.co.uk

PROJECT:	BALGORES SEND SCHOOL
TITLE:	FENCING AND GATES PLAN
CLIENT:	GALILFORD TRY
SCALE:	1:250 @A0
DATE:	09/07/2025
JOB NO:	4092
DWG NO:	BSS078-UBU-ZZ-00-D-L-1008
STATUS:	S3 Stage 5
REV:	06

NOTE: This drawing is the copyright of UBU Design LLP, all rights reserved.

Do not scale from this drawing, except for planning purposes only. All dimensions/levels to be checked. UBU Design LLP accept no liability for any expense loss or damage of whatsoever nature and however arising from any variation made to this drawing or in the execution of the work to which it relates which has not been referred to them and their prior approval obtained.

NOTE:

For plan and keys refer to **BSS078-UBU-ZZ-00-D-L-**1006 drawing

All products and suppliers as shown or similar and approved


All RAL colours to be standard and agreed with client.

Structural build up to engineers detail


Drainage to engineers detail

Lighitng to engineers detail

To be installed to manufacturer's recommendations

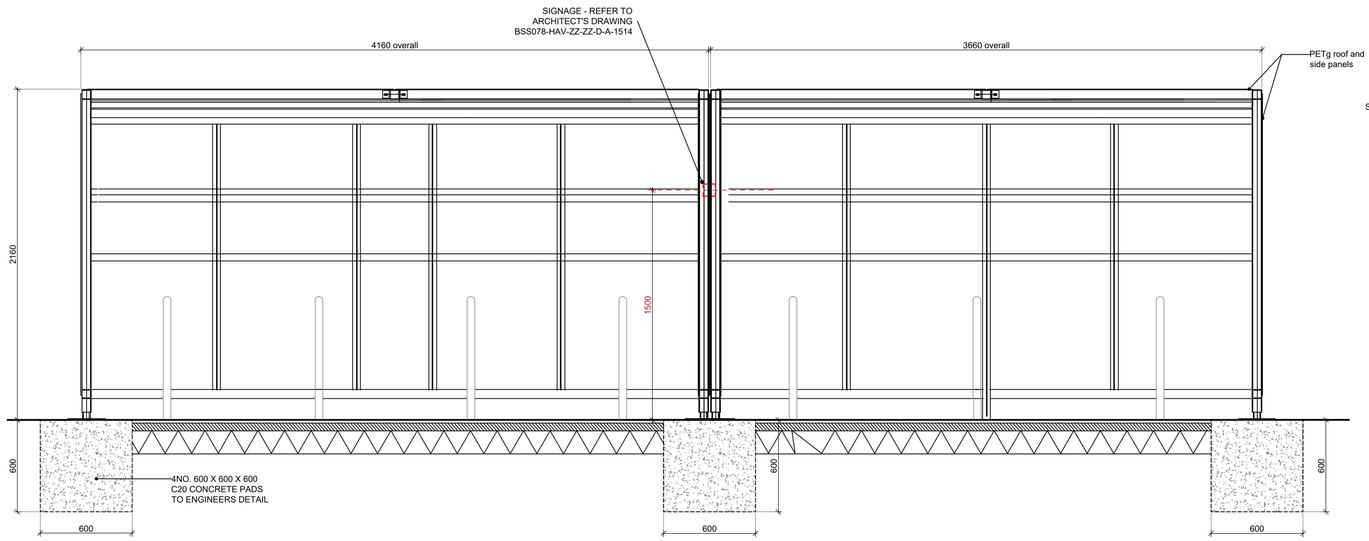


FRONT VIEW OF CYCLE SHELTER
SCALE 1:20

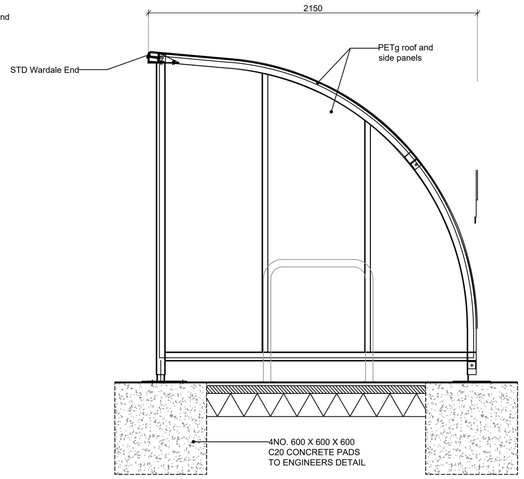


SIDE VIEW OF WARDALE CYCLE SHELTERS
SCALE 1:20

NOTE
LIGHTING TO BE INSTALLED TO MEET BREEAM REQUIREMENTS TO M& E ENGINEERS

NOTE
Lighting refer to engineers' drawings and spec
BSS078-CPW-ZZ-ZZ-D-E-6301

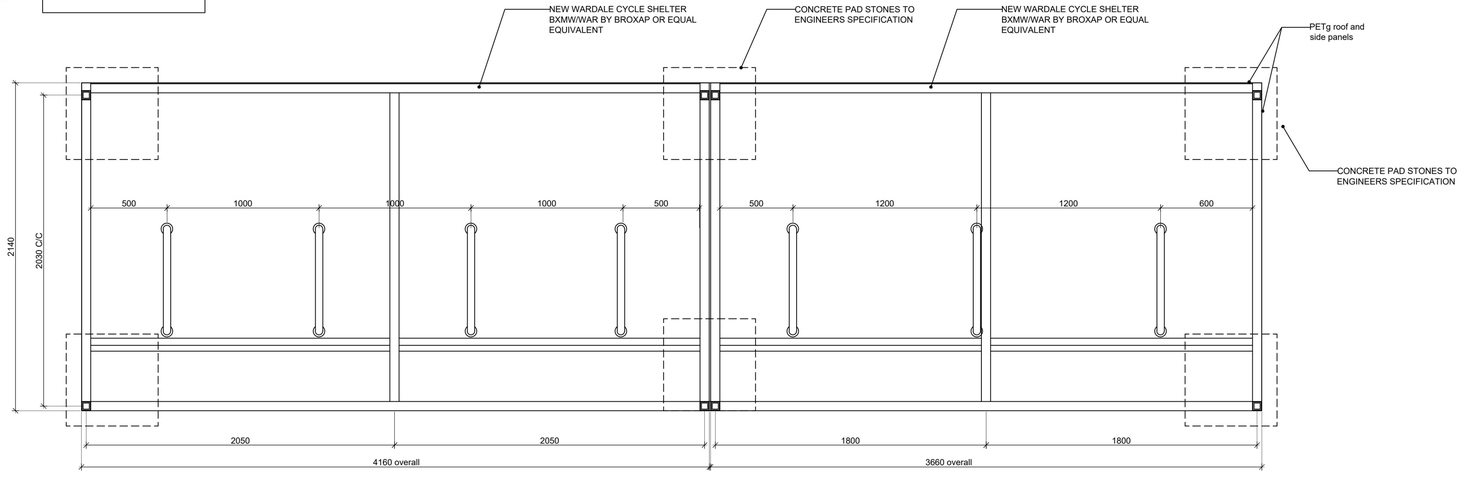

DETAIL PLAN OF CYCLE SHELTER
SCALE 1:20

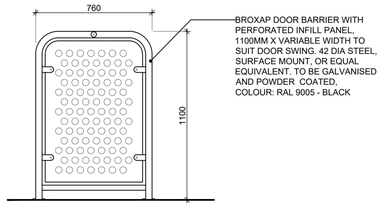


DOOR BARRIER - DOOR HOOP
SCALE 1:20


DOOR BARRIERS WITH PERFORATED INFILL PANEL BX14/DB-PIP BY BROXAP OR EQUAL EQUIVALENT

NOTE:
NEW WARDALE CYCLE SHELTER
BXMW/WAR BY BROXAP OR EQUAL EQUIVALENT
6000MM LENGTH FOR 14NO. CYCLES
SHELTER FRAME TO BE GALVANISED AND POWDER COATED, COLOUR: RAL 9005 -TBC
WITH CLEARVIEW PETG UV ROOF CLADDING.
FIXINGS TO BE ANTI-TAMPER WITH ANTI-CLIMB END FRAMES

0 1m 2m
SCALE

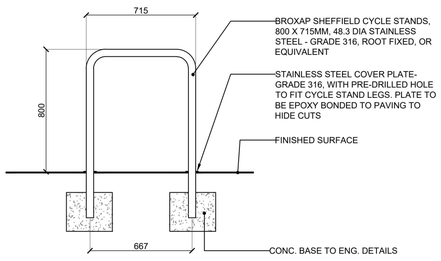

SECTION THROUGH CYCLE STAND
SCALE 1:20

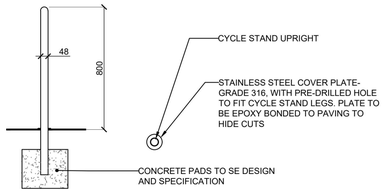

ELEVATION
SCALE 1:20

DETAIL PLAN OF COVER PLATE TO CYCLE STAND
SCALE 1:20

REV	DATE	COMMENTS	DRN	CHK	APP
03	26/11/25	Stage 4 - S5 - Update - For planning	PP	JW	LW
02	19/11/25	Stage 4 - S3 - Issue	PP	JW	JW
01	23/10/25	Initial Issue	pp	JW	JW

UBU Design LTD
7a Wintex House, Easton Lane
Business Park, Easton Lane,
Winchester, Hants, SO23 7RQ
+44 (0) 1962 856 008
studio@ubu-design.co.uk
www.ubu-design.co.uk

PROJECT: BALGORES SEND SCHOOL

TITLE: DETAILS
CYCLE SHELTER + DOOR HOOP

CLIENT: GALILFORD TRY

SCALE: 1:20 @A1

DATE: 23/10/2025

JOB NO: 4092

DWG NO: BSS078-UBU-ZZ-00-D-L-2002

STATUS: S5 Stage 4

REV: 03

NOTE: This drawing is the copyright of UBU Design LLP, all rights reserved.

Do not scale from this drawing, except for planning purposes only. All dimensions/levels to be checked. UBU Design LLP accept no liability for any expense loss or damage of whatsoever nature and however arising from any variation made to this drawing or in the execution of the work to which it relates which has not been referred to them and their prior approval obtained.

NOTE:

For plan and keys refer to **BSS078-UBU-ZZ-00-D-L-**1006 drawing

All products and suppliers as shown or similar and approved

All RAL colours to be standard and agreed with client.


Structural build up to engineers detail

Drainage to engineers detail


Lighitng to engineers detail

To be installed to manufacturer's recommendations

Site-wide access and security gates as per Haverstock's guidance. Refer to drawing BSS078-HAV-ZZ-D-A-1100

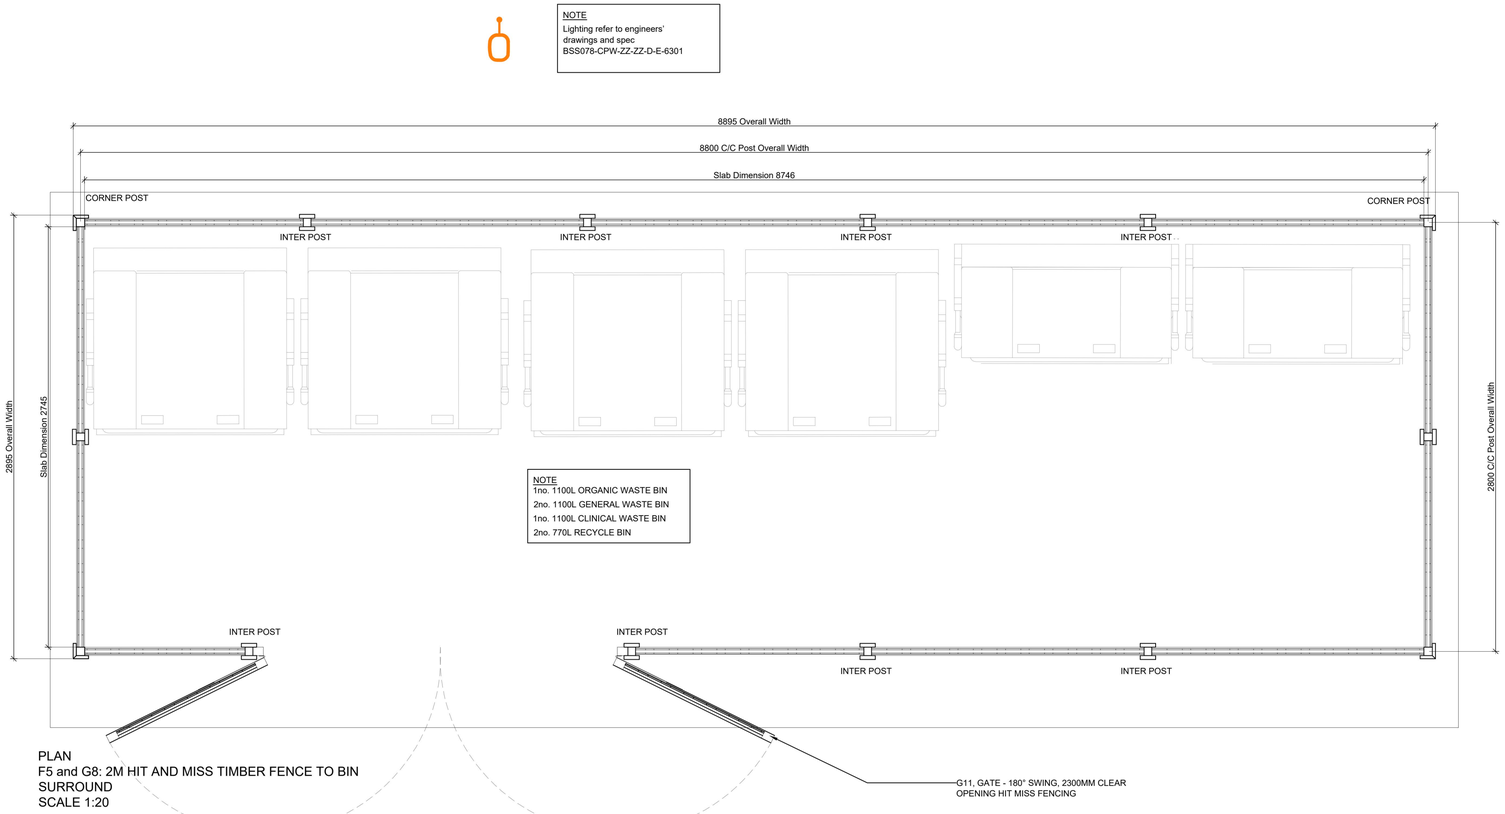

PLAN
F5 and G8: 2M HIT AND MISS TIMBER FENCE TO BIN SURROUND
SCALE 1:20

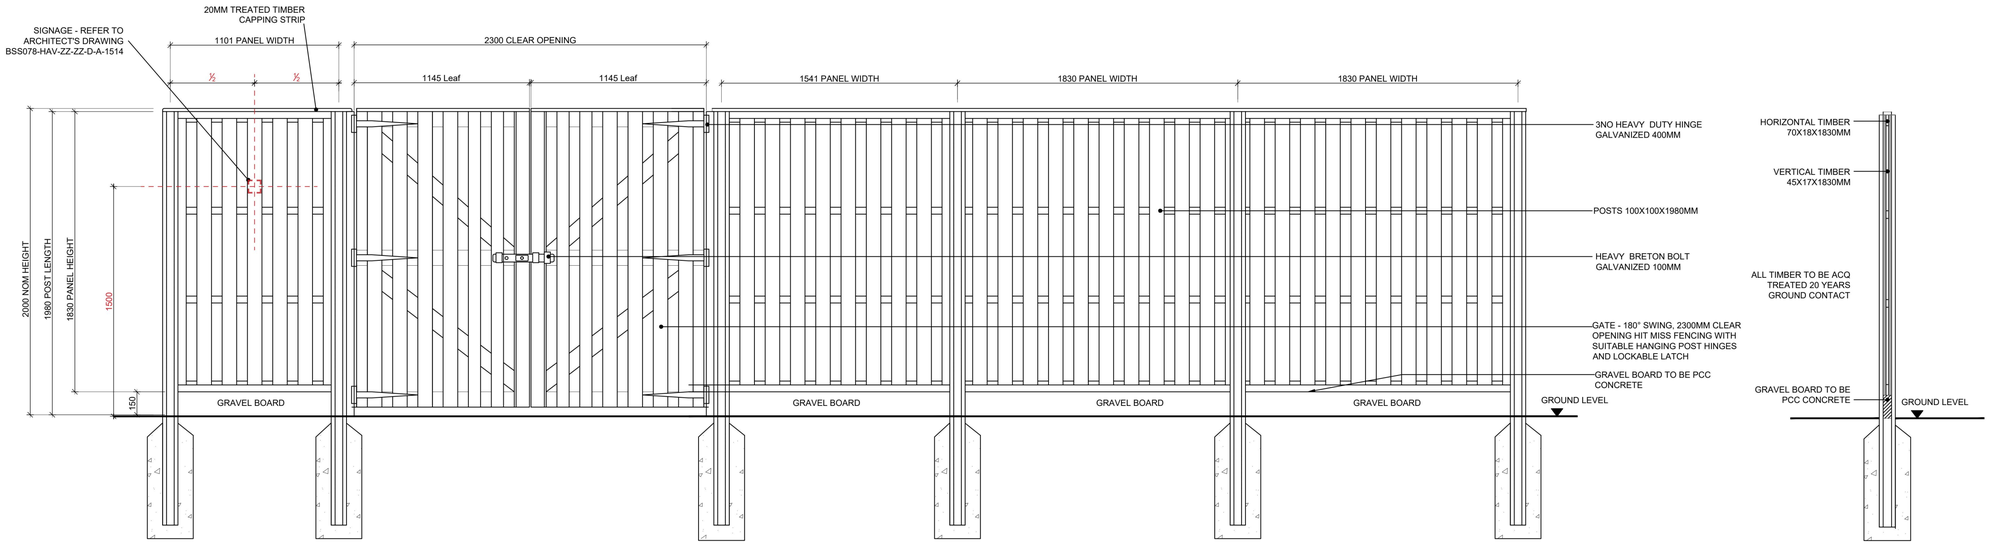

EAST (FRONT) ELEVATION
F5 and G8: 2M HIT AND MISS TIMBER FENCE TO BIN SURROUND
SCALE 1:20

NOTE
BIN STORE SURROUND - VERTICAL TIMBER HIT AND MISS FENCING, PANELS WITH MATCHING GATES SUPPLIED BY JACKSON'S FENCING, OR EQUIVALENT. TIMBER TO BE SOFTWOOD WITH JAKCURE FINISH
TO PROVIDE 25YEAR LIFESPAN. ALL FITTING TO GATES TO BE STAINLESS STEEL.

0 1m 2m
SCALE

SECTION: POST OMITTED FOR CLARITY

REV	DATE	COMMENTS	DRN	CHK	APP
03	29/11/25	Stage 4 - S5 - Update - For planning	PP	JW	LW
02	19/11/25	Stage 4 - S3 - Upload	PP	JW	JW
01	23/10/25	Initial issue	PP	JW	JW

UBU Design LTD
7a Wintex House, Easton Lane Business Park, Easton Lane, Winchester, Hants, SO23 7RQ
+44 (0) 1962 856 008
studio@ubu-design.co.uk
www.ubu-design.co.uk

PROJECT: BALGORES SEND SCHOOL	
TITLE: DETAILS BIN STORE	
CLIENT: GALILFORD TRY	
SCALE: 1:20 @A1	DATE: 23/10/2025
JOB NO: 4092	DWG NO: BSS078-UBU-ZZ-00-D-L-2003
STATUS: S5 Stage 4	REV: 03

NOTE: This drawing is the copyright of UBU Design LLP, all rights reserved.

Do not scale from this drawing, except for planning purposes only. All dimensions/levels to be checked. UBU Design LLP accept no liability for any expense loss or damage of whatsoever nature and however arising from any variation made to this drawing or in the execution of the work to which it relates which has not been referred to them and their prior approval obtained.

NOTE:

For plan and keys refer to **BSS078-UBU-ZZ-00-D-L-**1008 drawing

All products and suppliers as shown or similar and approved

All RAL colours to be standard and agreed with client.


Structural build up to engineers detail

Drainage to engineers detail

Lighitng to engineers detail

To be installed to manufacturer's recommendations

Site-wide access and security gates as per Haverstock's guidance. Refer to drawing BSS078-HAV-ZZ-D-A-1100

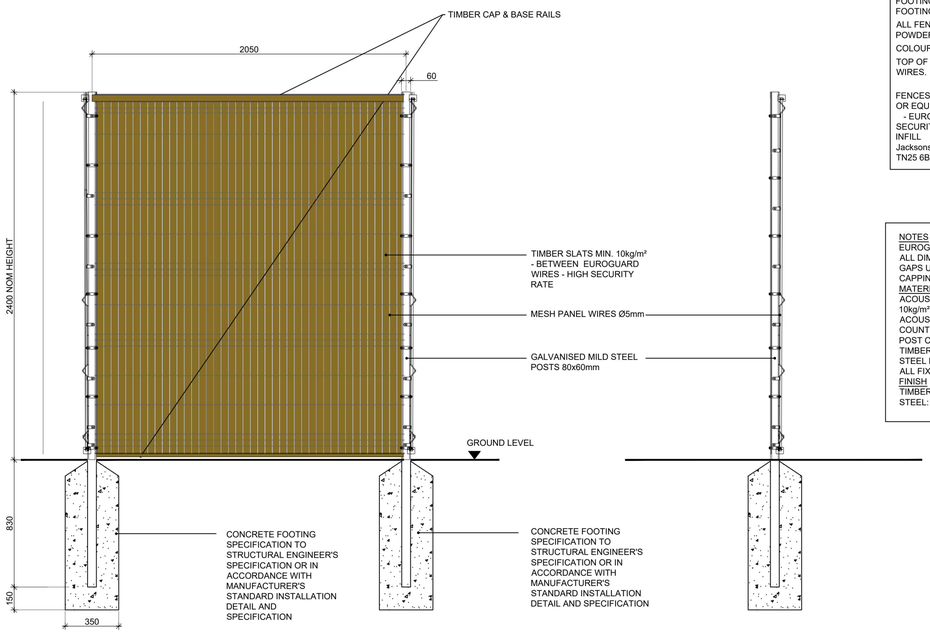

NOTE

FOOTINGS SHOWN INDICATIVELY AS ALL FOOTINGS TO BE DESIGNED BY THE ENGINEERS.

ALL FENCES AND ASSOCIATED GATES TO BE POWDER COATED,


COLOUR: 6005 RAL - GREEN

TOP OF FENCE TO BE FLAT , NO PROTRUDING WIRES.

FENCES TO BE SUPPLIED BY JACKSON'S FENCING OR EQUIVALENT.
- EUROGUARD COMBI LPS 1175 A1 (SR1) HIGH SECURITY RATED MESH PANEL FENCING TIMBER INFILL
Jacksons Fencing: Stowting Common, Ashford, Kent, TN25 6BN+44 (0)1902 796699

NOTES
EUROGUARD COMBI A1 SR1 - HIGH SECURITY RATE TIMBER INFILL
ALL DIMS ARE IN MM
GAPS UNDER FENCING ARE NOMINAL DUE TO GROUND LEVELS
CAPPING AND COUNTER RAILS MAY BE REMOVED IF NOT REQUIRED
MATERIALS
ACOUSTIC BOTTOM BOARD: 140X34 THICK (120 NOM. FACE) AT MIN. 10kg/m²
ACOUSTIC T&G BOARD: 140X34 THICK (123 NOM. FACE) AT MIN. 10kg/m²
COUNTER RAIL: 70X34 THK PAR
POST COVER BOARD: 120X35 THK
TIMBER BATTEN: 100X50 THK SAWN FINISH
STEEL POSTS: UNIVERSAL BEAMS
ALL FIXING ARE GALVANISED OR STAINLESS STEEL
FINISH
TIMBER: JAKCURED TREATED
STEEL: GALVANISED TO BS EN ISO 1461

F1: 2.4M EURO GUARD COMBI FENCE
JACKSONS FENCING OR EQUAL EQUIVALENT
SCALE 1:20

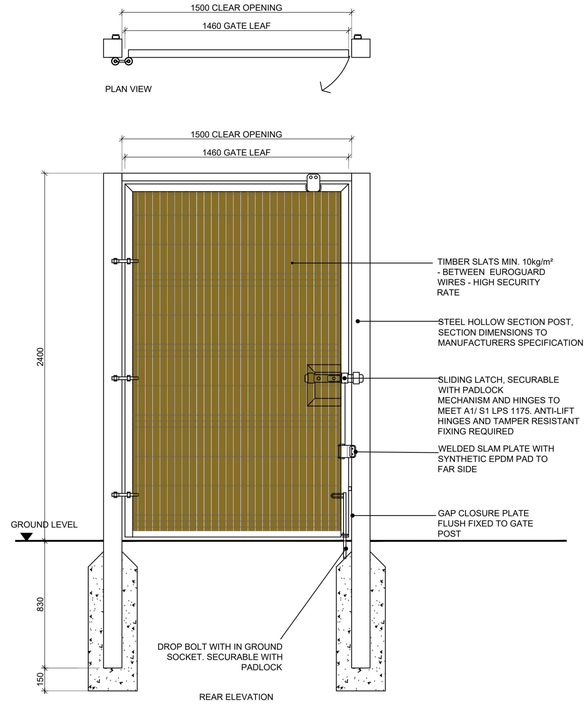


G1: 1500MM WIDE X 2400MM HIGH: EUROGUARD PEDESTRIAN GATE
JACKSON'S FENCING OR EQUAL EQUIVALENT
SCALE 1:20

NOTES:

- TO CONTROL MUGA AND SPORT PITCH BALL IMPACT NOISE EMISSIONS OCCURRING ON THEIR ENCLOSING FENCES, EPDM ANTI-VIBRATION WASHERS ARE ADVISED. TO ENGINEER'S DETAILS AND SPEC.


- PANELS INVERTED TO CREATE A FLAT TOP TO AVOID PROTRUDING WIRES AND ENSURE A SAFE, NEAT FINISH

Alexandra Security Ltd:
estimating@alexandrasecurity.com
www.alexandrasecuirity.com
01892 833 001

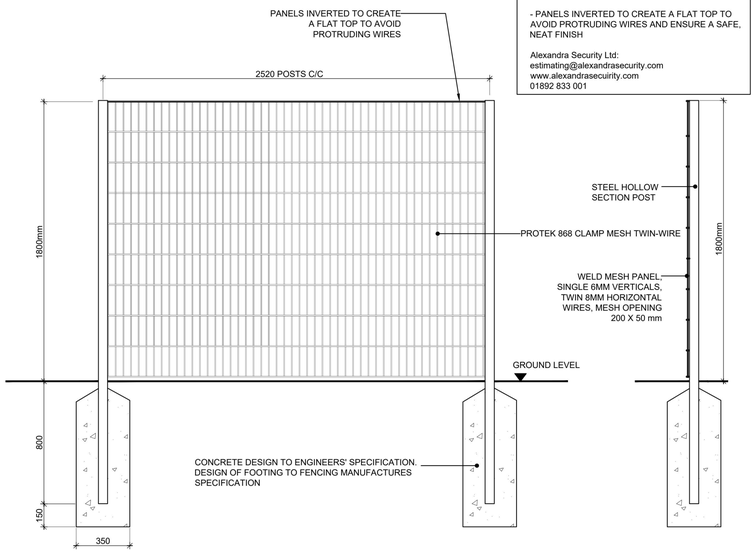


F2 a- 1.8M WELDMESH FENCE
ALEXANDRA SECURITY - PROTEK 868 CLAMP WIRE FENCING SYSTEM OR EQUAL EQUIVALENT
SCALE 1:20

SIDE VIEW.

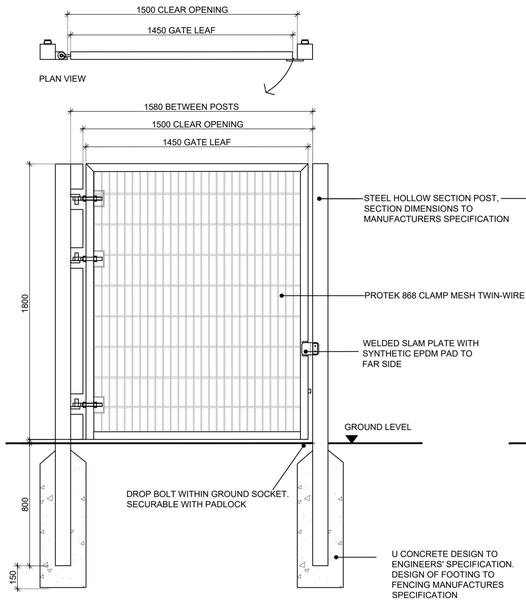

G2 - 1500mm WIDE X 1800mm HIGH SINGLE PEDESTRIAN GATE
ALEXANDRA SECURITY PROTEK 868 CLAMP FENCING SYSTEM OR EQUAL EQUIVALENT -
MANUAL, LOCKABLE
SCALE 1:20

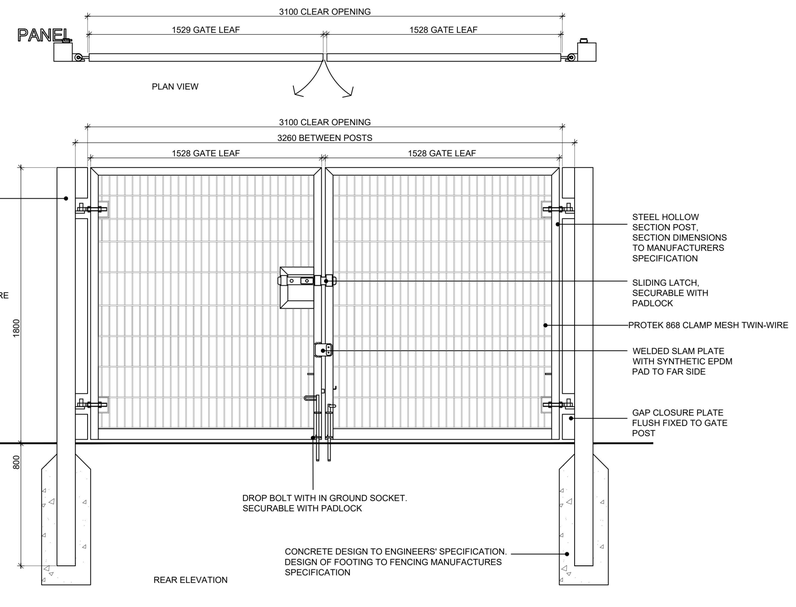

G3 - 3100mm WIDE X 1800mm HIGH DOUBLE GATE
ALEXANDRA SECURITY - PROTEK 868 CLAMP FENCING SYSTEM OR EQUAL EQUIVALENT -
MANUAL, LOCKABLE
SCALE 1:20

0 1m 2m
SCALE

REV	DATE	COMMENTS	DRN	CHK	APP
04	29/05/26	Stage 5 - S3 - Initial issue	PP	JW	LW
03	26/11/25	Stage 4 - S5 - Update	PP	JW	LW
02	19/11/25	Stage 4 - S5 - Issue	PP	JW	JW
01	23/10/25	Initial issue	PP	JW	JW

UBU Design LTD
7a Wintex House, Easton Lane
Business Park, Easton Lane,
Winchester, Hants, SO23 7RQ
+44 (0) 1962 856 008
studio@ubu-design.co.uk
www.ubu-design.co.uk

PROJECT: BALGORES SEND SCHOOL

TITLE: DETAILS
FENCING AND GATES - 1 of 3

CLIENT: GALILFORD TRY

SCALE: 1:20 @A1	DATE: 23/10/2025
JOB NO: 4092	DWG NO: BSS078-UBU-ZZ-00-D-L-2004
STATUS: S3 Stage 5	REV: 04

NOTE: This drawing is the copyright of UBU Design LLP, all rights reserved.

Do not scale from this drawing, except for planning purposes only. All dimensions/levels to be checked. UBU Design LLP accept no liability for any expense loss or damage of whatsoever nature and however arising from any variation made to this drawing or in the execution of the work to which it relates which has not been referred to them and their prior approval obtained.

NOTE:

For plan and keys refer to **BSS078-UBU-ZZ-00-D-L-**1008 drawing

All products and suppliers as shown or similar and approved

All RAL colours to be standard and agreed with client.

Structural build up to engineers detail

Drainage to engineers detail

Lighitng to engineers detail

To be installed to manufacturer's recommendations

Site-wide access and security gates as per Haverstock's guidance. Refer to drawing BSS078-HAV-ZZ-D-A-1100

NOTE

FOOTINGS SHOWN INDICATIVELY AS ALL FOOTINGS TO BE DESIGNED BY THE ENGINEERS.


ALL FENCES AND ASSOCIATED GATES TO BE POWDER COATED.

COLOUR: 6005 RAL - GREEN


TOP OF FENCE TO BE FLAT , NO PROTRUDING WIRES.

FENCE TO BE SUPPLIED BY JACKSON'S FENCING OR EQUIVALENT.
- EUROGUARD COMBI MESH PANEL FENCING WITH TIMBER INFILL 10kg/m²


Jacksons Fencing: Stowting Common, Ashford, Kent, TN25 6BN
+44 (0)1902 796699

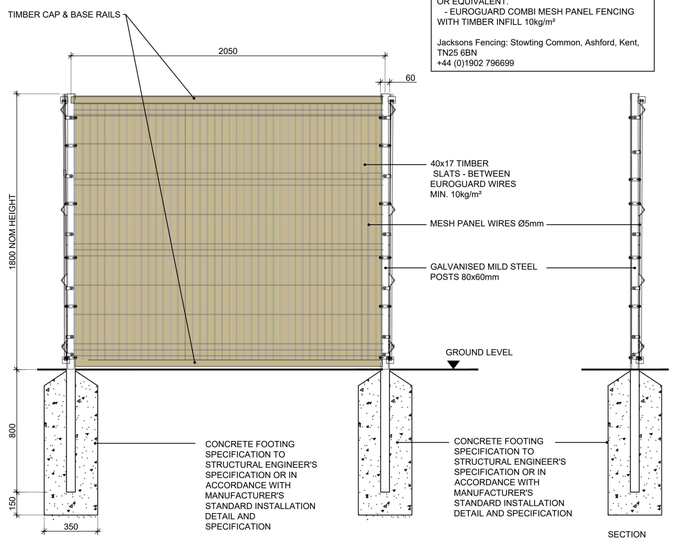


F2b: 1.8M EURO GUARD COMBI FENCE
JACKSONS FENCING OR EQUAL EQUIVALENT
SCALE 1:20

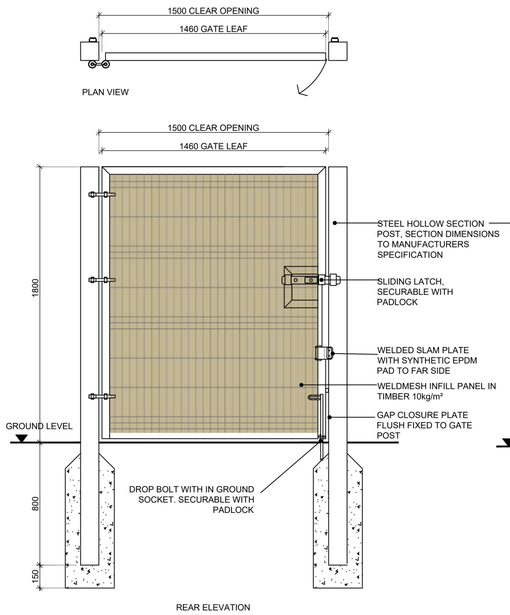

G4:1500MM WIDE X 1800MM HIGH: EUROGUARD PEDESTRIAN GATE
JACKSON'S FENCING OR EQUAL EQUIVALENT
SCALE 1:20

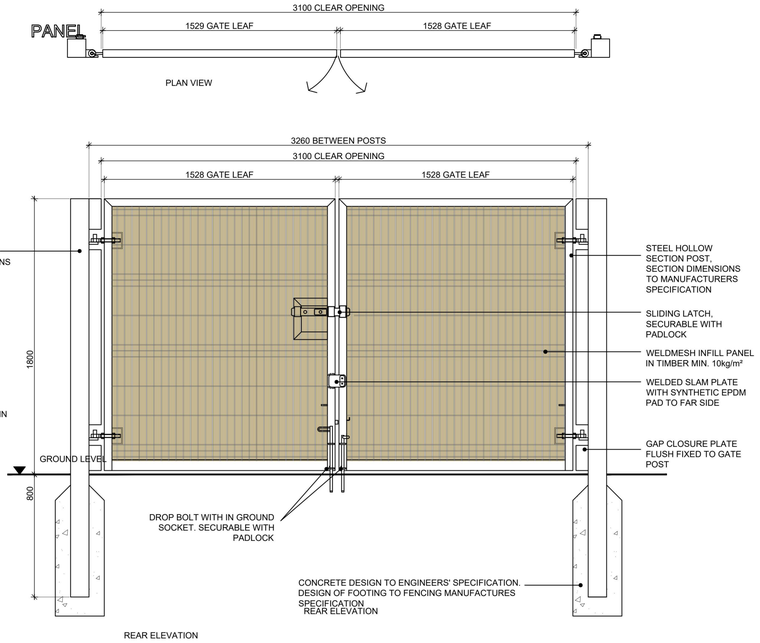

G5: 3100MM WIDE X 1800MM HIGH: EUROGUARD DOUBLE GATE
JACKSON'S FENCING OR EQUAL EQUIVALENT
SCALE 1:20

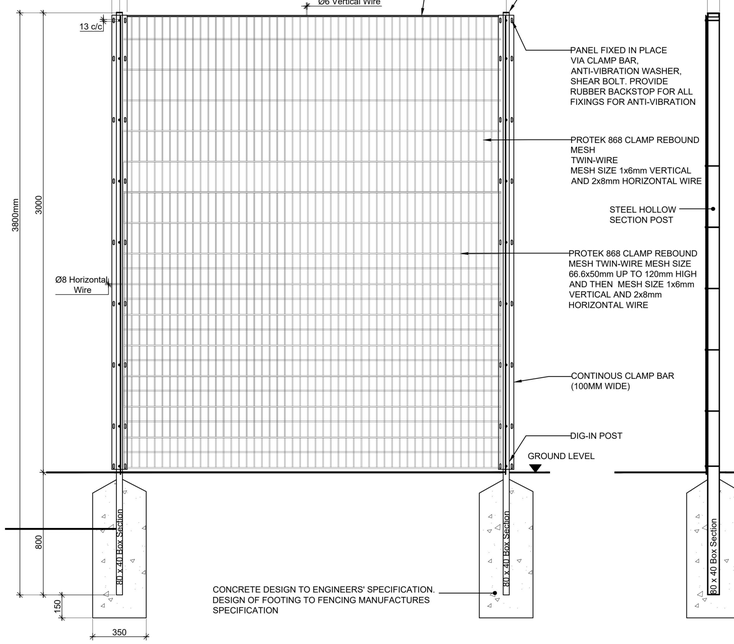

NOTES:


- TO CONTROL MUGA AND SPORT PITCH BALL IMPACT NOISE EMISSIONS OCCURRING ON THEIR ENCLOSING FENCES, EPDM RUBBER ANTI-VIBRATION WASHERS ARE ADVISED IN ALL FIXINGS. TO ENGINEER'S DETAILS AND SPEC.

- PROTRUDING WIRE ENDS TO BE ROLLED UP TO ENSURE A SAFE, NEAT FINISH.

FENCE TO BE SUPPLIED BY ALEXANDRA SECURITY OR EQUIVALENT.
- PROTEK 868 CLAMP REBOUND MESH SPORTS FENCE

Alexandra Security Ltd:
estimating@alexandrasecurity.com
www.alexandrasecuirity.com
01892 833 001

F3: 3.0M WELDMESH FENCE
ALEXANDRA SECURITY - PROTEK RE-BOUND SPORTS FENCING SYSTEM OR EQUAL EQUIVALENT
SCALE 1:20

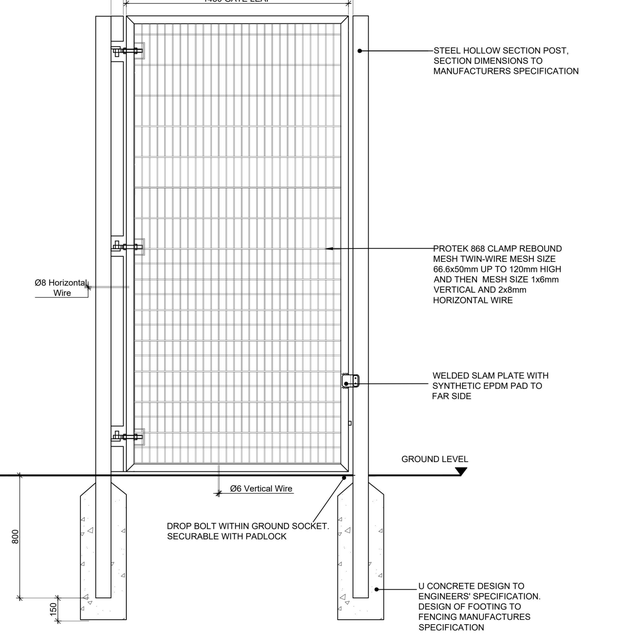

G6 - 1500mm WIDE X 3000mm HIGH SINGLE PEDESTRIAN GATE
ALEXANDRA SECURITY - PROTEK RE-BOUND SPORTS FENCING SYSTEM OR EQUAL EQUIVALENT
MANUAL, LOCKABLE
SCALE 1:20

0 1m 2m
SCALE

REV	DATE	COMMENTS	DRN	CHK	APP
04	29/05/26	Stage 5 - S3 - Initial issue	PP	JW	LW
03	26/11/25	Stage 4 - S5 - Update	PP	JW	LW
02	19/11/25	Stage 4 - S5 - Issue	PP	JW	JW
01	23/10/25	Initial issue	PP	JW	JW

UBU Design LTD
7a Wintex House, Easton Lane
Business Park, Easton Lane,
Winchester, Hants, SO23 7RQ
+44 (0) 1962 856 008
studio@ubu-design.co.uk
www.ubu-design.co.uk

PROJECT: BALGORES SEND SCHOOL

TITLE: DETAILS
FENCING AND GATES - 2 of 3

CLIENT: GALILFORD TRY

SCALE:	DATE:
1:20 @A1	23/10/2025
JOB NO: 4092	DWG NO: BSS078-UBU-ZZ-00-D-L-2005
STATUS: S3 Stage 5	REV: 04